

Entrance

Maisonette 1

Lounge

Bedroom 2?

13.5 SQ M

Apartment 1



Kitchen

20 SQ M

Diner

Bedroom

14.5 SQ M

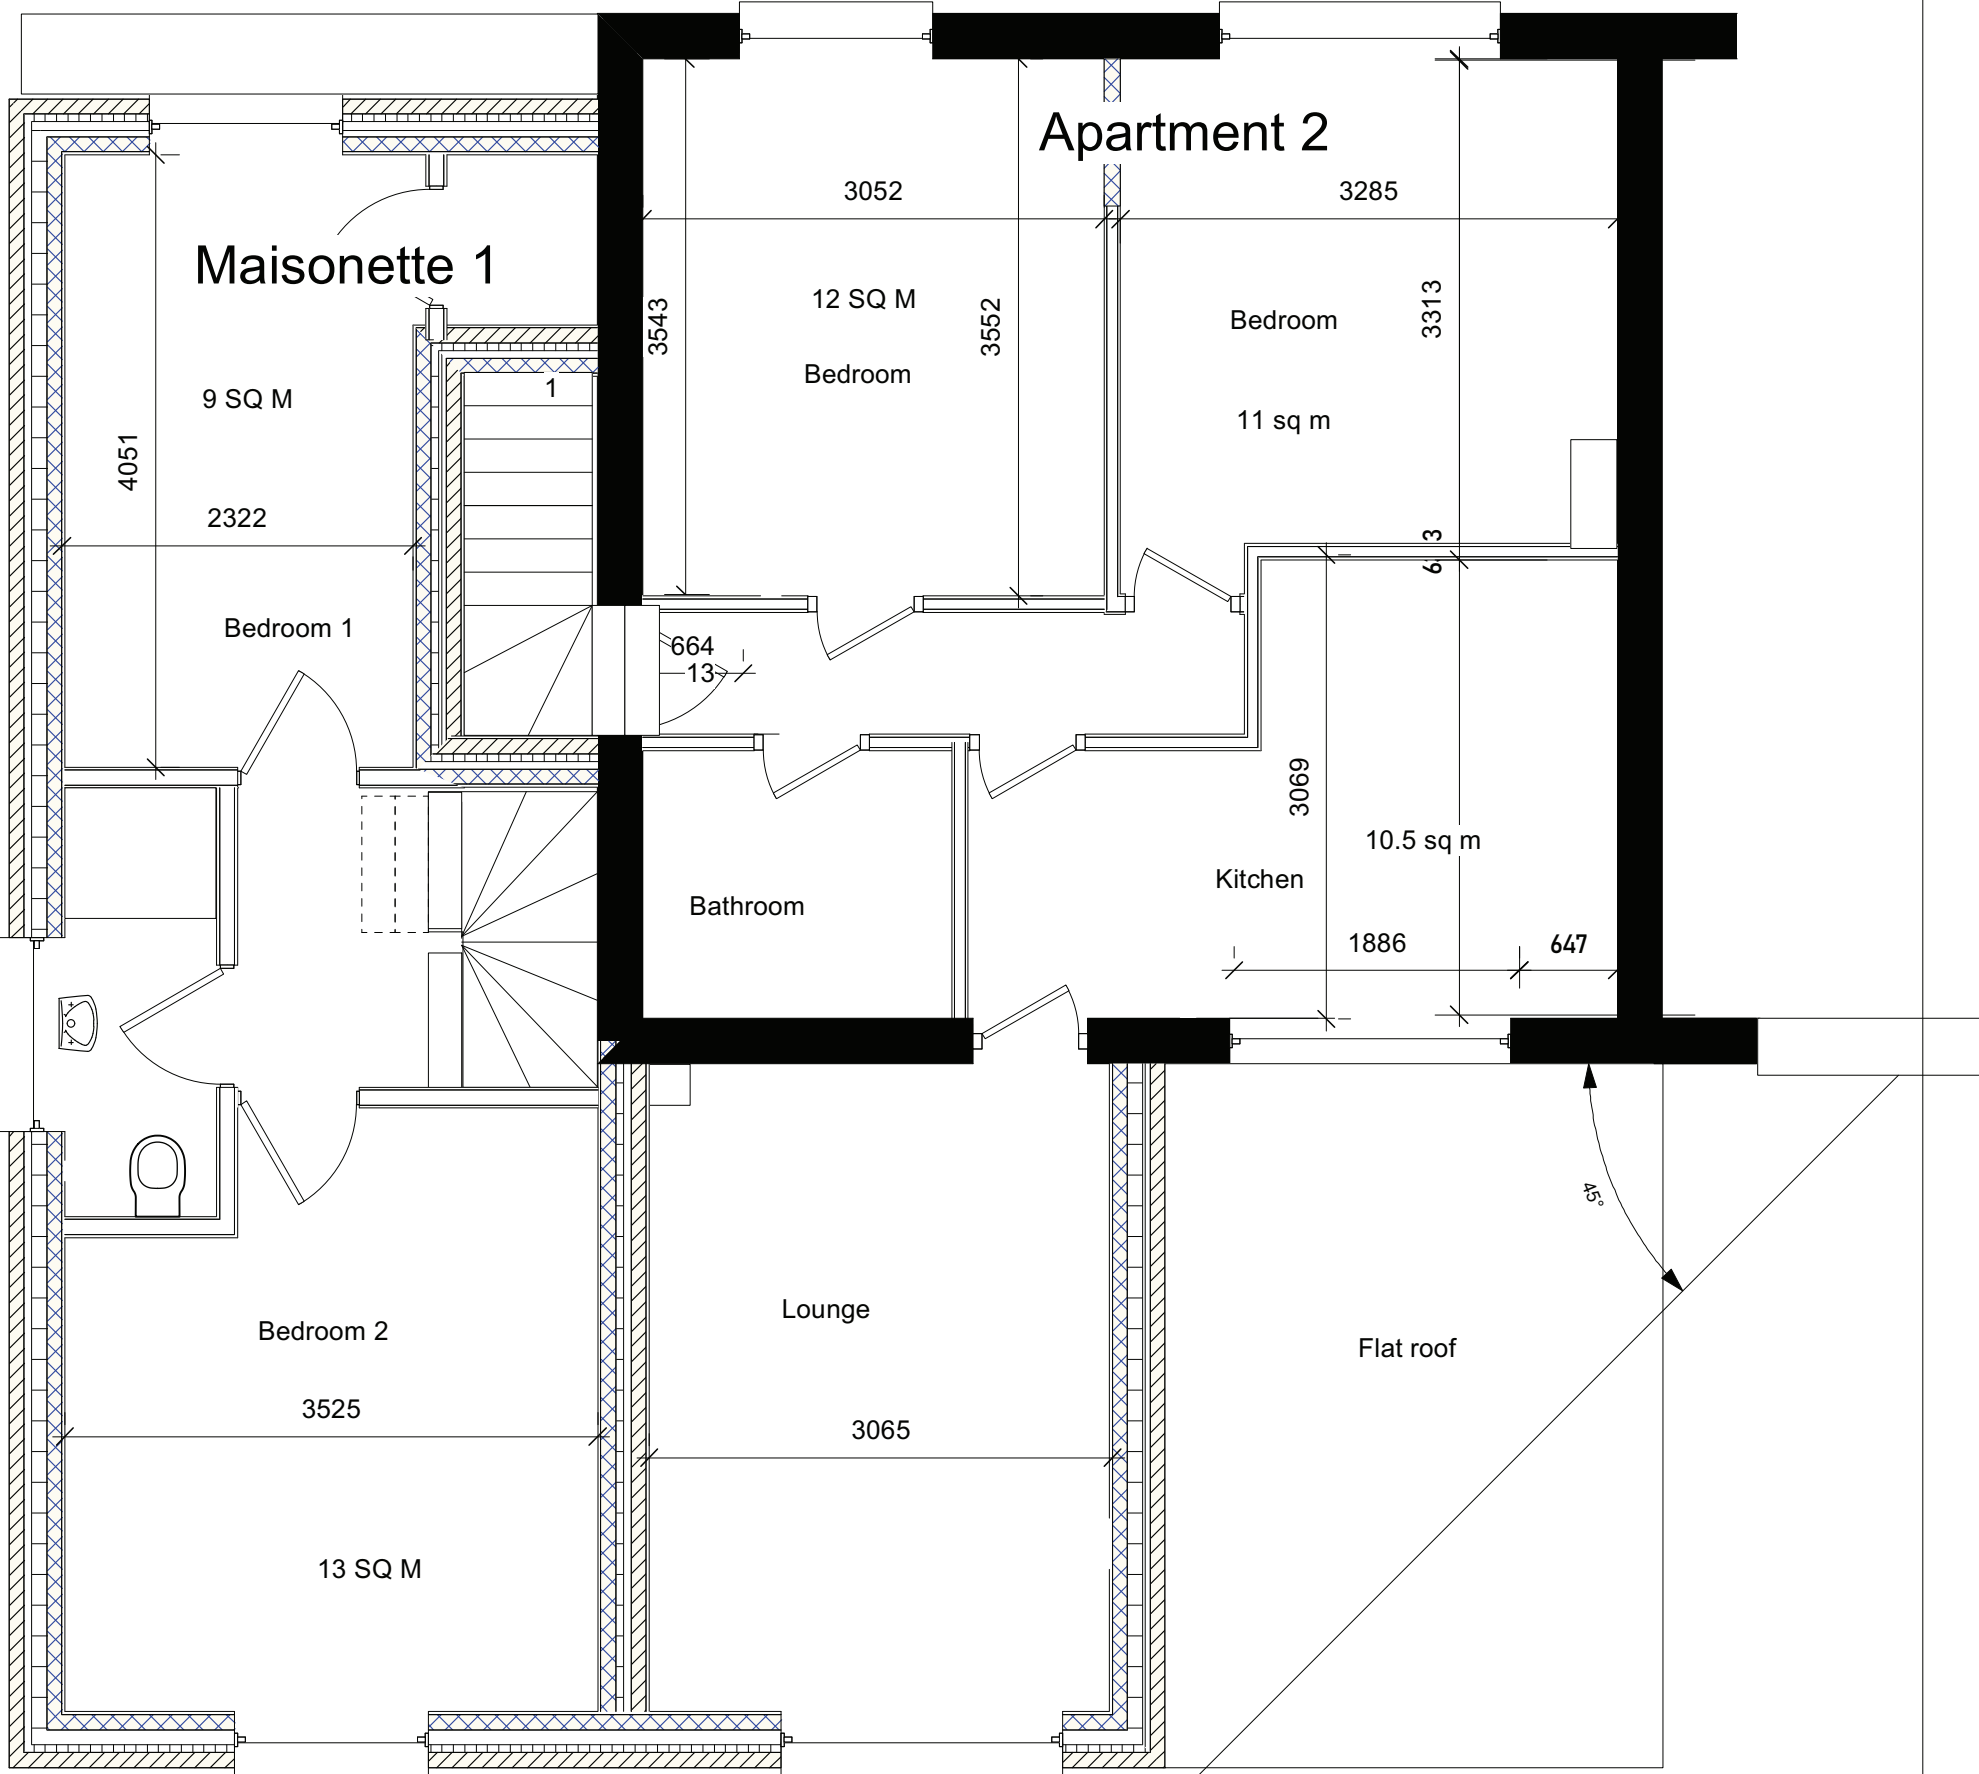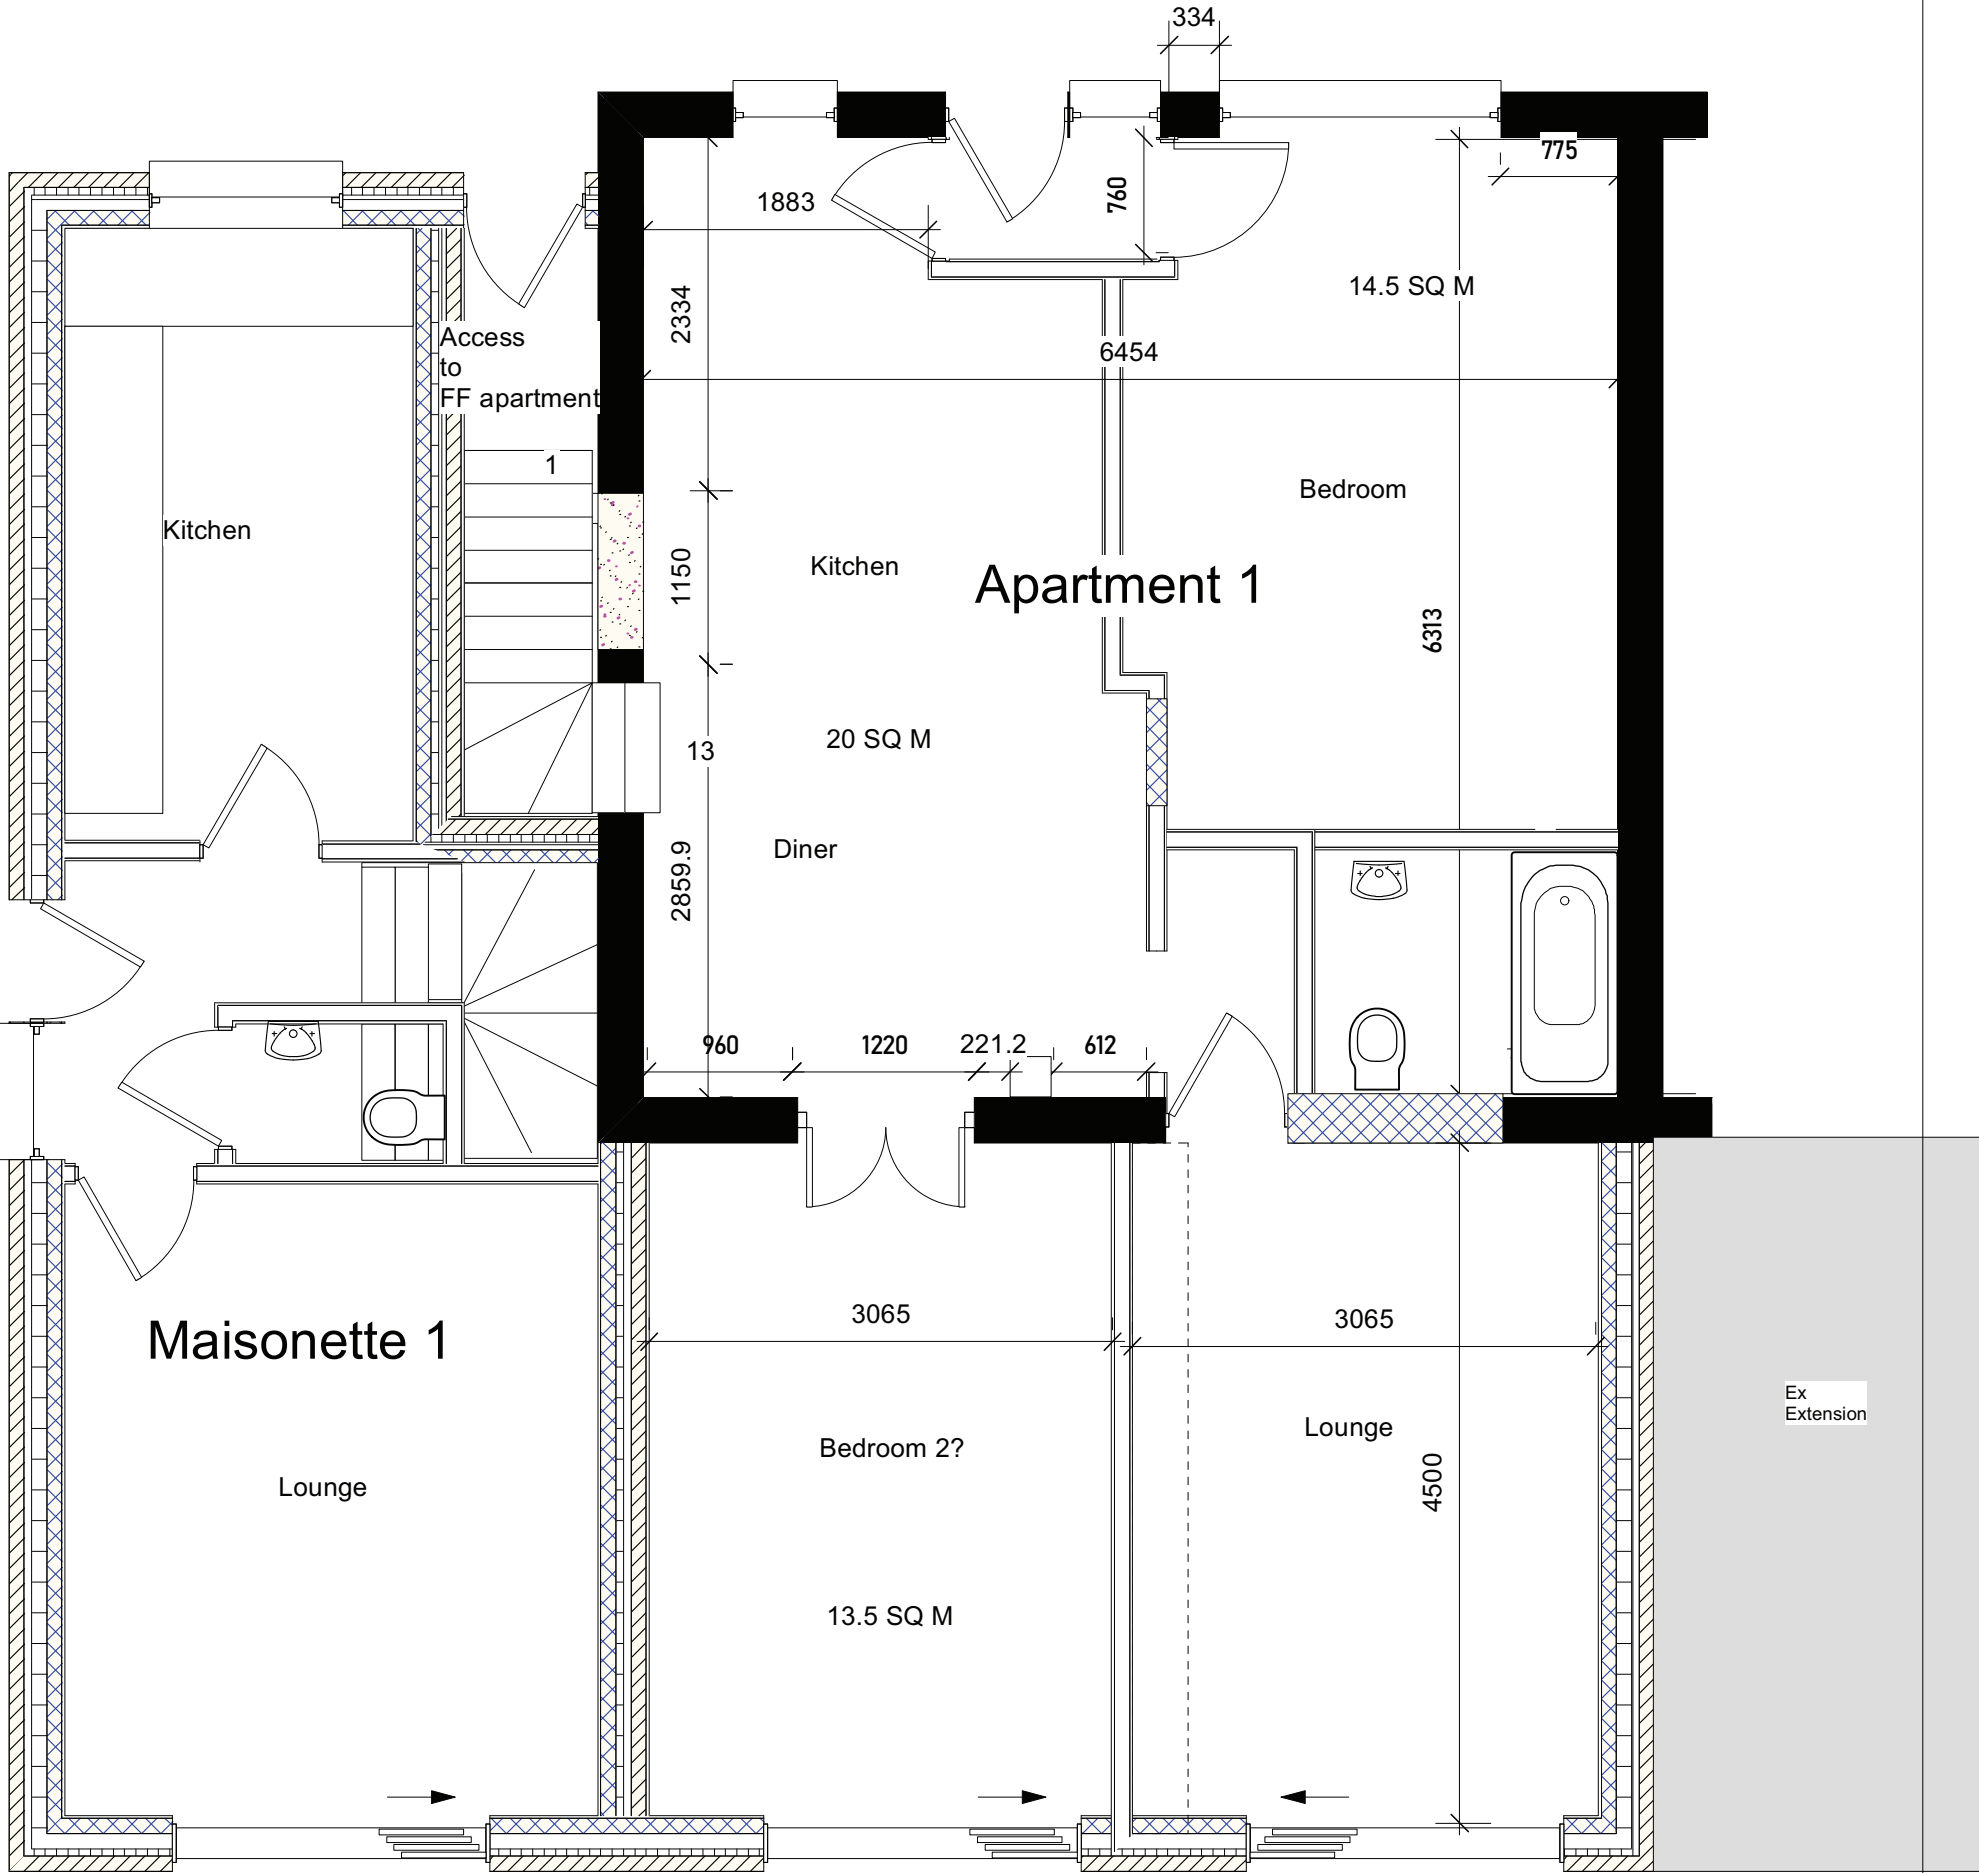

Skerryvore Designs Ltd
skerryvoredesigns.co.uk

Phone **01633 897922**
Mobile **07816 934352**
contact@skerryvoredesigns.co.uk

JOB TITLE

236 Wensley road
Reading
RG16DP

DRAWING TITLE

Proposed Layout

DRAWING No. SD1004 03

SCALE 1:50, 500, 1250 @ A2

DATE October 2024