


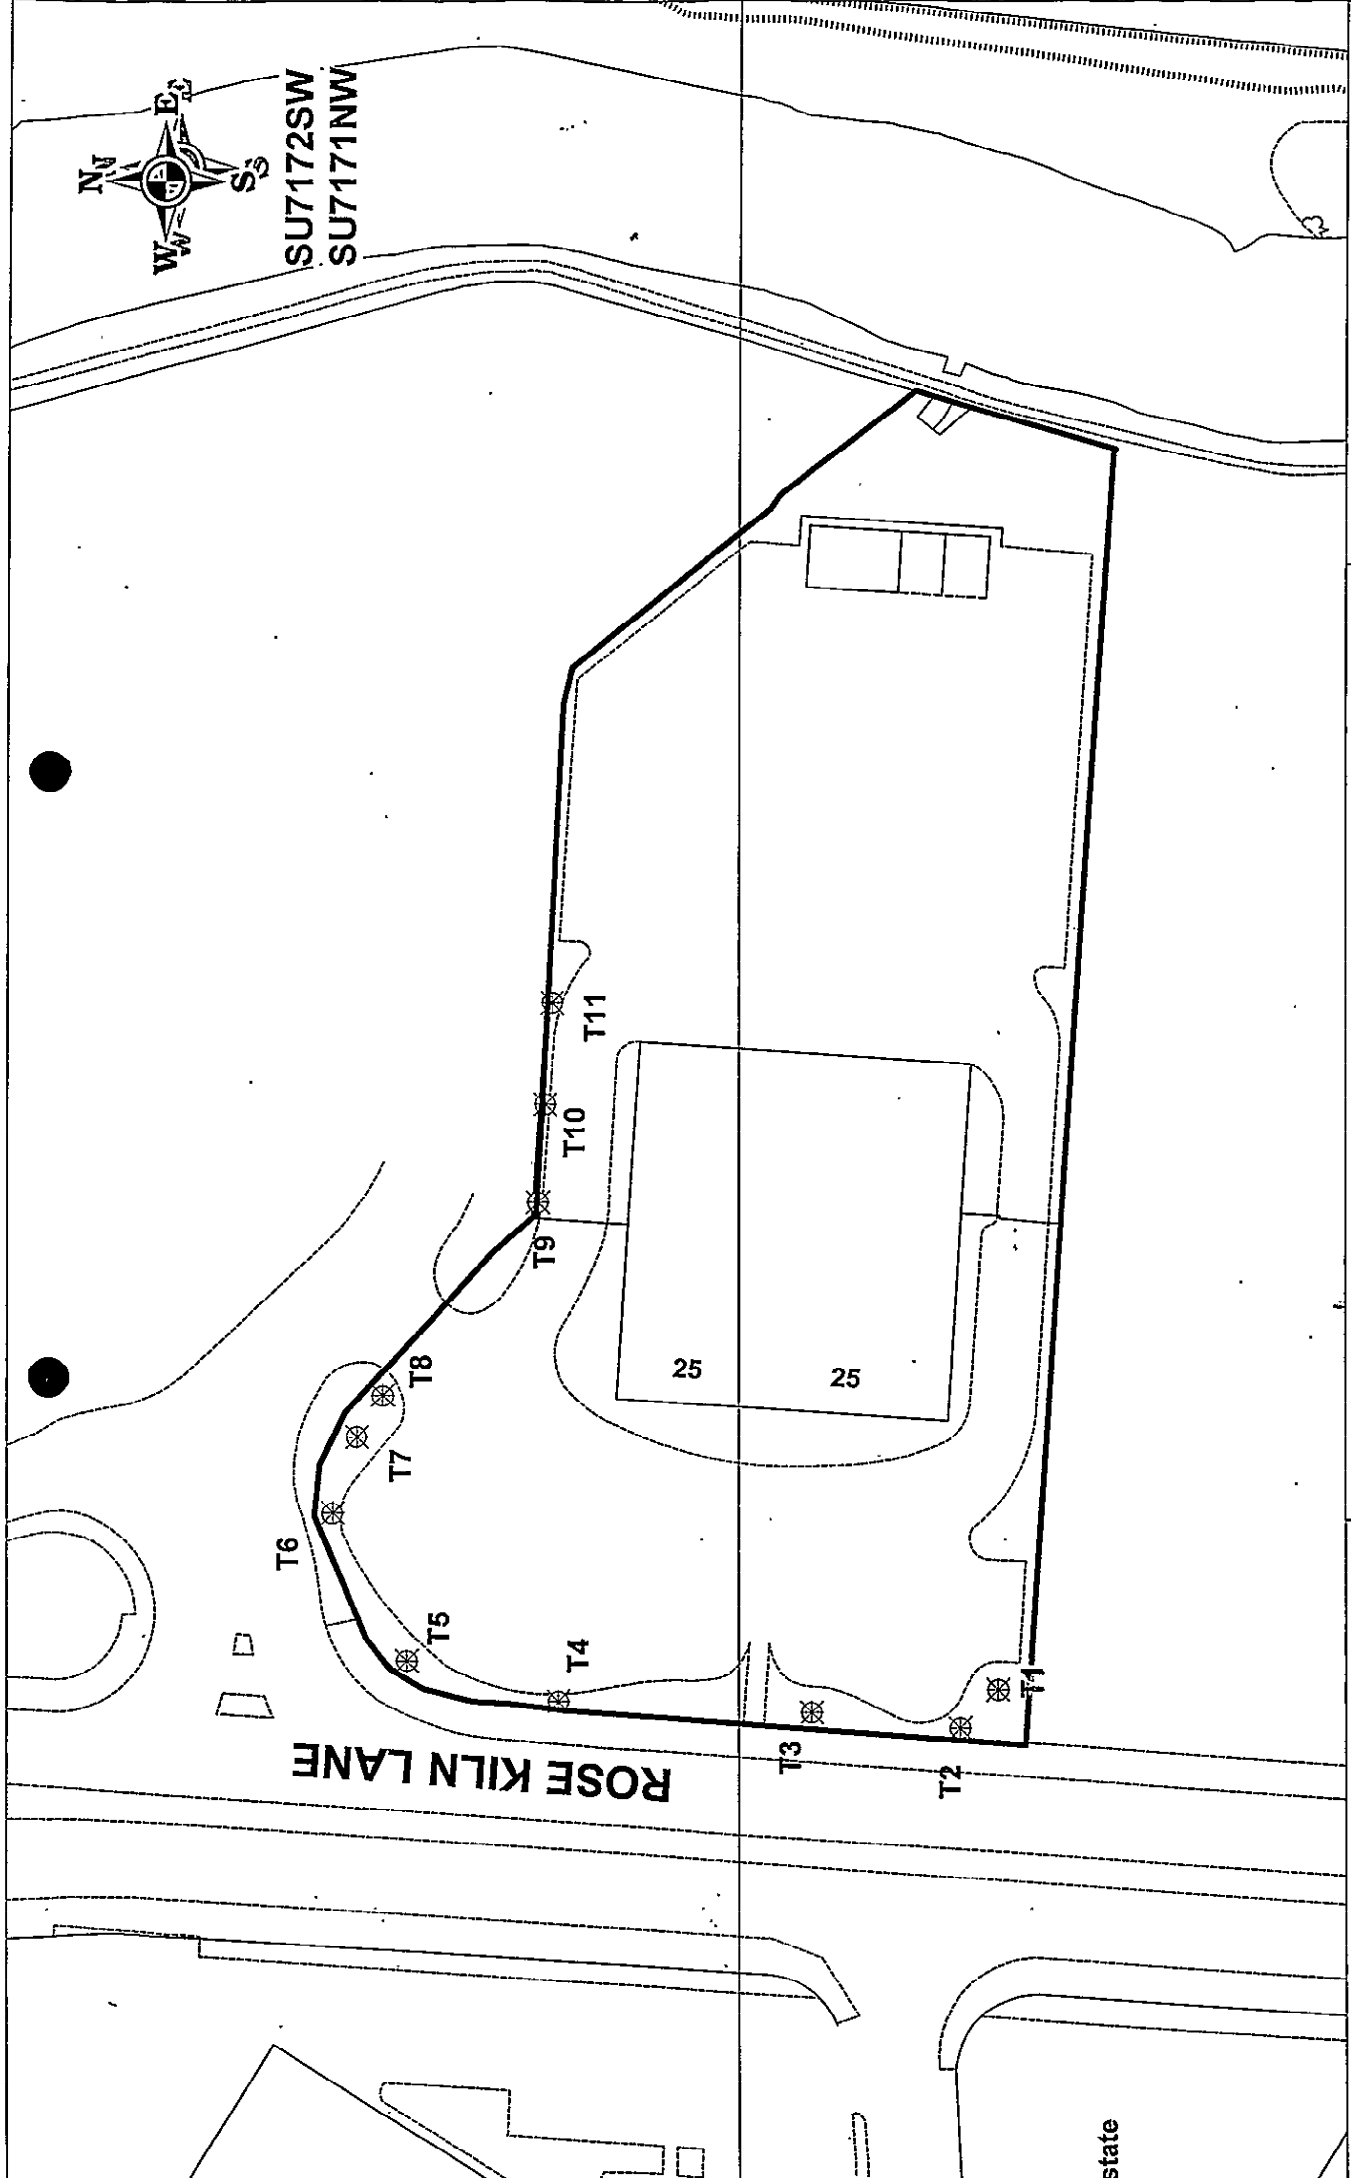

|                                                                                            |       |       |           |
|--------------------------------------------------------------------------------------------|-------|-------|-----------|
| TITLE TREE PRESERVATION ORDER: 25 ROSE KILN LANE, READING                                  |       |       |           |
| DRG NO                                                                                     | E2732 | DATE  | JULY 2009 |
| DRAWN BY                                                                                   | KR    | SCALE | 1:750     |
| © Crown Copyright. All Rights Reserved. Reading Borough Council. Account No 100019672 2008 |       |       |           |

|                                                  |
|--------------------------------------------------|
| T1-T8 <i>Platanus x hispanica</i> (London Plane) |
| T9-T11 <i>Tilia cordata</i> 'Greenspire' (Lime)  |