



PLEASE NOTE THAT THIS DRAWING IS NOT A CONSTRUCTION OR WORKING DRAWING AND HAS BEEN PRODUCED SOLELY FOR THE PURPOSES OF GAINING DEVELOPMENT CONTROL APPROVAL. CHRISTOPHER JAMES ARCHITECTURE TAKES NO RESPONSIBILITY FOR THEIR USE FOR ANY OTHER PURPOSE. ERRORS AND OMISSIONS TO BE REPORTED TO CHRISTOPHER JAMES ARCHITECTURE. THIS DRAWING IS COPYRIGHT


PLANNING
ISSUE

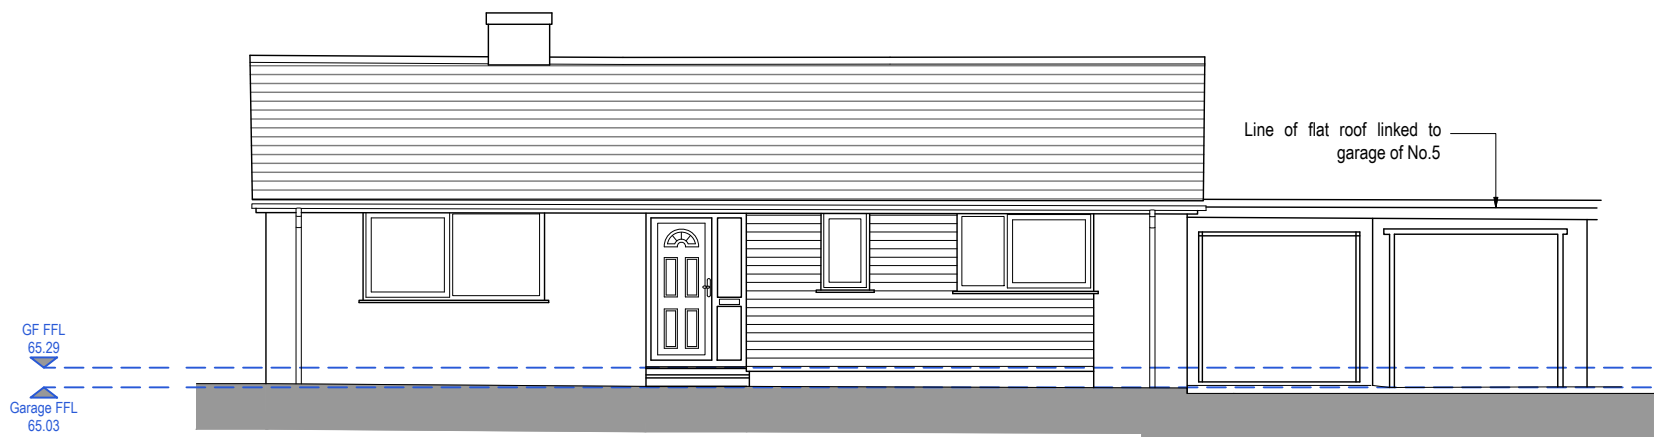


Existing Front Elevation - 1:100 @ A1

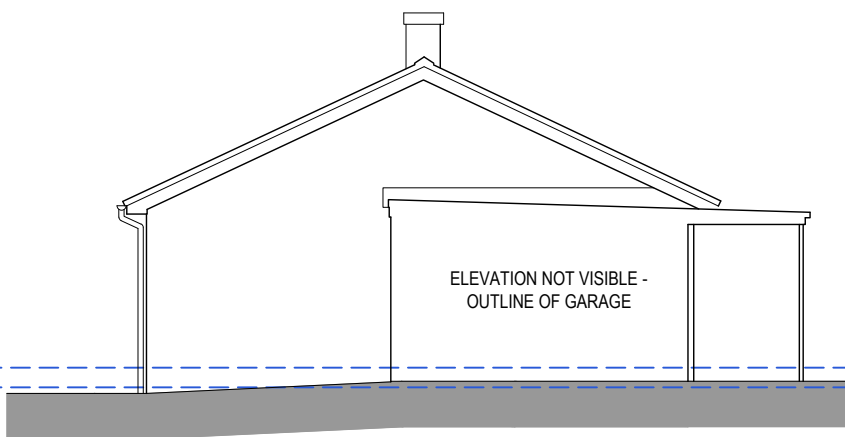


Existing Side Elevation - 1:100 @ A1

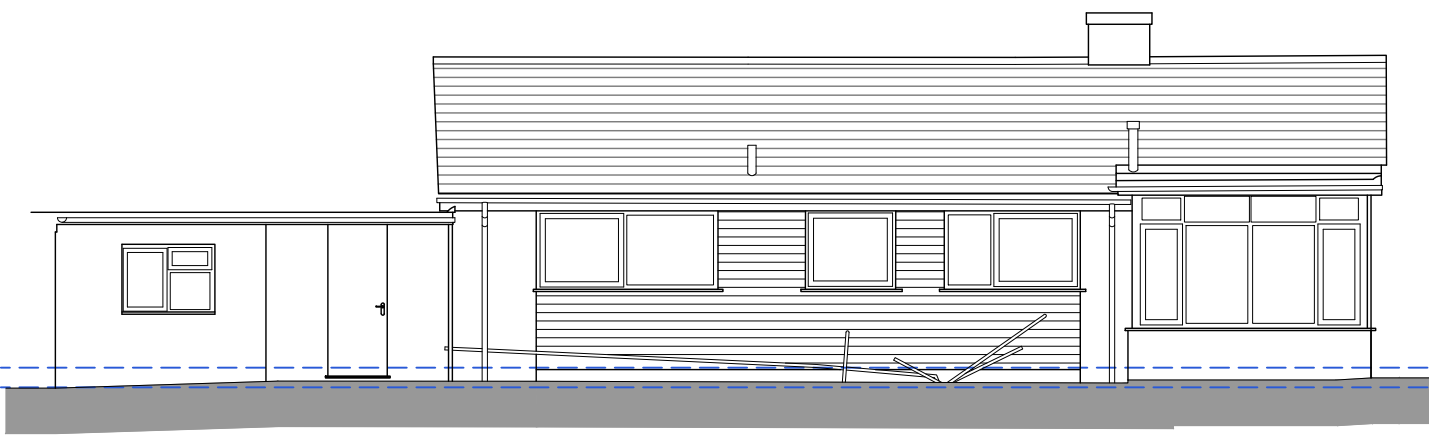


Existing Rear Elevation - 1:100 @ A1

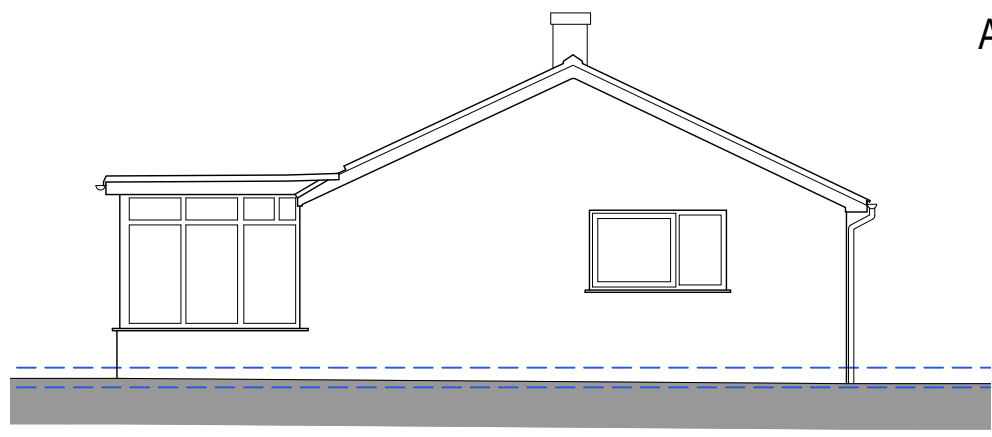


Existing Side Elevation - 1:100 @ A1

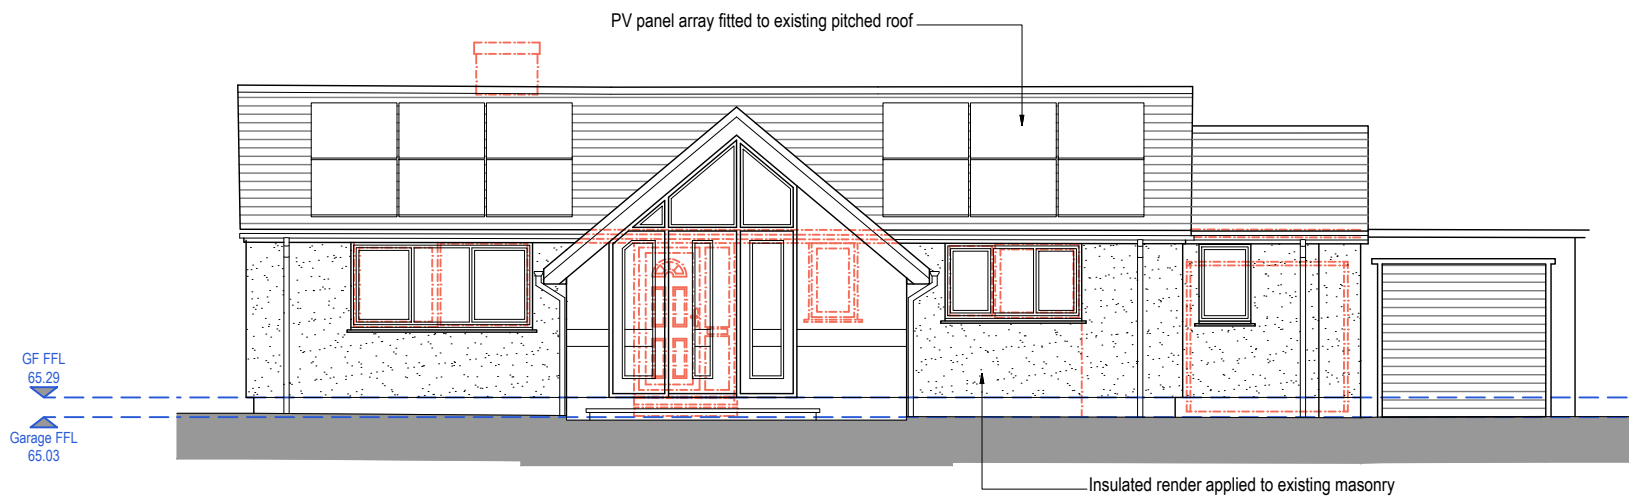


Proposed Front Elevation - 1:100 @ A1

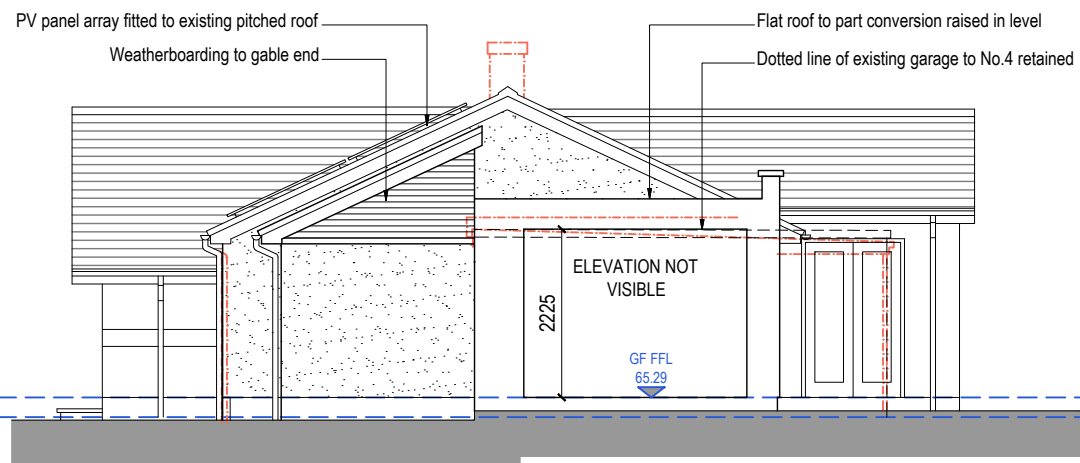


Proposed Side Elevation - 1:100 @ A1

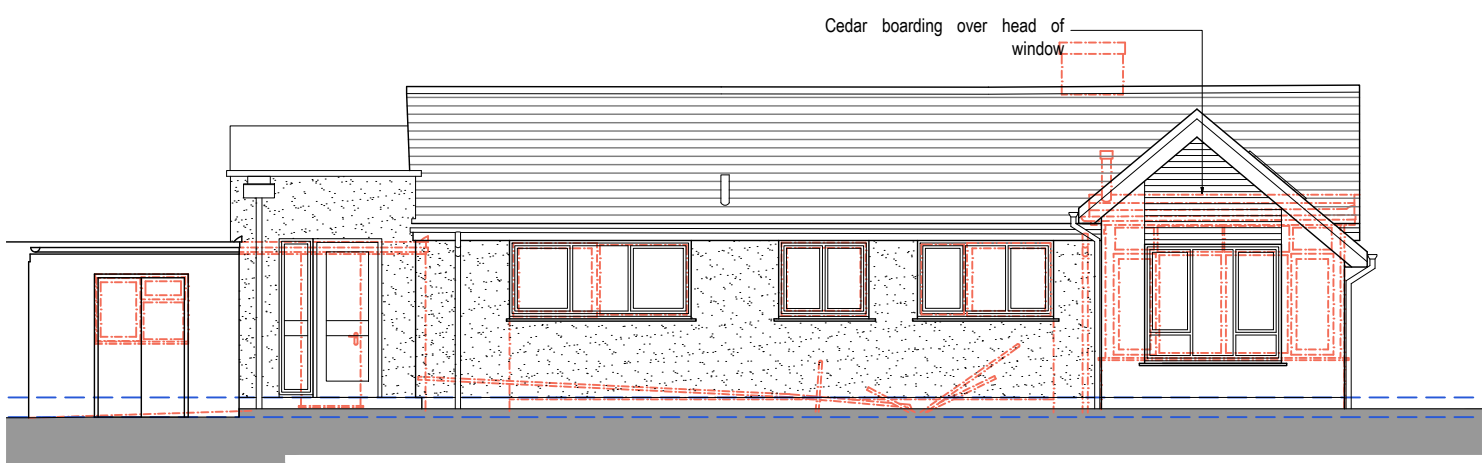


Proposed Rear Elevation - 1:100 @ A1

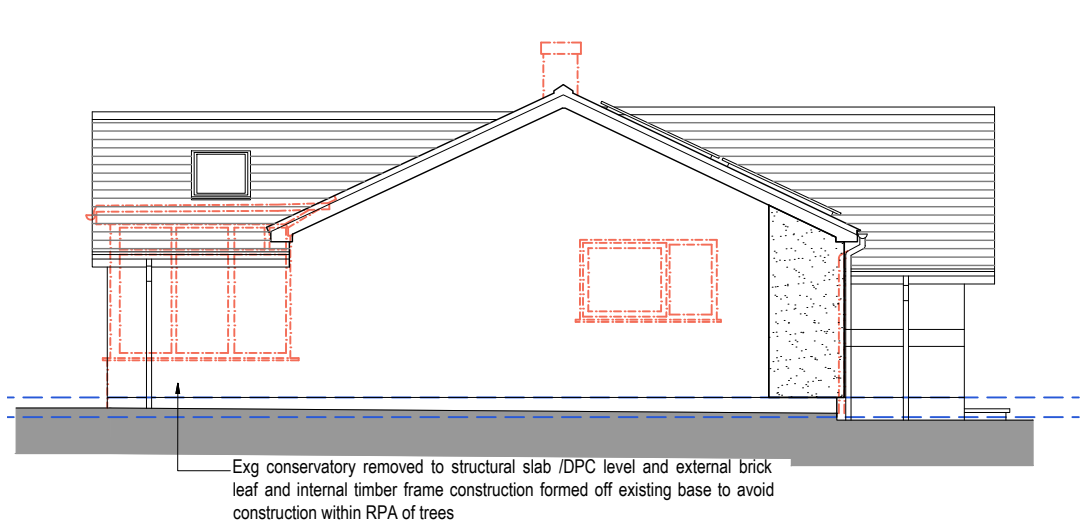


Proposed Rear Elevation - 1:100 @ A1

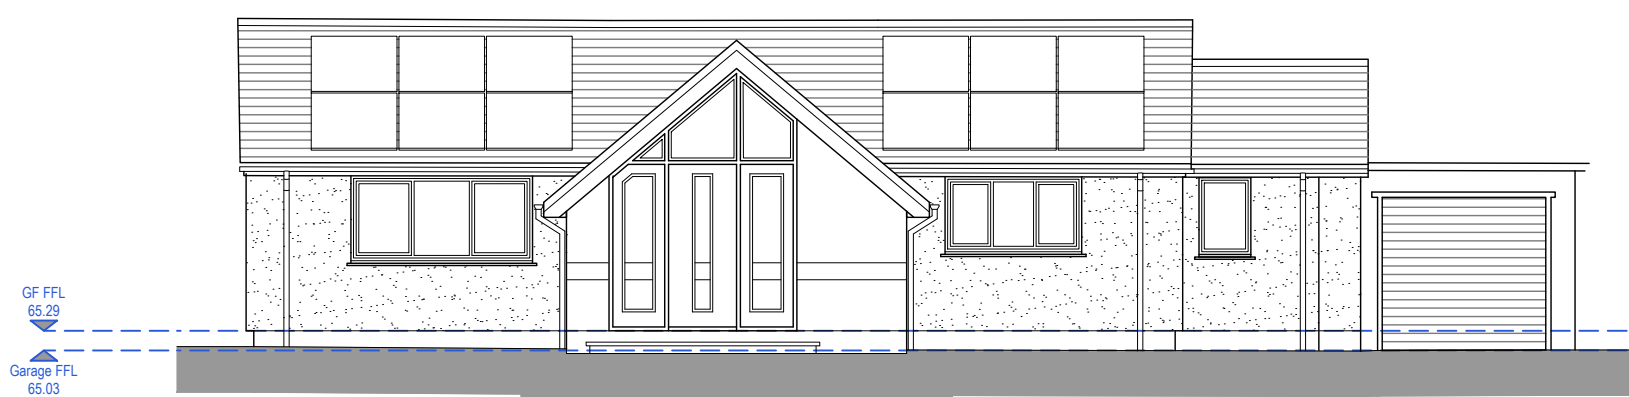


Proposed Front Elevation - 1:100 @ A1
**demolition layer turned off*

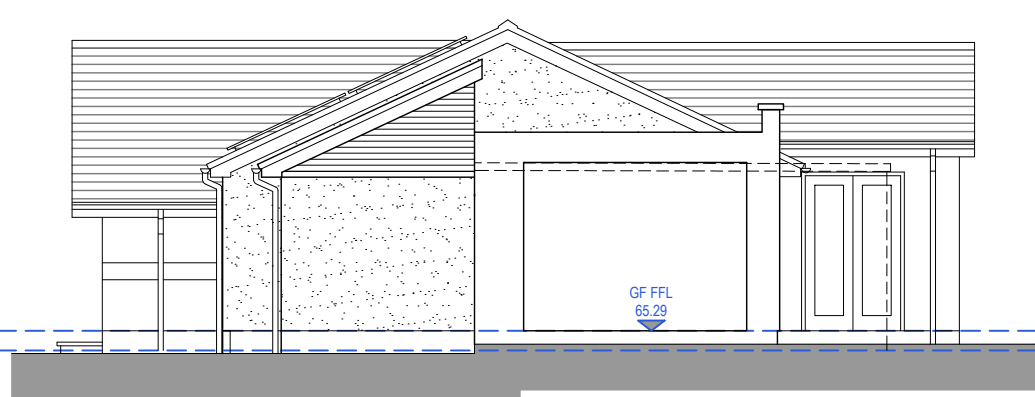

Proposed Side Elevation - 1:100 @ A1
**demolition layer turned off*

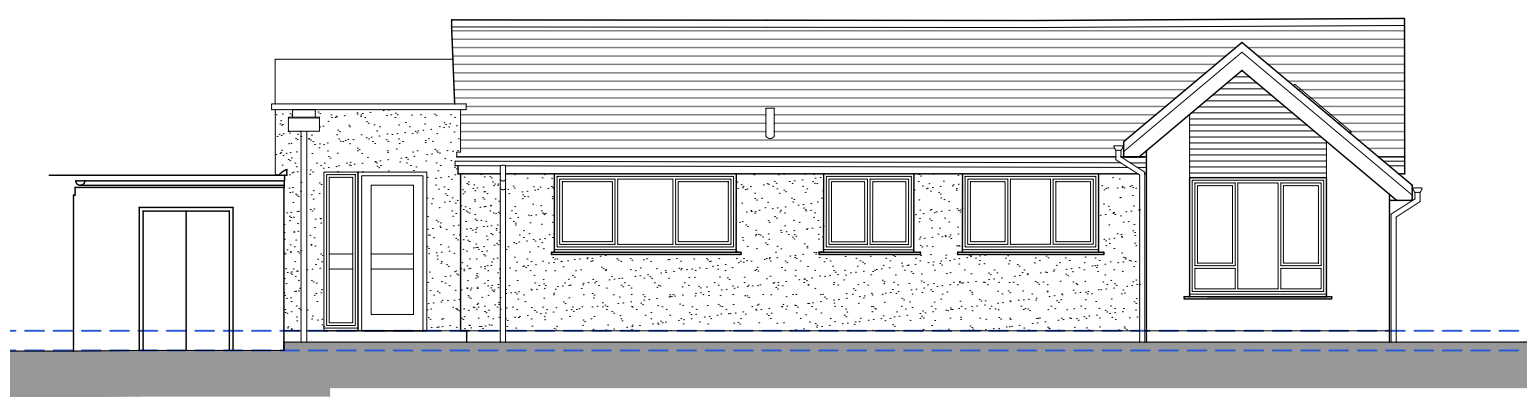

Proposed Rear Elevation - 1:100 @ A1
**demolition layer turned off*

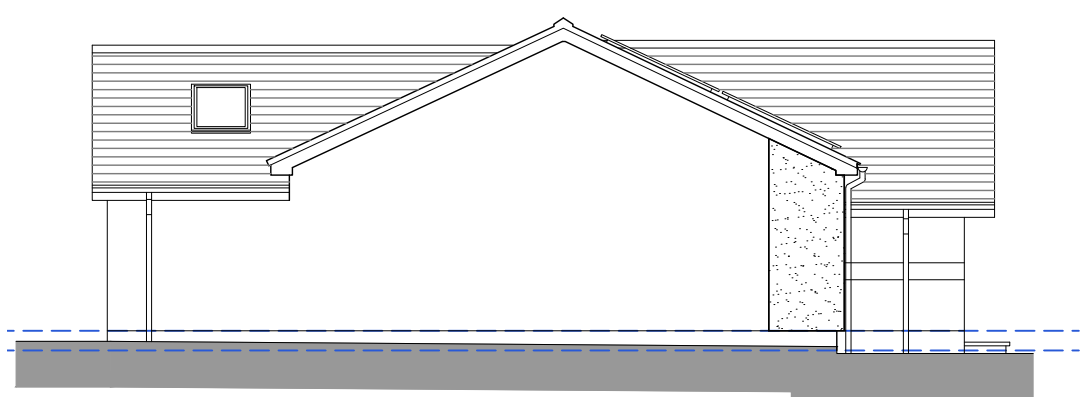

Proposed Rear Elevation - 1:100 @ A1
**demolition layer turned off*

Proposed Materials

New Hall - Multi facing brickwork to match existing with soliders coursing bands - Front/Side Extension - Through coloured render - Rear extension - Multi facing brickwork to match existing (Cedar cladding above window) - Existing - Insulated render applied to areas indicated


Flat Roofs - Lead grey single ply membrane - Pitched Roof - Natural Slate tiles to existing and proposed - Rooflight - Velux aluminium rooflights

Doors front - Composite secure by design doors with sidelights and glazing system


Doors Rear - Aluminium polyester powder coated frames

Windows Generally - Aluminium polyester powder coated frames

Gutters/fascias etc - White fascia and black gutters

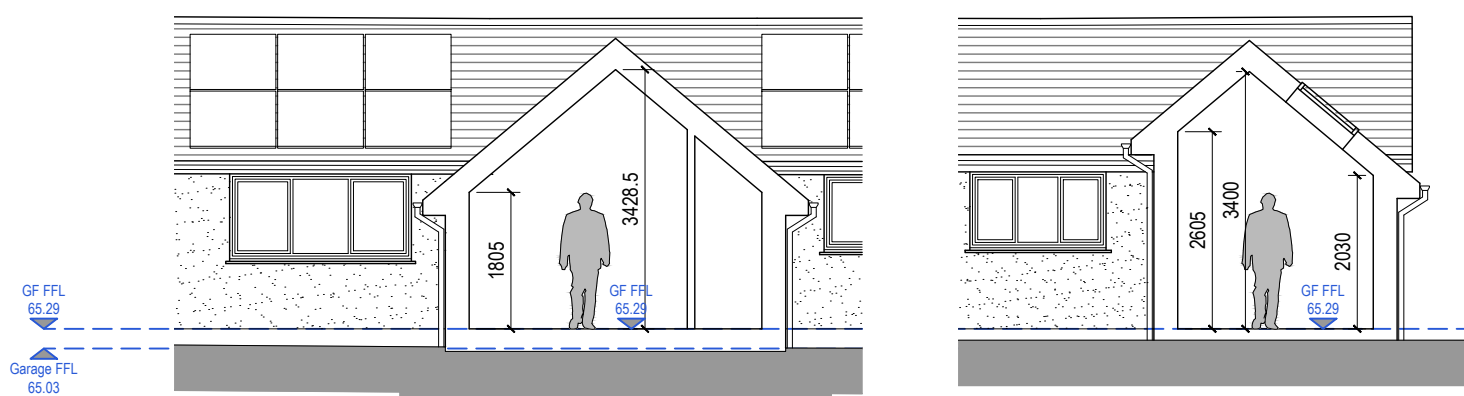

Indicative Sections to Front and Rear Extensions - 1:100 @ A1

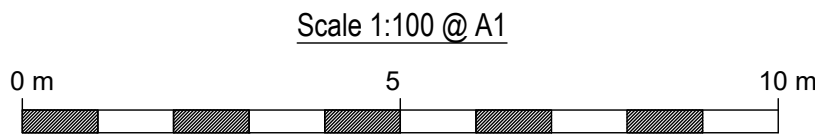

CHRISTOPHER JAMES ARCHITECTURE

27 Chaucer Way. Woosehill. Wokingham

Berkshire . RG41 3BG

T: 01189 797892 M: 07736039224

E: CHRIS@CHRISTOPHERJAMESARCHITECTURE.CO.UK