

From: Planning Portal notifications@planningportal.co.uk
Subject: Application Submitted: PP-13516742 - Tree works: Trees in conservation areas/subject to TPOs
Date: 27 October 2024 at 15:37
To: [REDACTED]



Dear Andrew Daykin

An update on your application.

Your Tree works: Trees in conservation areas/subject to TPOs application with the reference number PP-13516742 has now been submitted to Reading Borough Council. We will email you when they have received your application.

Details of your application

- Application Type: Tree works: Trees in conservation areas/subject to TPOs
- Reference number: PP-13516742
- Applicant: Andrew Daykin
- Application site address: St Michaels Cottage, Routh Lane, Tilehurst, Reading, RG30 4JY
- Submission date: 27/10/2024 15:37:11
- Application Fee: £0.00
- Total Service Charges: £0.00

[View Application](#)

For more information on the progress of your application, please contact the Local Planning Authority as the Planning Portal is not involved in the decision-making process.

- Reading Borough Council
- <https://www.reading.gov.uk/planning-and-building-control/>
- 01189373787
- plgadmin@reading.gov.uk

This email is for information only, please do not reply as the mailbox is not monitored. If you do need to contact us at Planning Portal, you can email support@planningportal.co.uk or browse the [FAQs on the Planning Portal website](#).


Regards

The Planning Portal Team

The Planning Portal is an online application service provided by PortalPlanQuest and supports the submission of planning application information to Local Planning Authorities in accordance with statutory regulations.

PortalPlanQuest Limited (reg. no 09400439) is a joint venture between the Department for Levelling Up, Housing & Communities (DLUHC) and TerraQuest Solutions Limited.

www.planningportal.co.uk

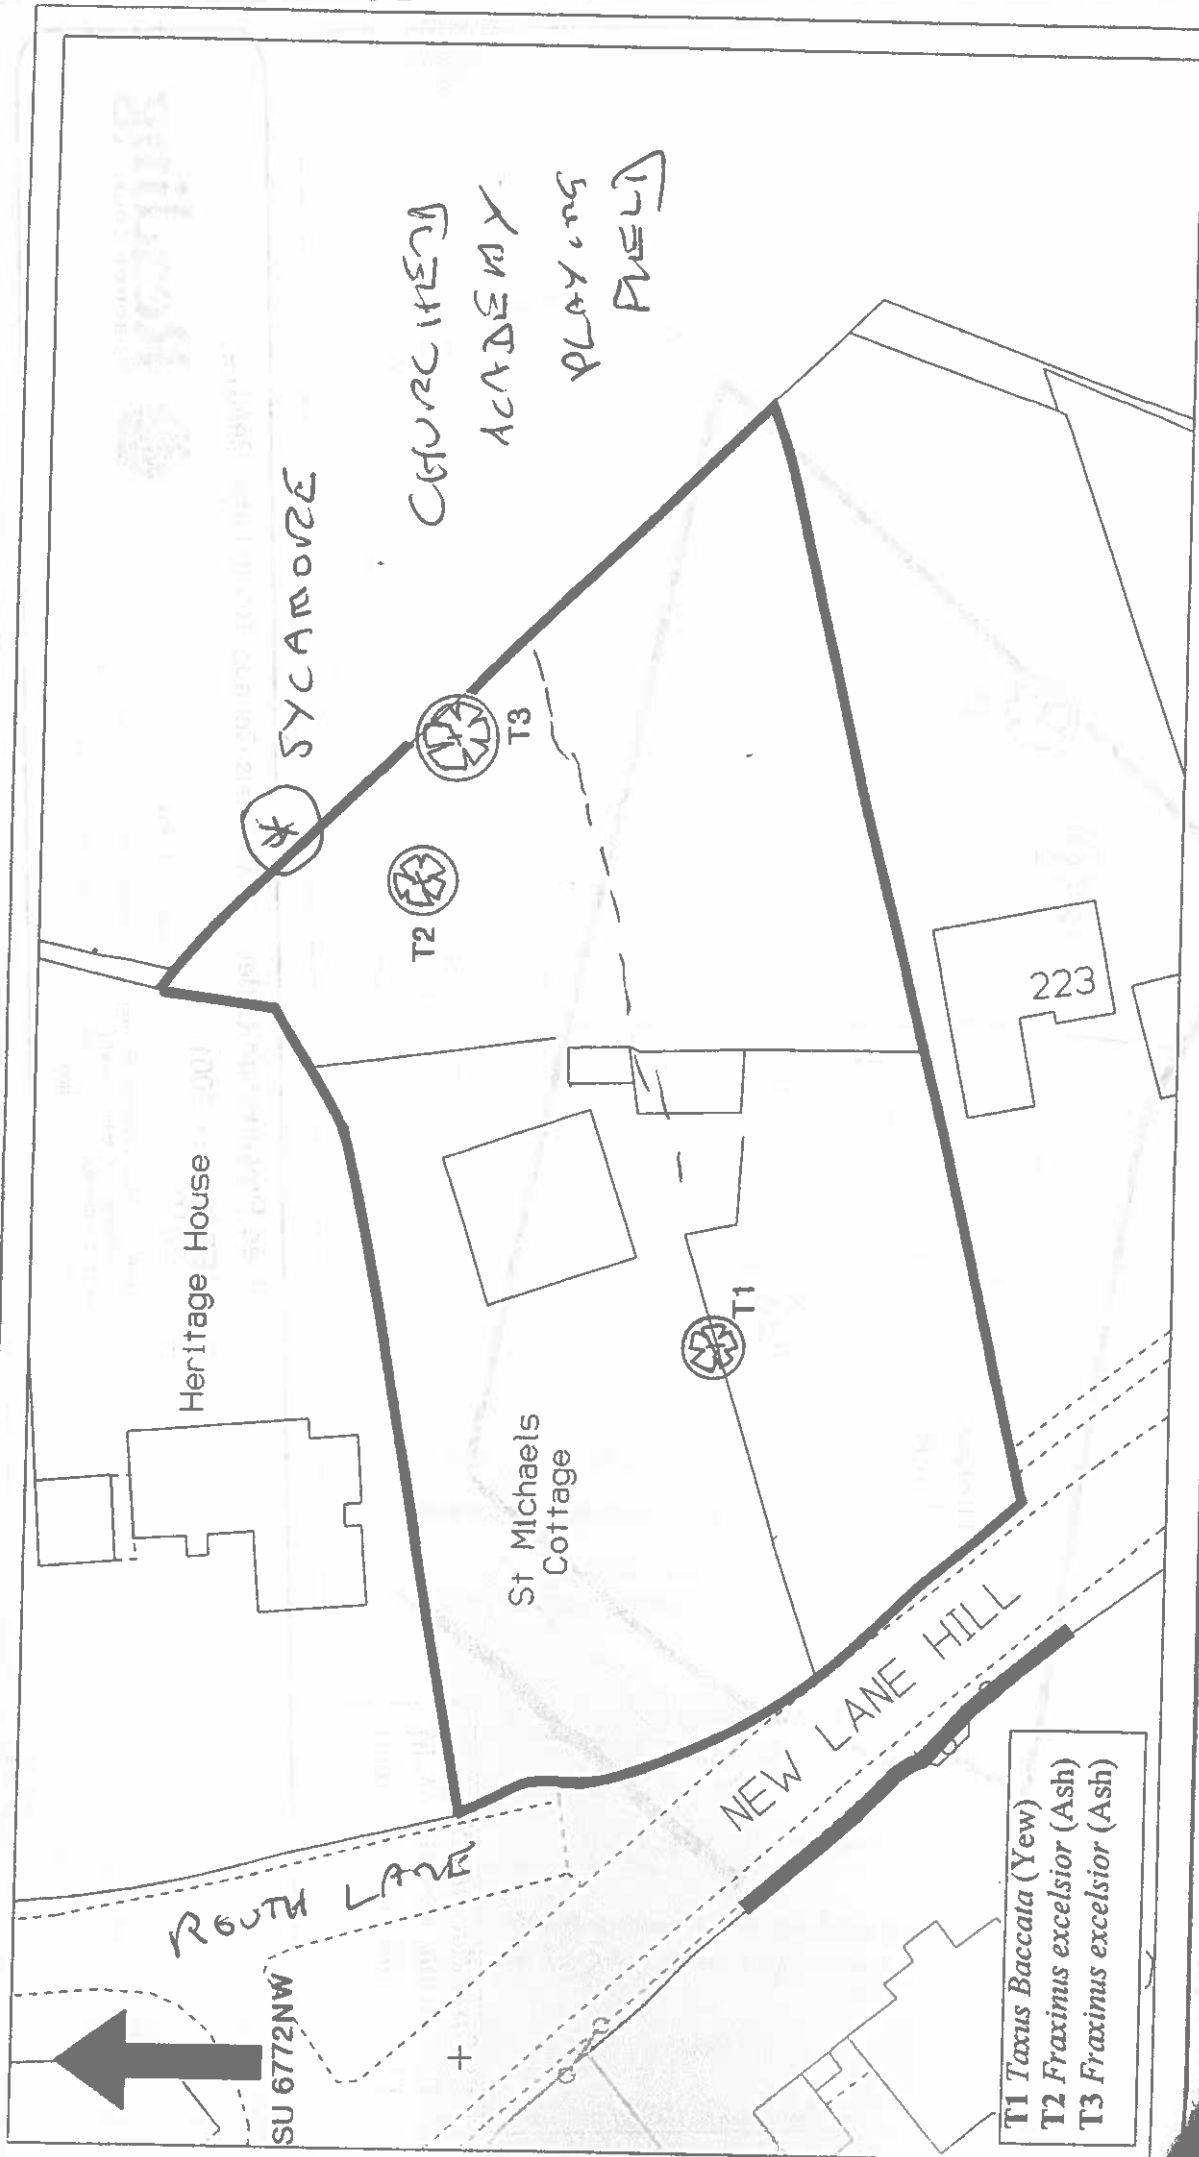

Title: Tree Preservation Order – St Michael's Cottage, Routh Lane, Reading

Date: FEBRUARY 2001


Drg.No.E2010

Scale: 1:500

Based upon the 1995 Ordnance Survey 1:250 mapping with the permission of the Controller of Her Majesty's Stationery Office © Crown Copyright. Unauthorized reproduction infringes Crown copyright and may lead to prosecution or civil proceedings.



Reading
BOROUGH COUNCIL

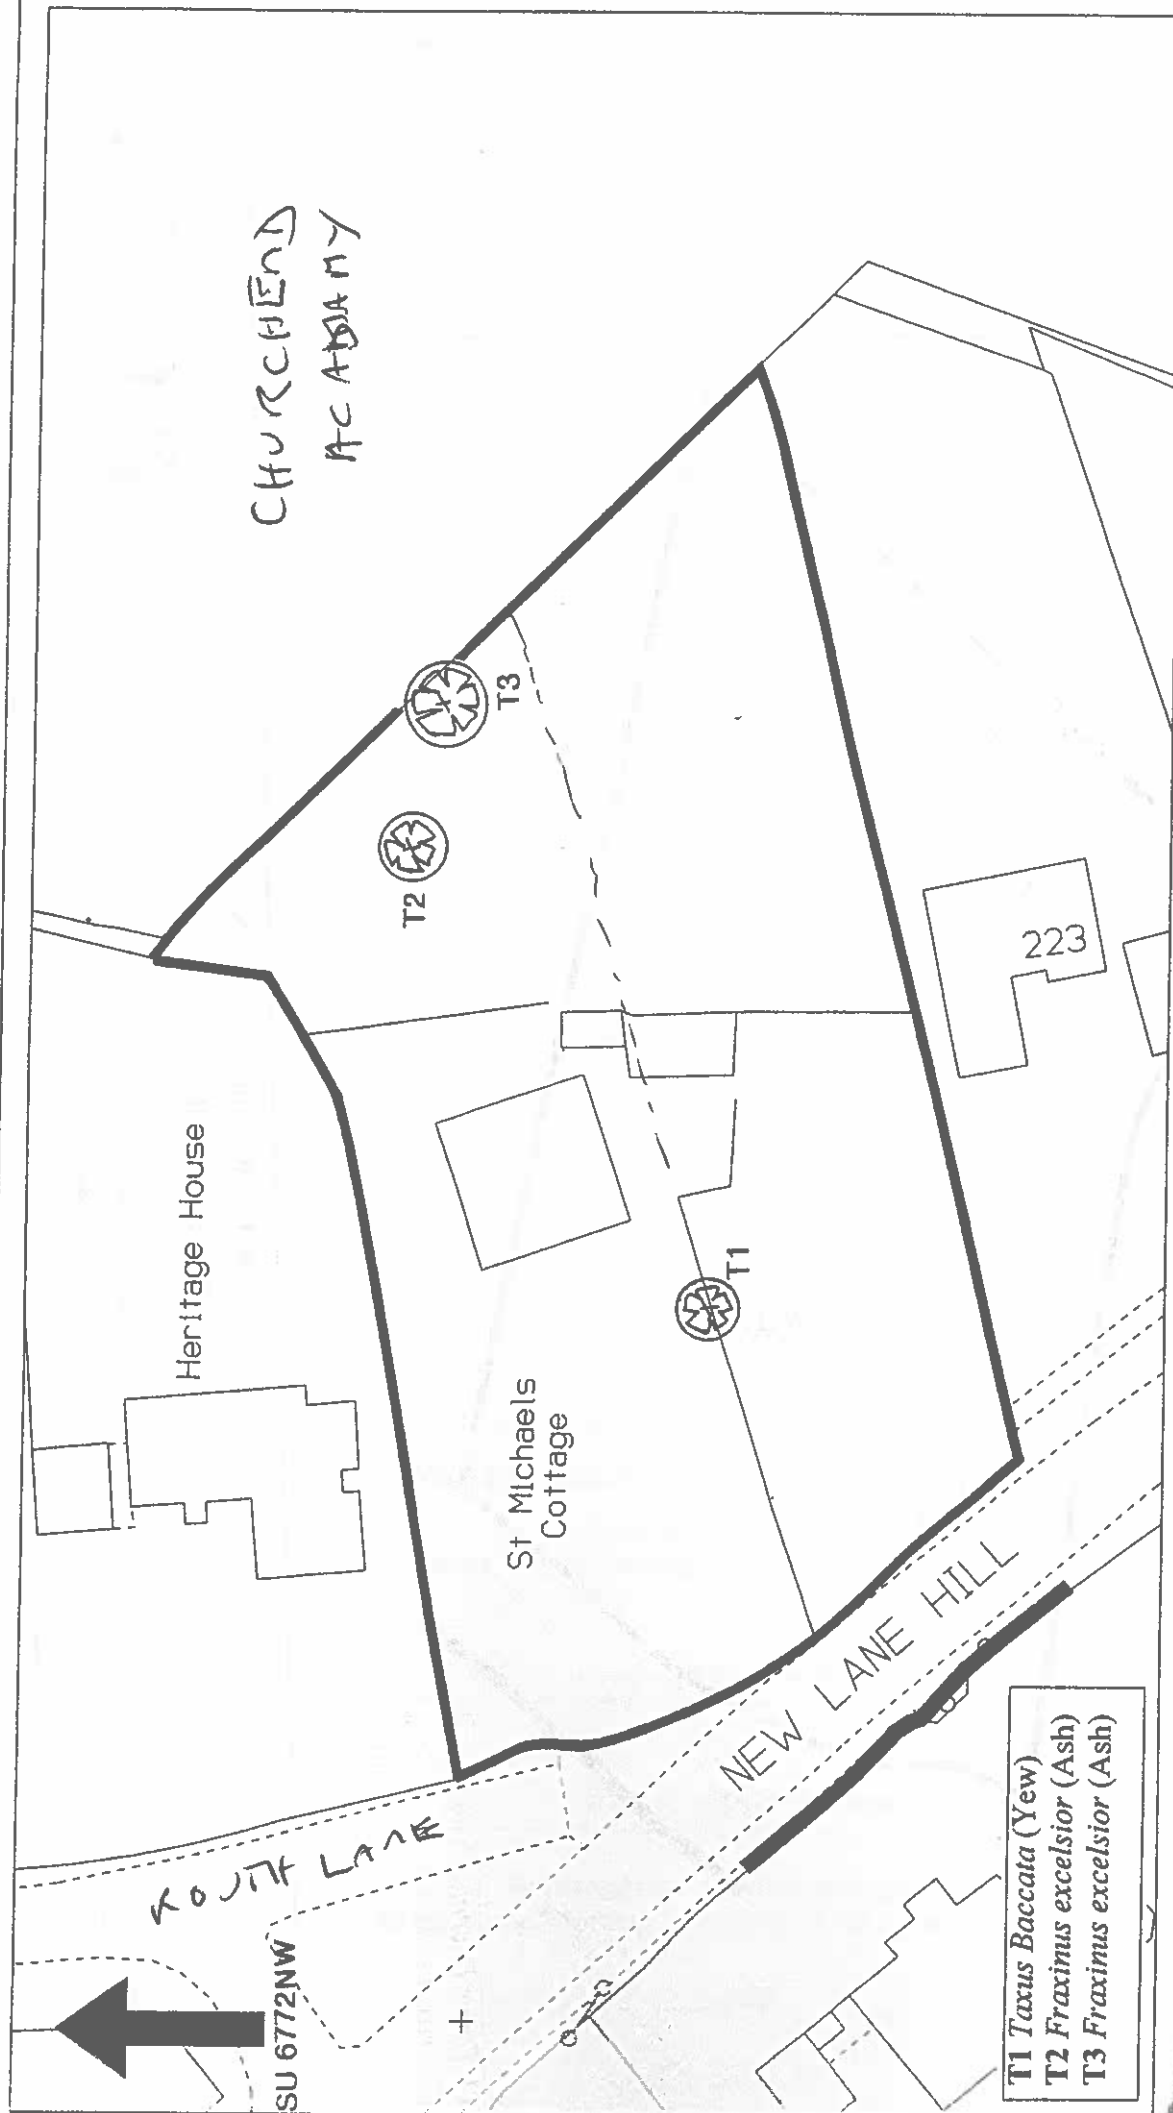

Title: Tree Preservation Order - St Michael's Cottage, Routh Lane, Reading

Date: FEBRUARY 2001

Drg.No.E2010

Scale: 1:500

