


Crown Copyright and database rights 2024.
OS AC0000814278 National Map Centre.
Purchased 18/10/2024 1 year licence.

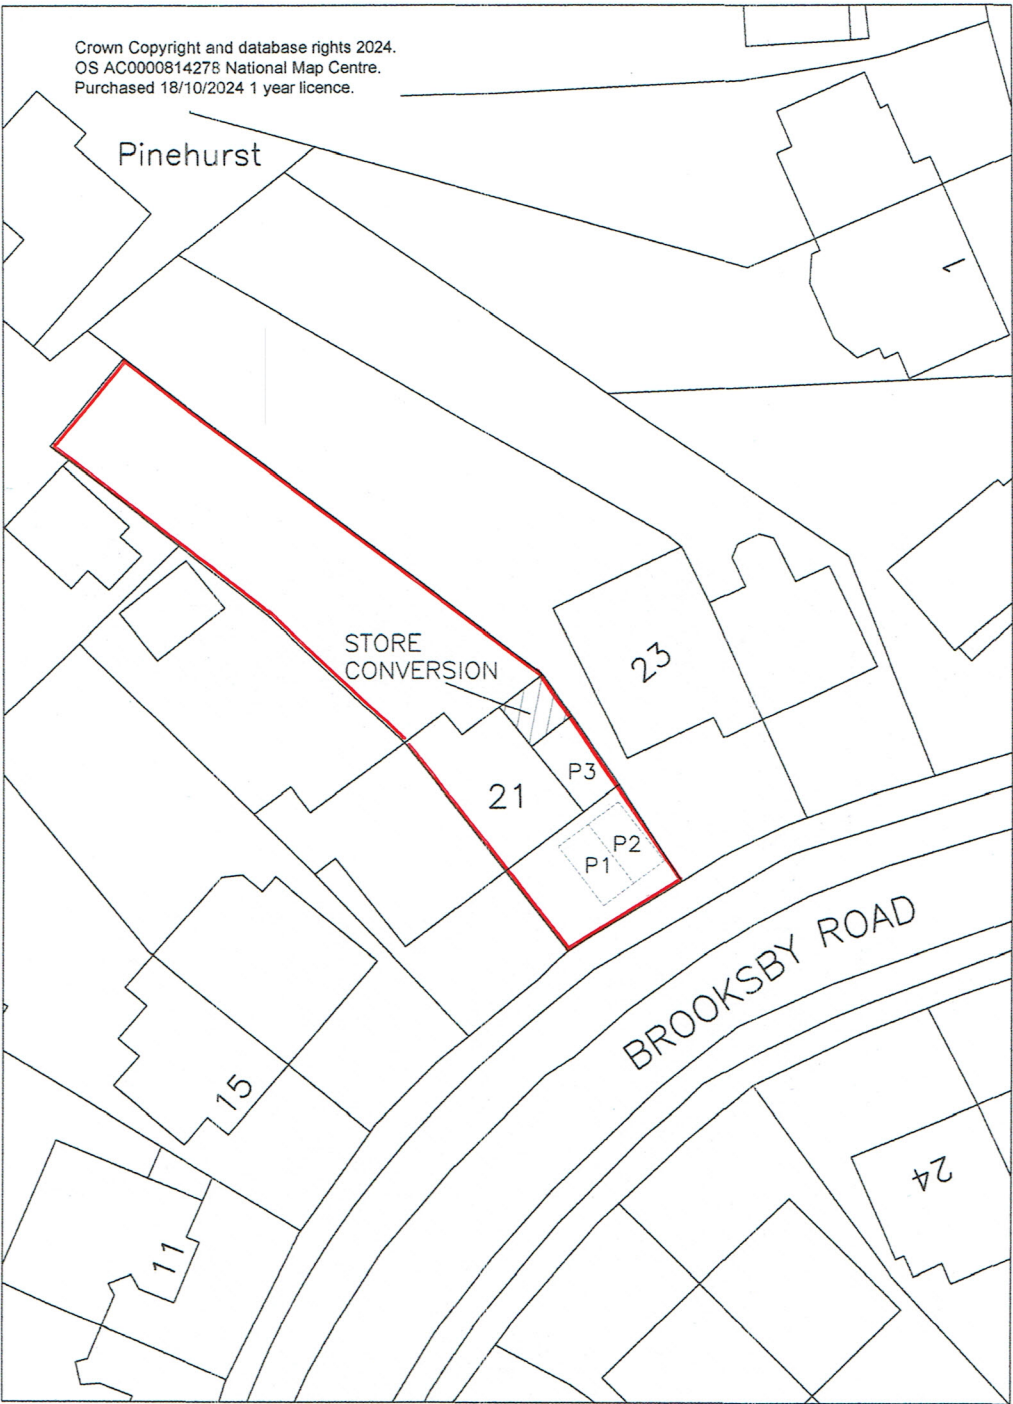

21 BROOKSBY ROAD
TILEHURST BERKS RG31 6NA
SCALE 1:500

