


1 North
1 : 100



2 South
1 : 100

Option 2

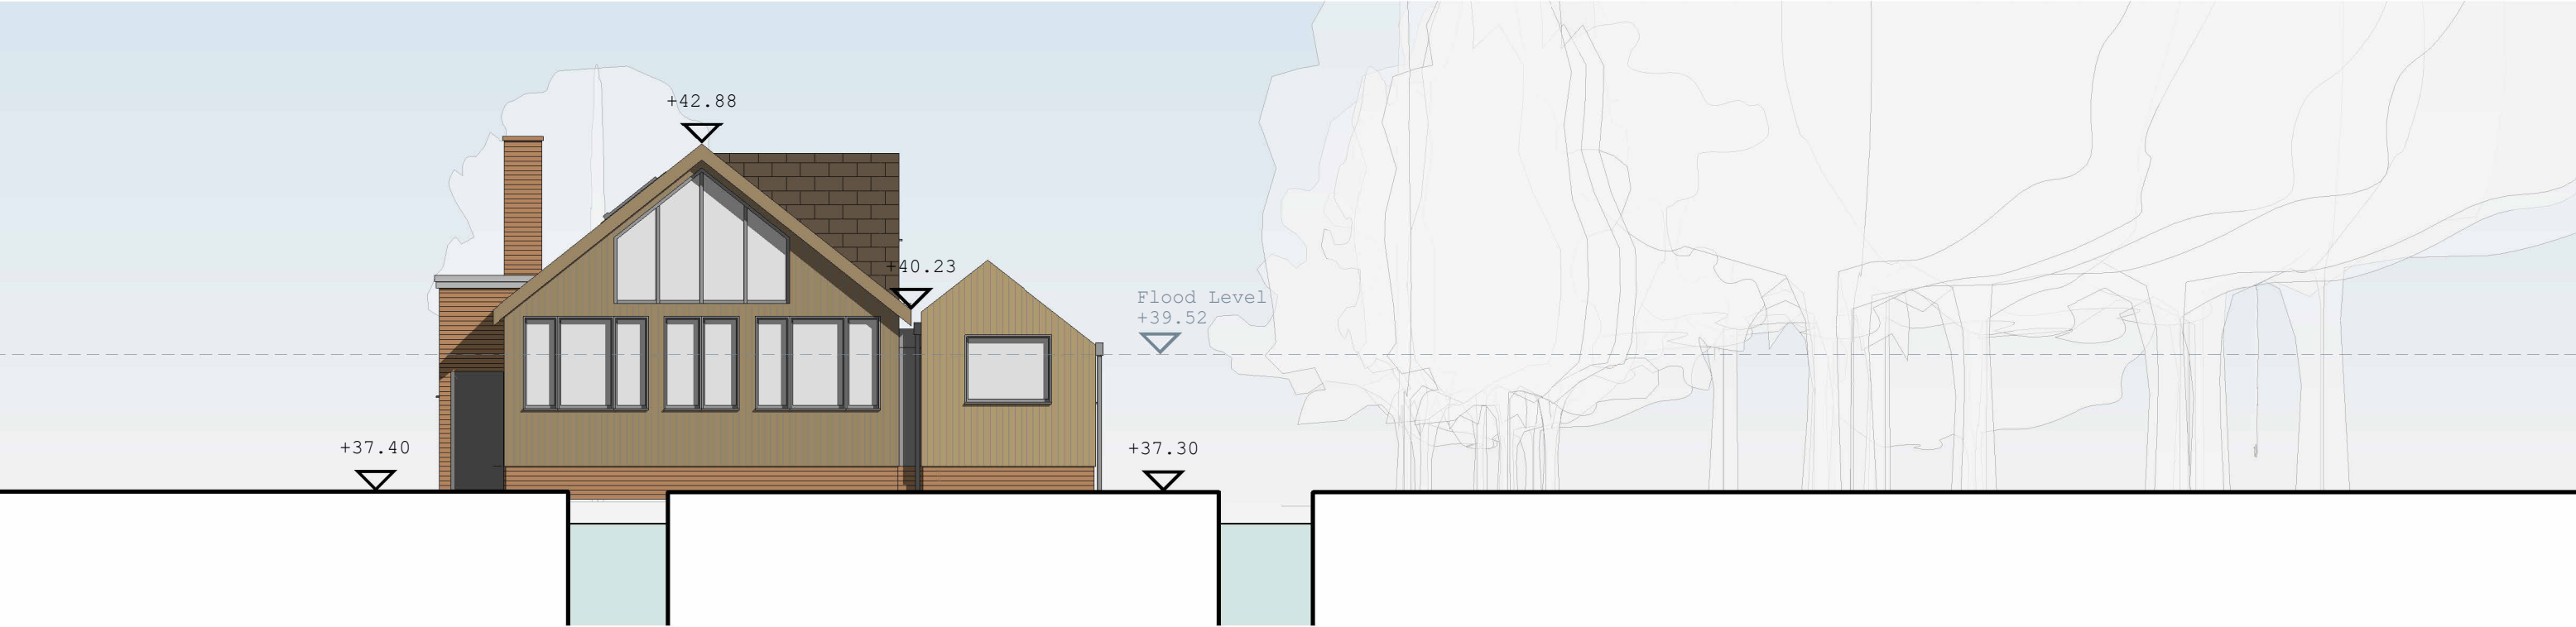

			Project: Warren Creek The Warren RG4 7TQ Drawing: Proposed Elevations Sheet 1 of 2 Date: May '24 Job: 1011 Drawing: 05-03 Revision: 2		Status: Info Drawn By: MC Checked By: EM		 RIBA Chartered Practice Colony Architects Ltd. The Wine Store, Brewery Court, Theale, Reading, RG7 5AJ +44 (0)118 380 0328 hello@colonyarchitects.com colonyarchitects.com
---	--	--	--	--	--	--	---