



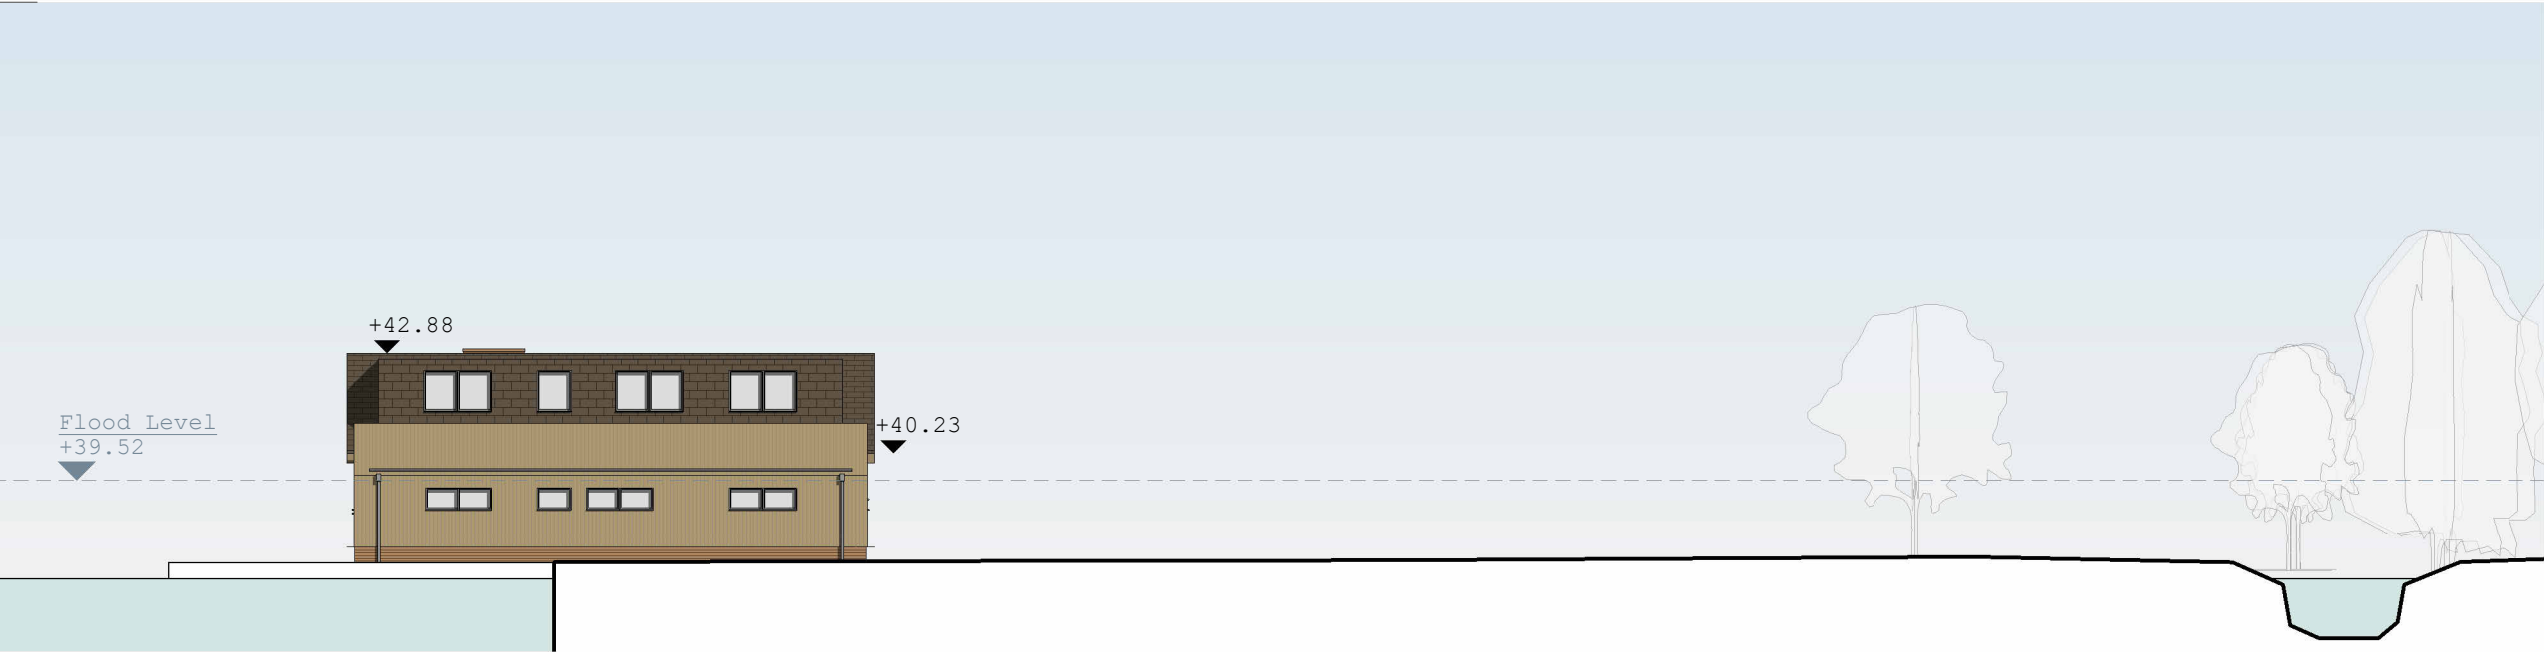

1 Part 1
1 : 200

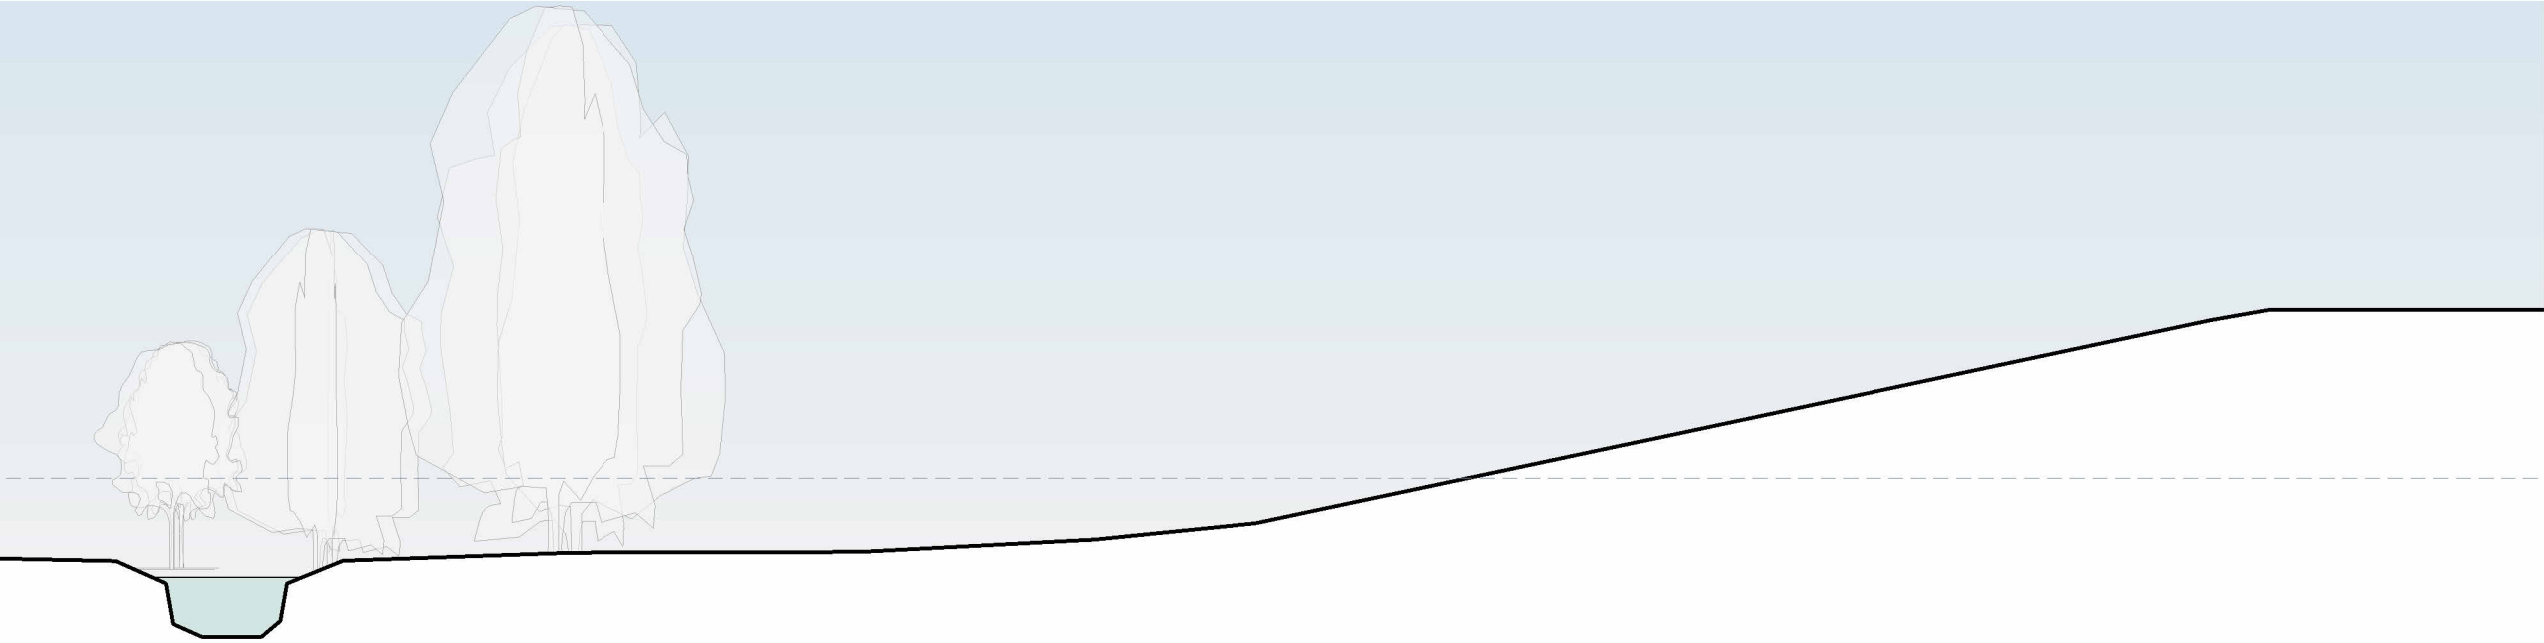

2 Part 2
1 : 200

Option 2



			Project: Warren Creek The Warren RG4 7TQ		 Chartered Practice
Collaborating with:			Drawing: Long Site Elevation		
Date: May '24			Status: Info		
Job: 1011			Drawn By: MC		
Drawing: 05-05			Checked By: EM		
Revision: 2			Colony Architects Ltd. The Wine Store, Brewery Court, Theale, Reading, RG7 5AJ +44 (0)118 380 0328 hello@colonyarchitects.com colonyarchitects.com		