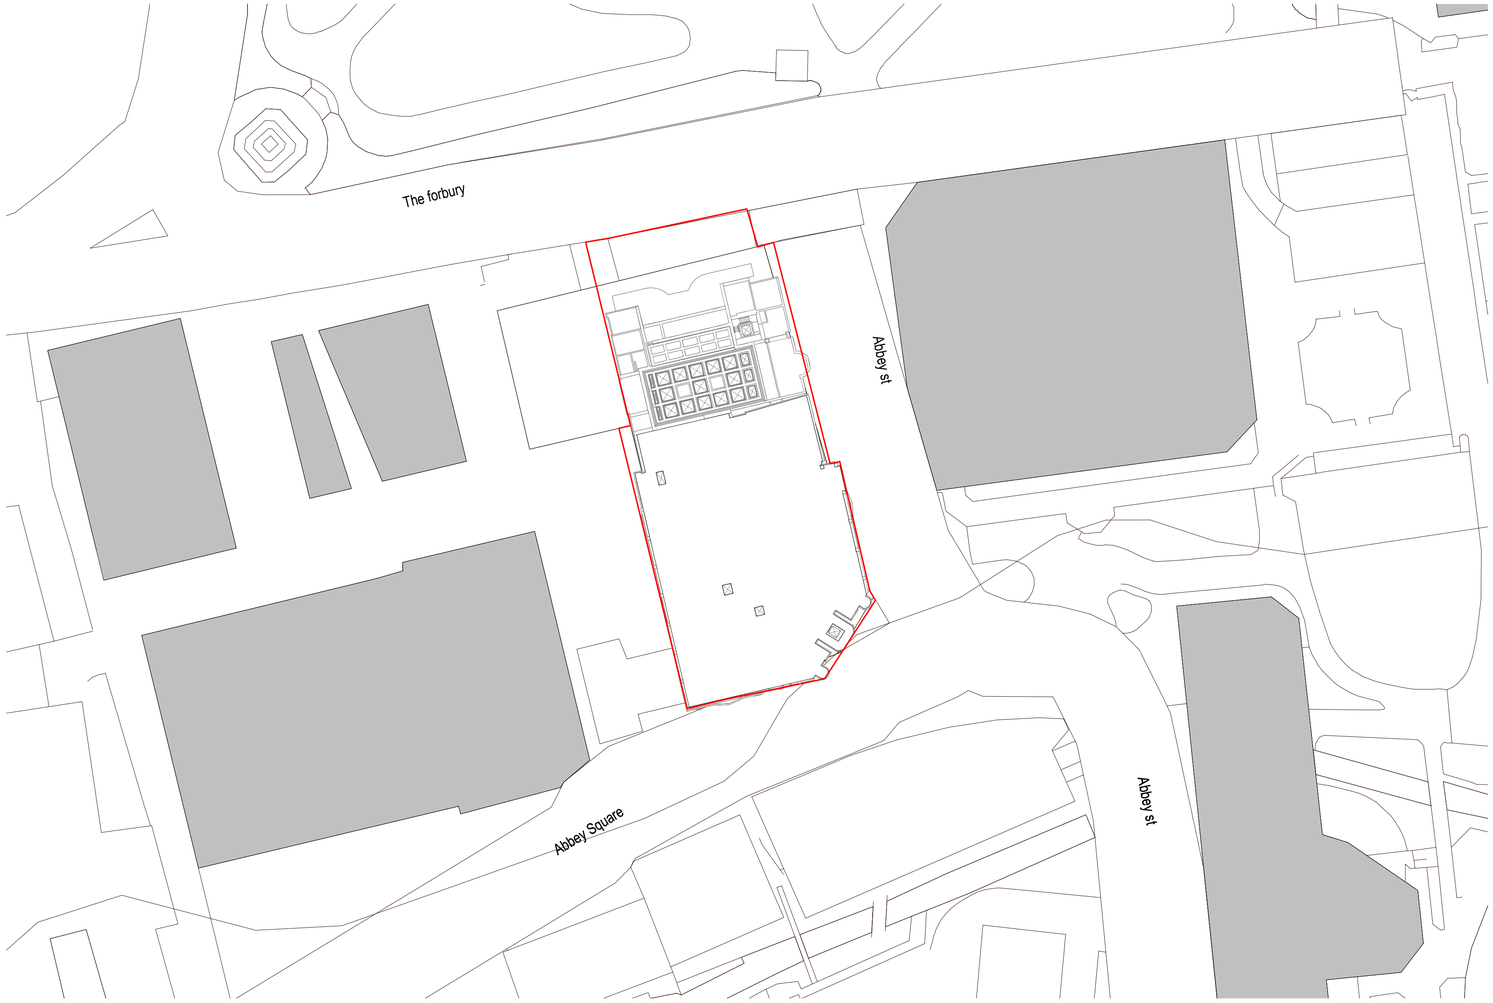

Proposed Site Plan

1 : 500

0 10 20 40 m

N

© Crown copyright 2018

Do not scale from drawings. Verify all dimensions on site prior to construction. This drawing is to be read in conjunction with all relevant documents and drawings. Report all discrepancies to MoJ immediately.

No unauthorised use, disclosure, storage or copying.

Notes

Rev	Date	Description
P02	31/10/2024	Issue for planners
P01	04/10/2024	Draft to HMCTS

Key Plan

Project Status

For Information

Client

Ministry of Justice

Project

HMCTS Reading Crown Court

Ministry of Justice, 102 Petty France, London, SW1H 9AJ

Project Description / Site

Reading Crown Court Refit -New Hearing Room

Project Address

Reading Crown Court,
Old Shire Hall,
The Forbury Reading
RG1 3EH
England

Building Type

Crown Court

Drawing Title

Proposed Site Plan

Originator Logo

Feilden+Mawson

Drawn By	PK	Date	19.08.2024
Checked By	SK	Date	19.08.2024
Approved By	SK	Date	19.08.2024

Drawing Number

256379-9673-FMW-RCC-00-DR-A-1002

Sheet No.	Scale	Orig. Sheet Size	Rev.
1 of 1	1 : 500	@ A1	P02

Data Security Classification

OFFICIAL

Suitability

S2

C:\Users\SallyKeogh\Documents\256379-9673-FMW-RCC-XX-M3-A-0002_SallyKeogh.rvt