

This drawing is prepared solely for design and planning submission purposes. It is not intended or suitable for either Building Regulations or Construction purposes and should not be used for such. All rights reserved. Copyright LSD Architects Ltd.

Existing building elements updated to reflect changes made by granted Planning Application, reference: 230615

Scale Bar @ 1:50



Refer to Schedule of Works Reference Codes for annotation key on proposed works.

Rev	Description	Date
A	Pre-Application Information	08.06.23
1	Planning Application	17.10.23

lsd architects

lsdarchitects.co.uk

PROJECT

85 London Road

TITLE

Existing & Proposed - Stair Section


CLIENT

Tom Dodsworth & Alison Ryder


DRAWN BY SD	CHECKED BY -	DATE 07/08/23
----------------	-----------------	------------------

SCALE (@ A1) 1 : 50	PROJECT NUMBER 2301
------------------------	------------------------

DRAWING NUMBER 0150	REV P1
------------------------	-----------

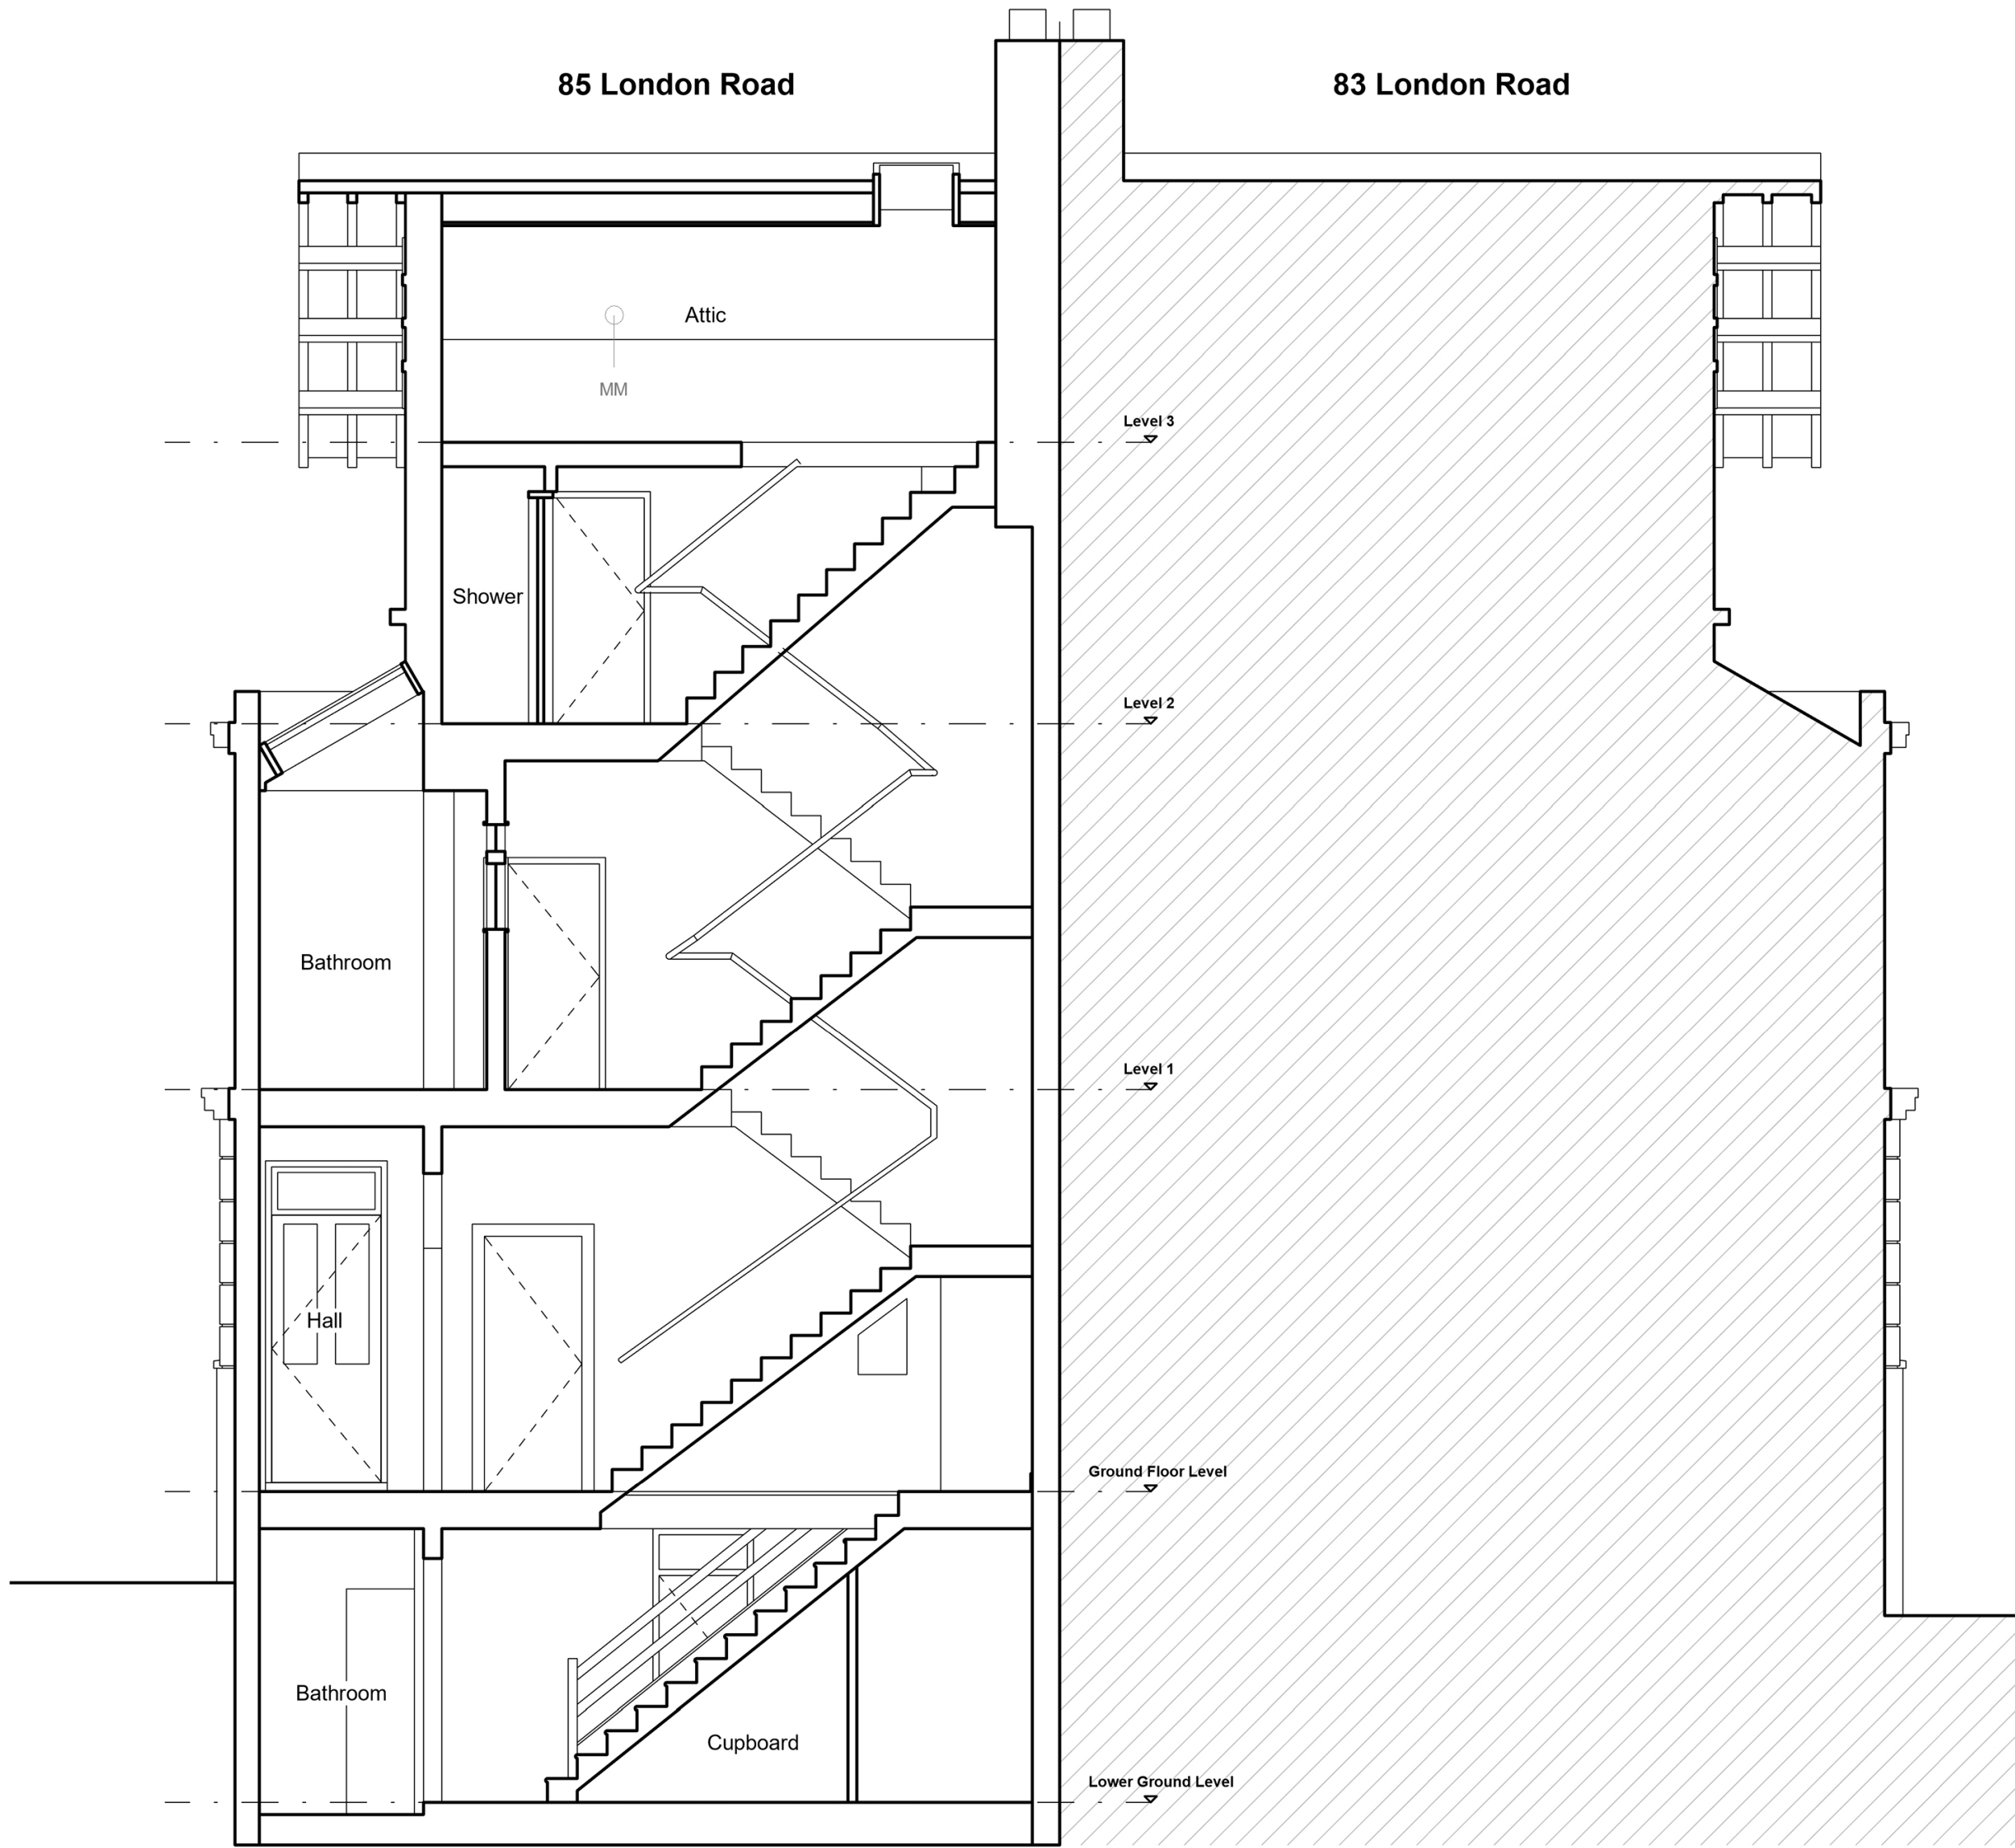

1 Existing Staircase Section
1 : 50

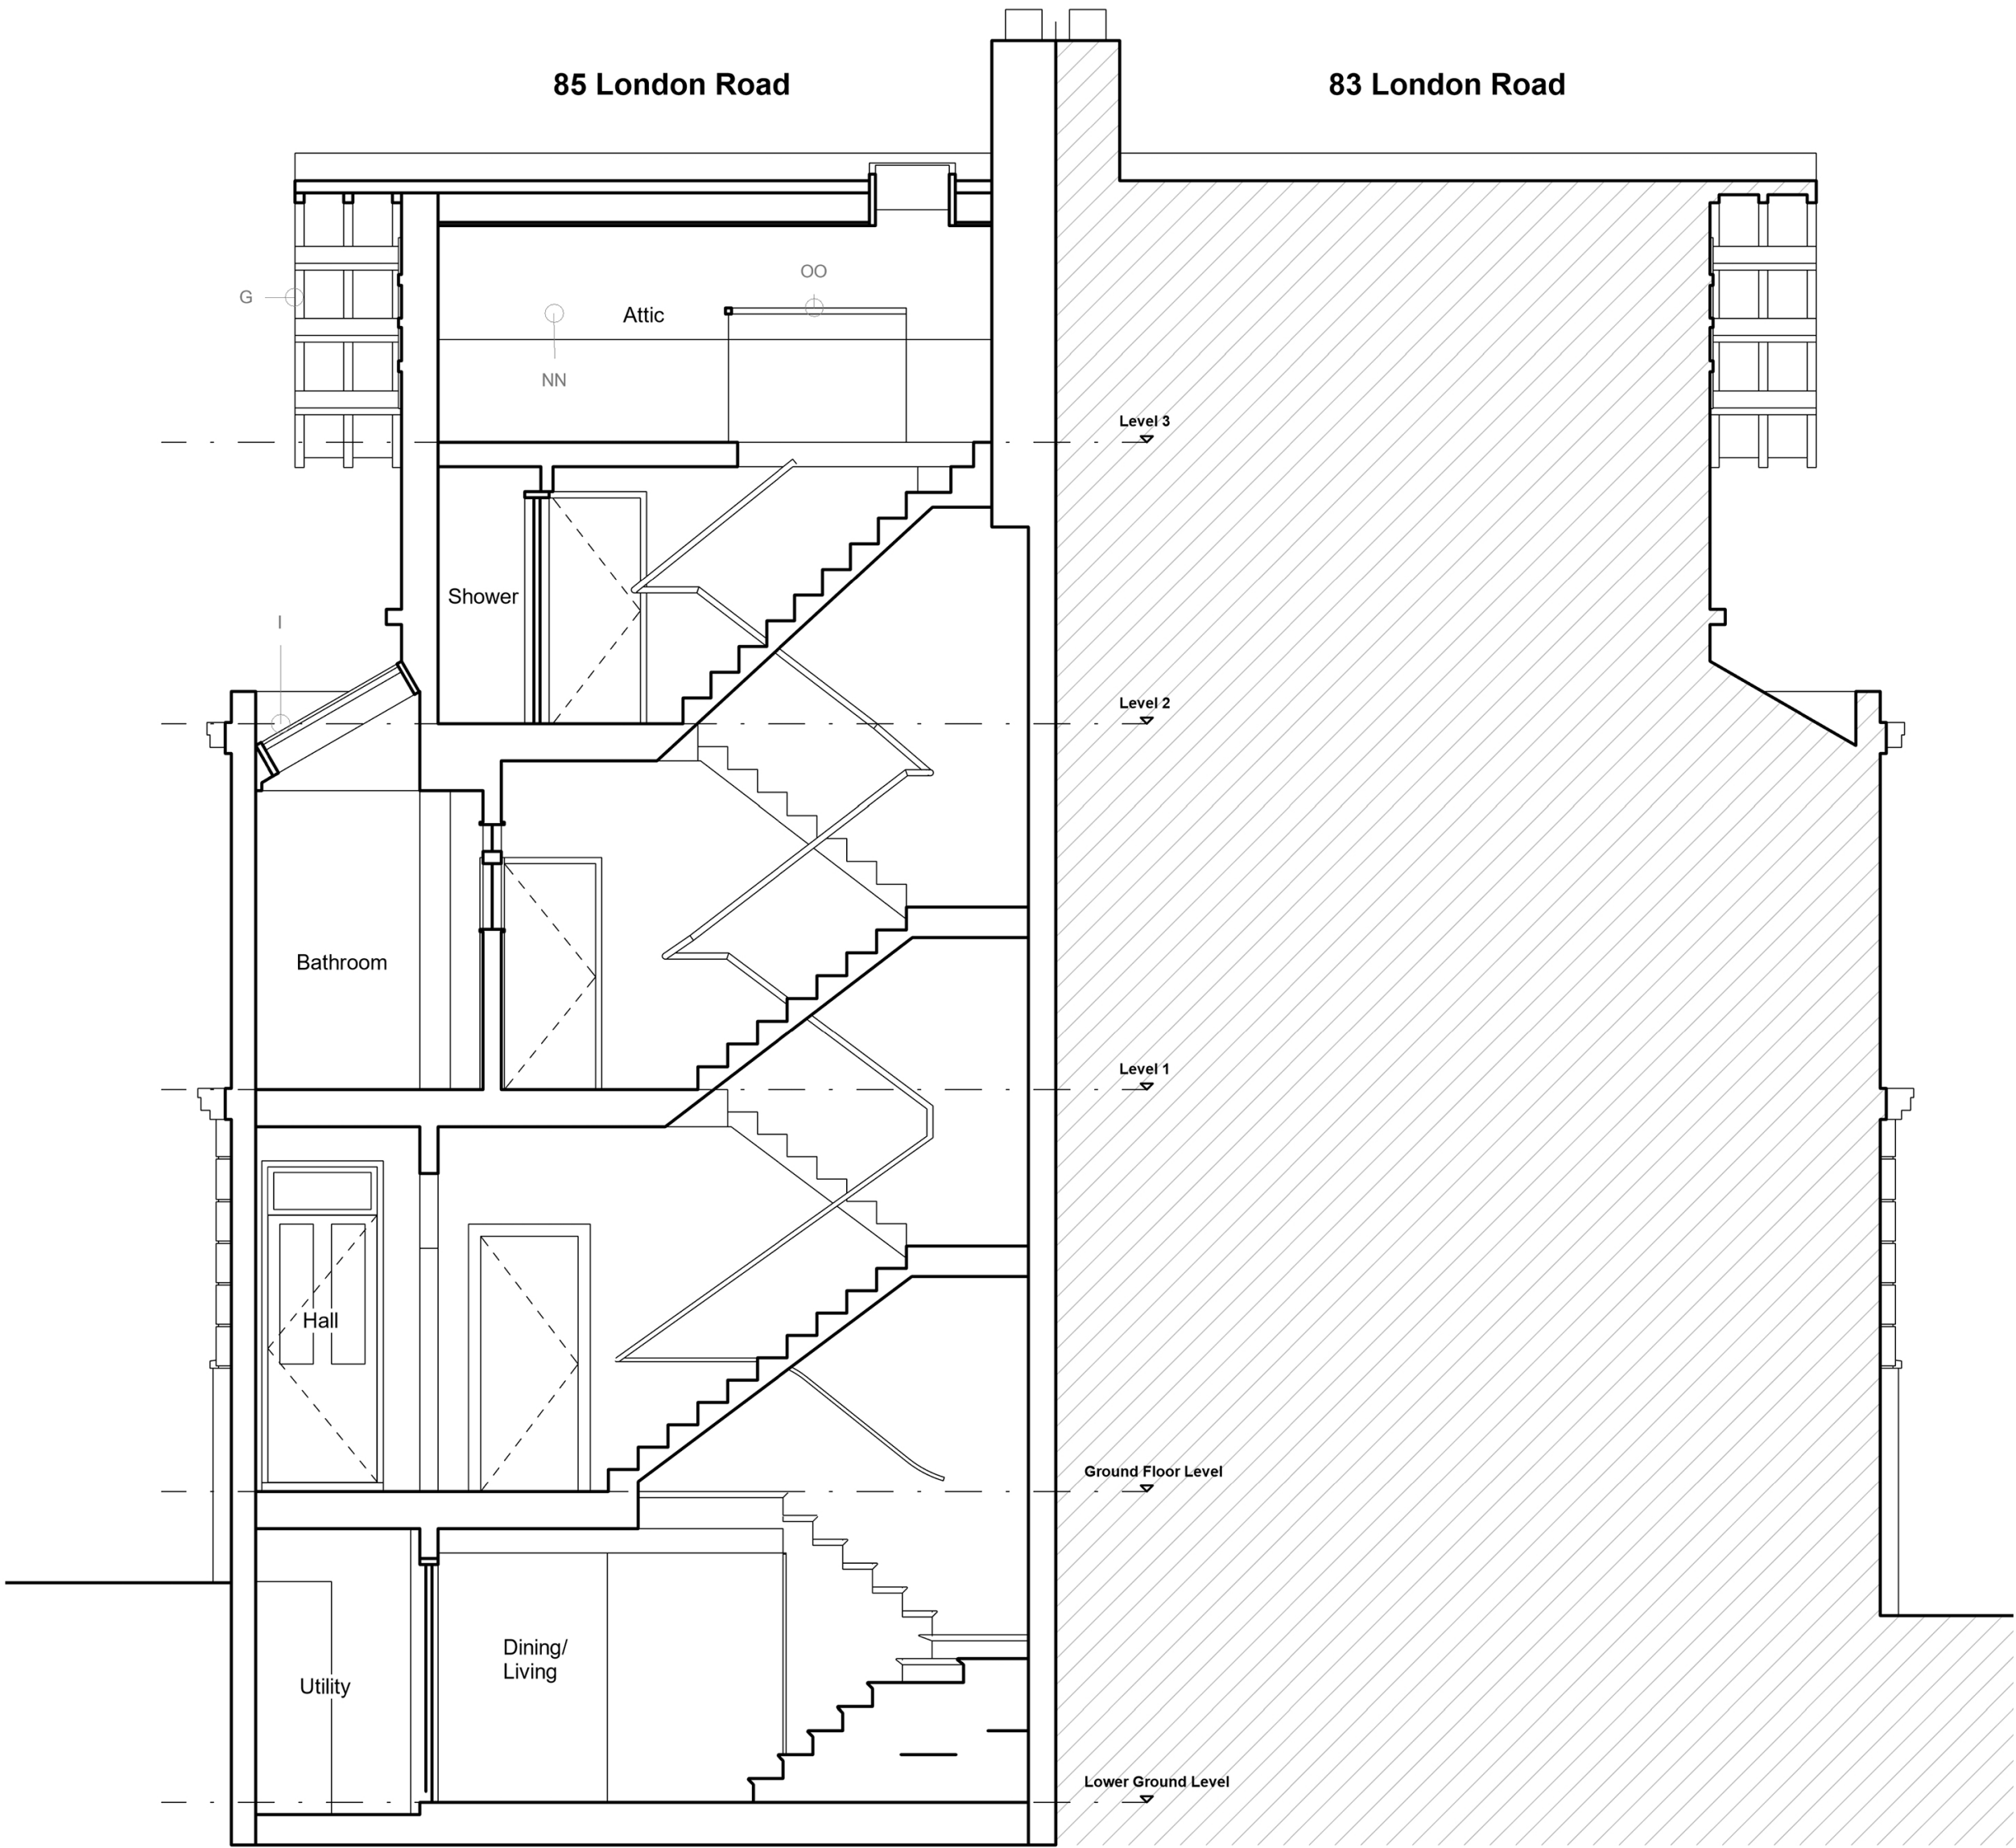

2 Proposed Staircase Section
1 : 50