

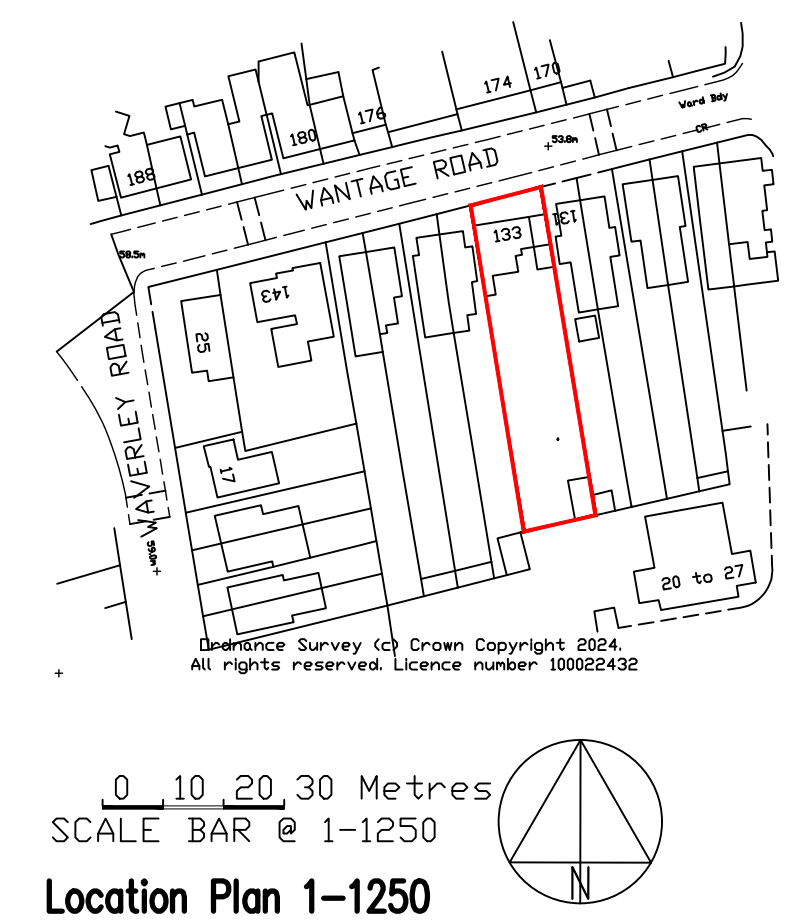
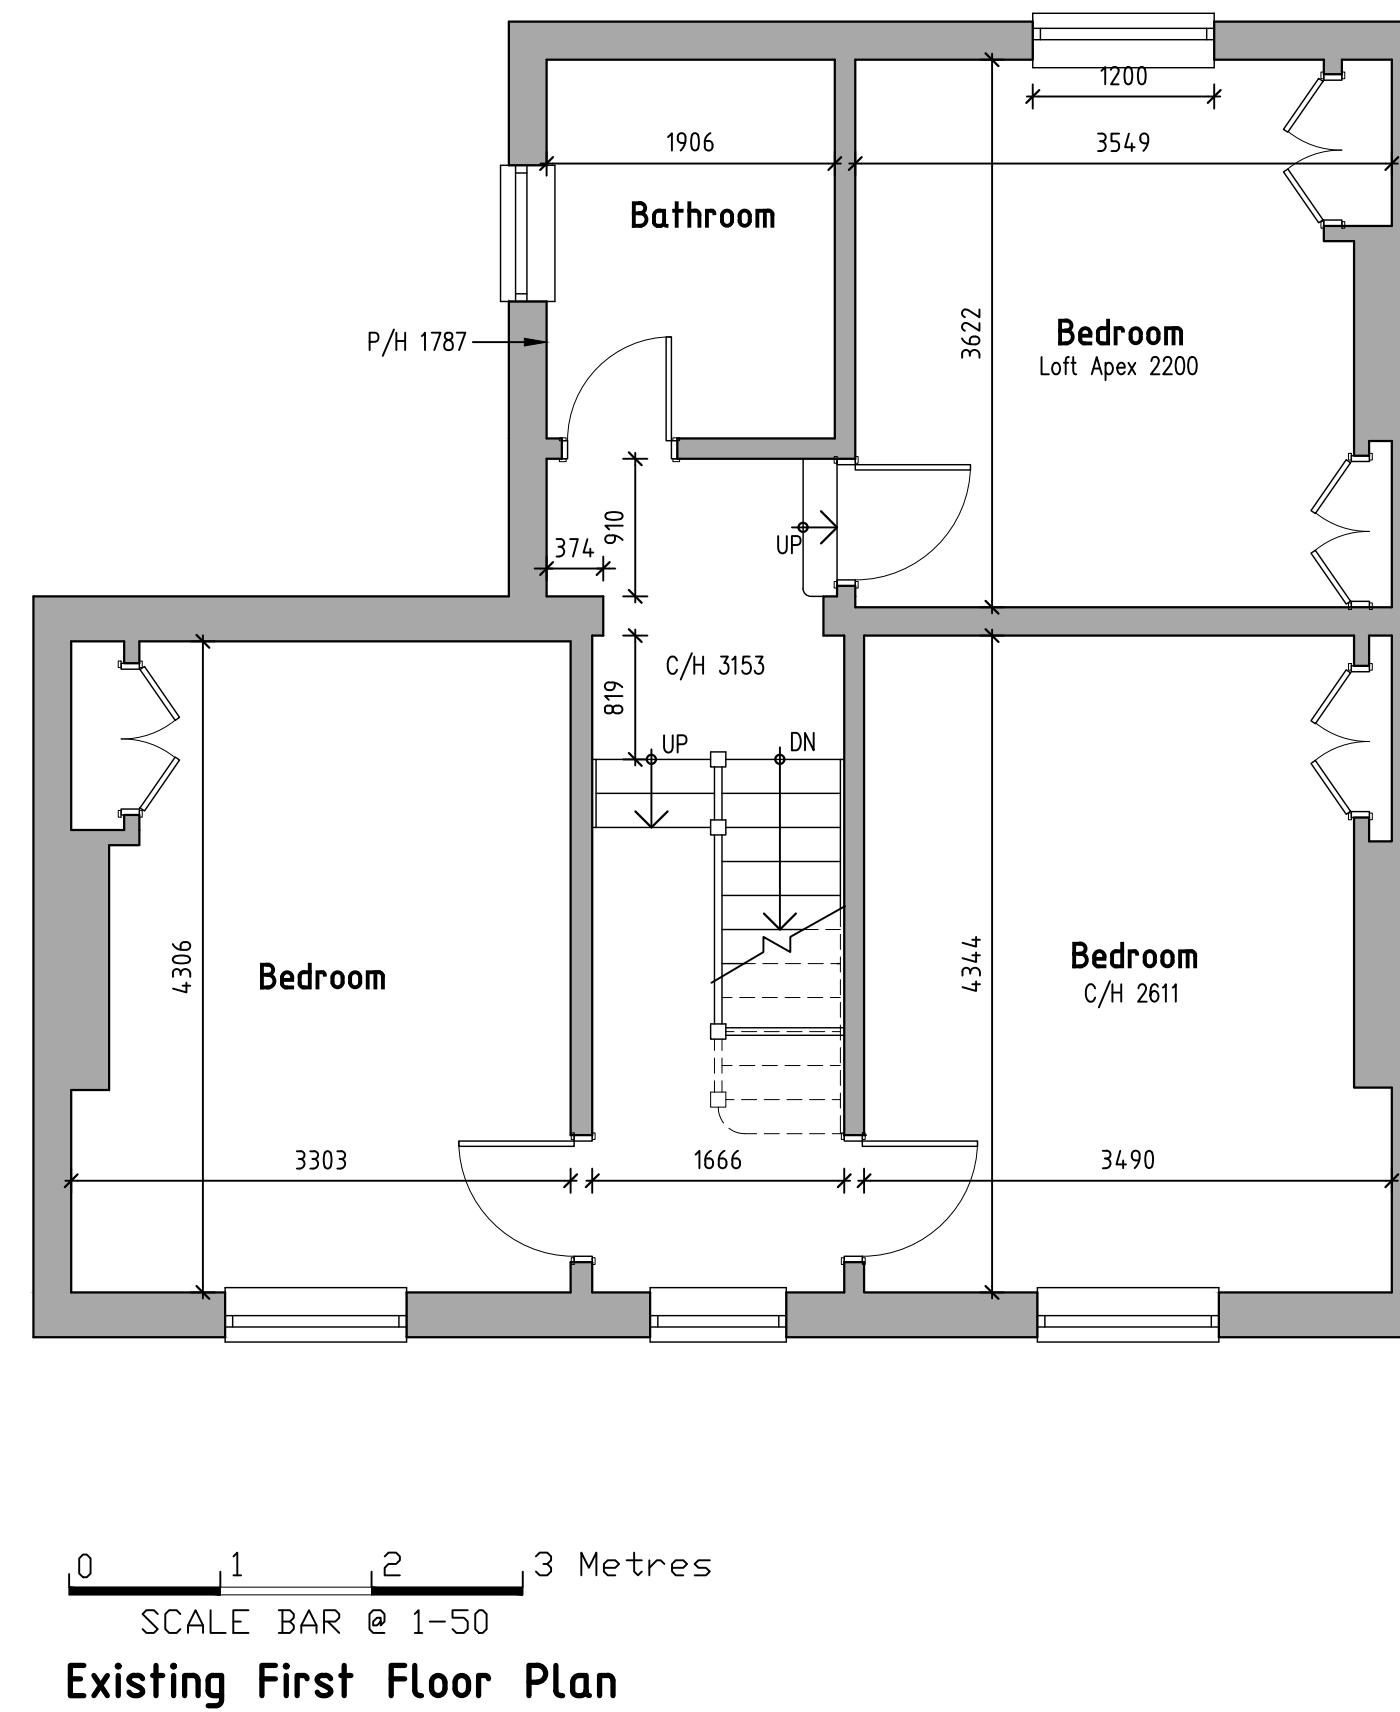
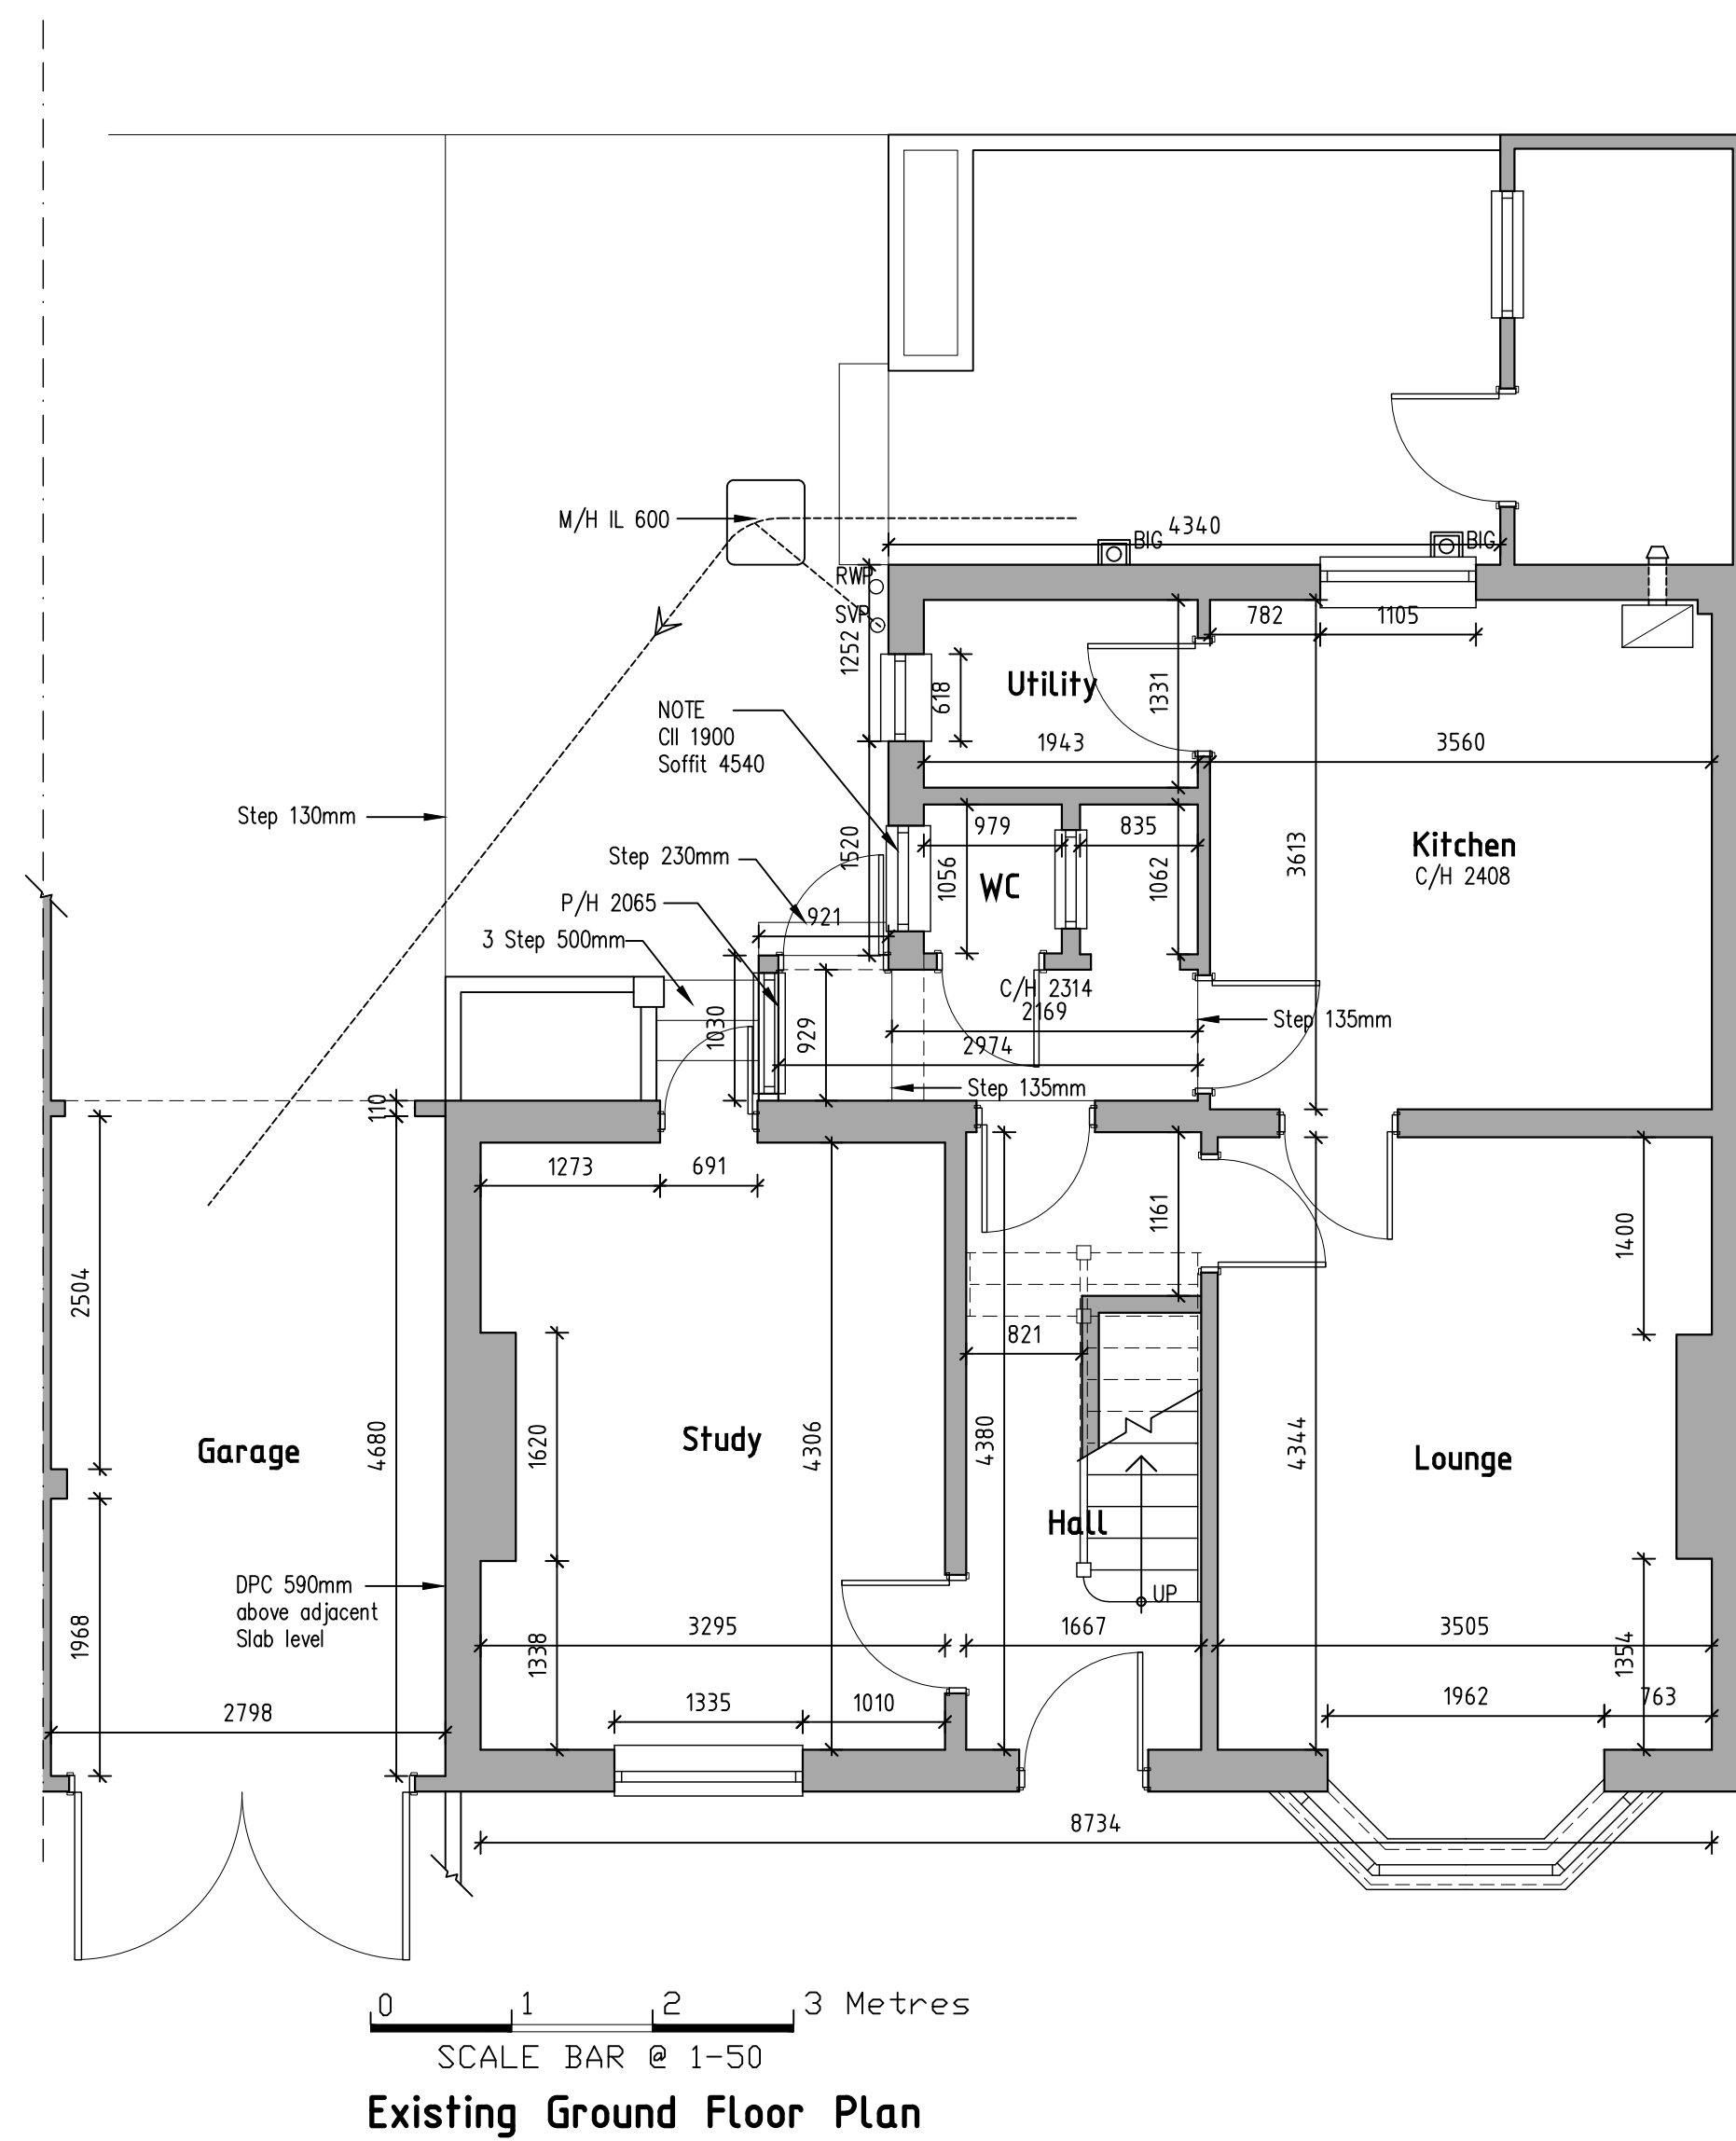


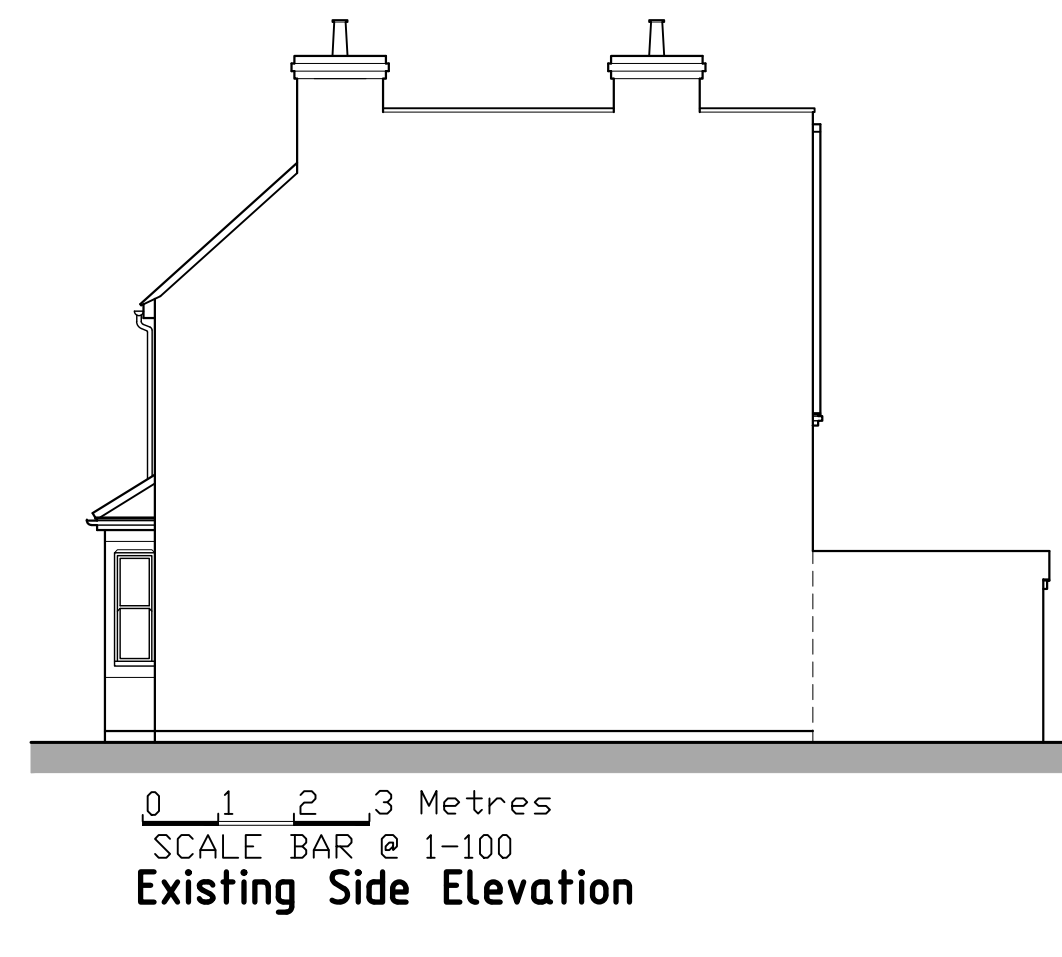

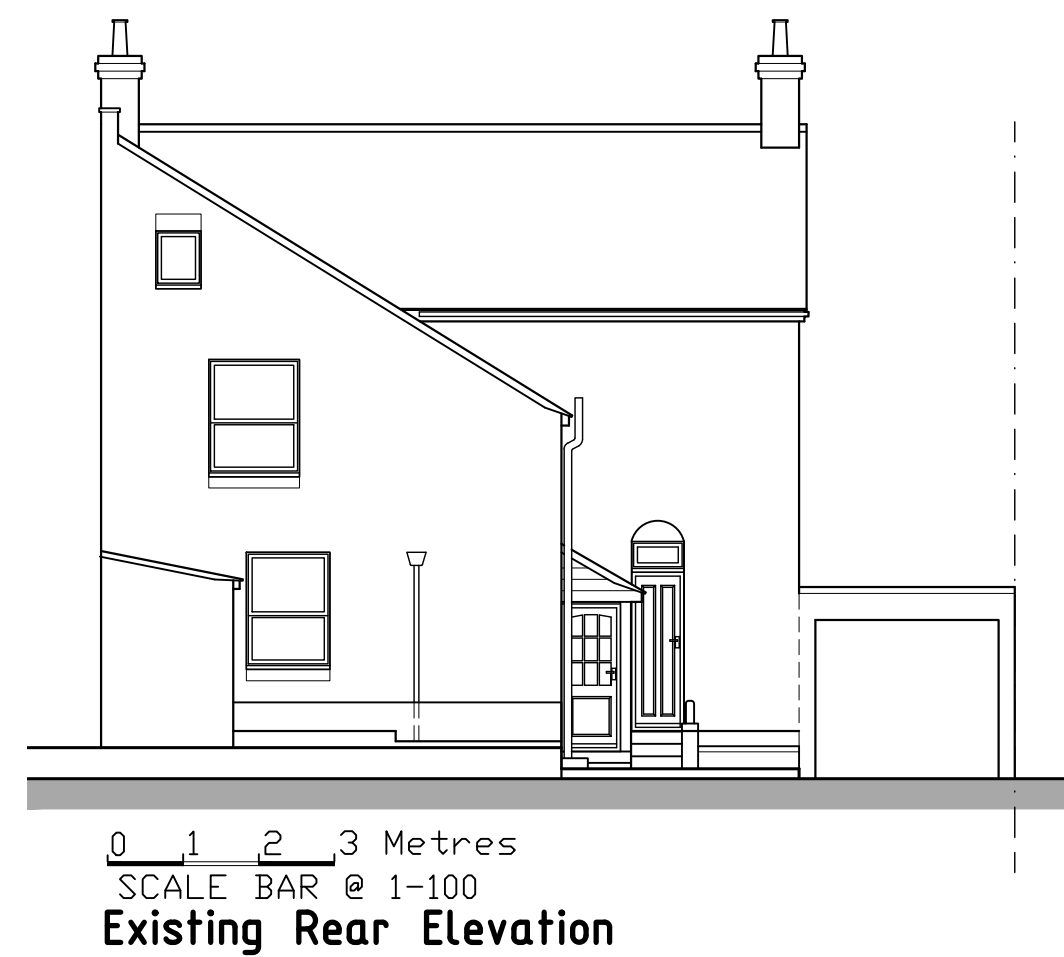

43 Wendover Way,
Tilehurst, Reading,
Berkshire RG30 4RU
Tel & Fax: 0118 941 6249
Mobile: 07967 009862
greg@gregfarrell.co.uk

Rev.	Description	Date
A	Location Plan added	04-11-2024

JOB TITLE

133 Wantage Road
Reading

TITLE

Existing Plans & Elevations

SCALE

1:50 1:100

DATE

October 2024

DRAWING No.

01 A