



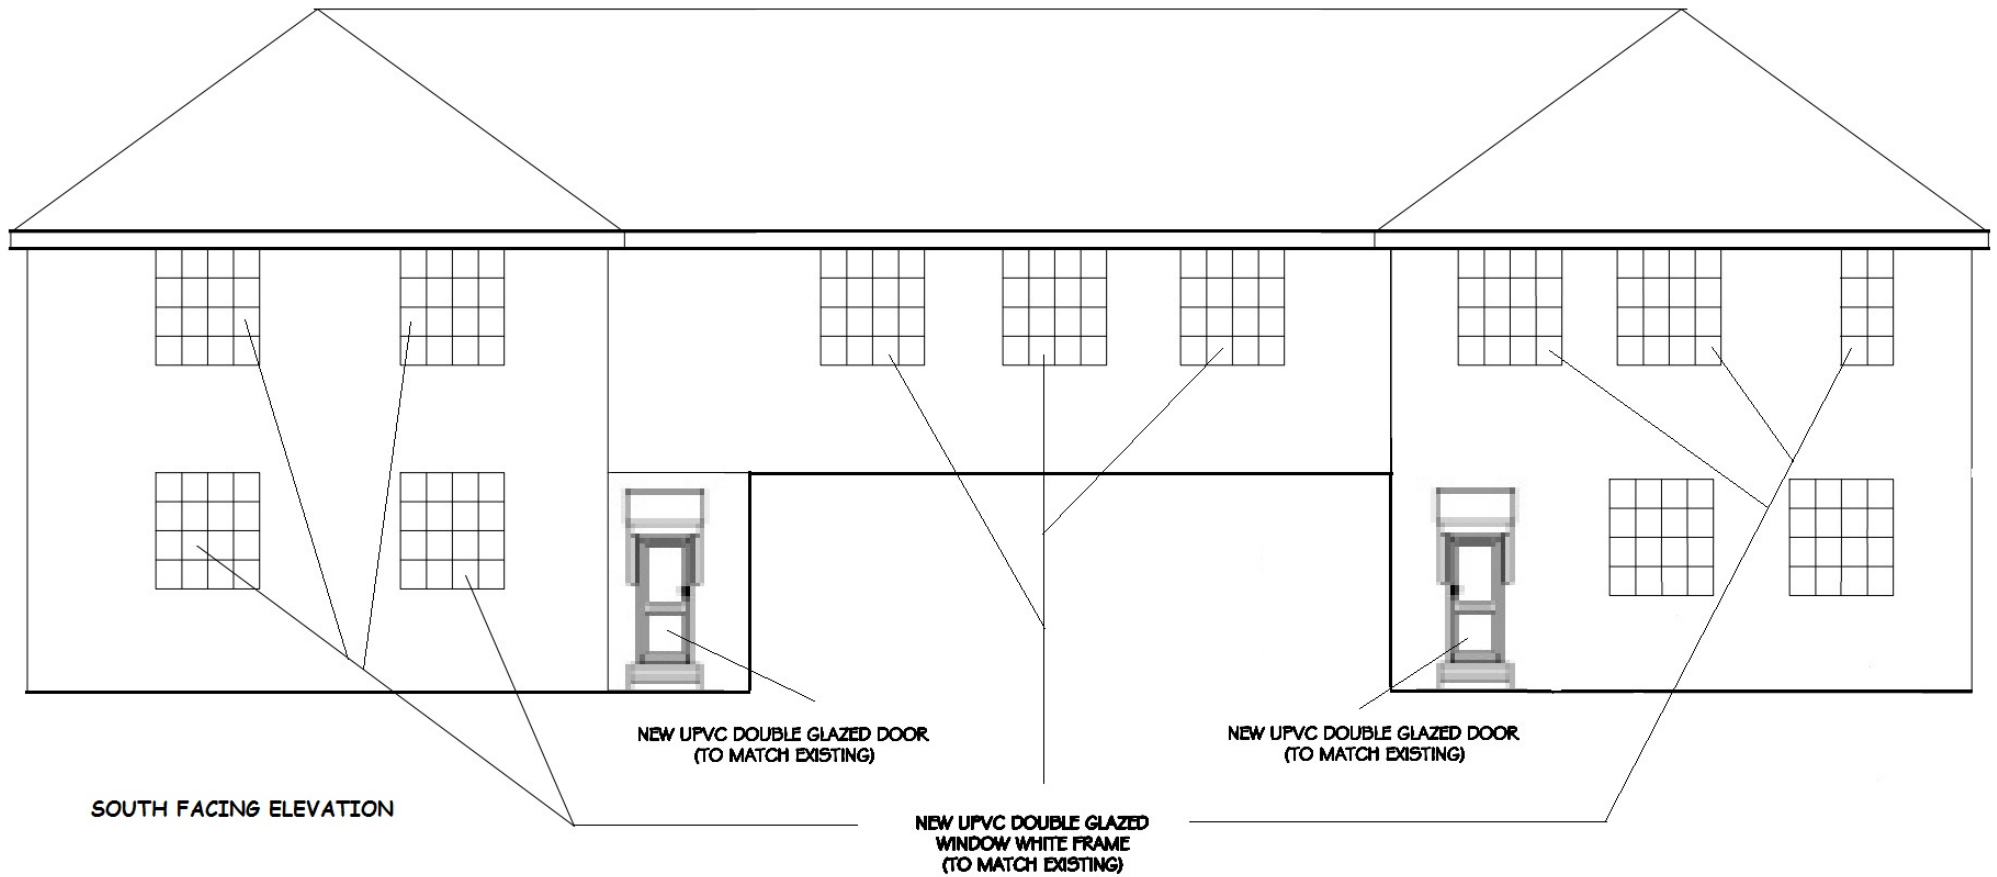

PROPOSED AND EXISTING
ELEVATIONS
SCALE 1:50

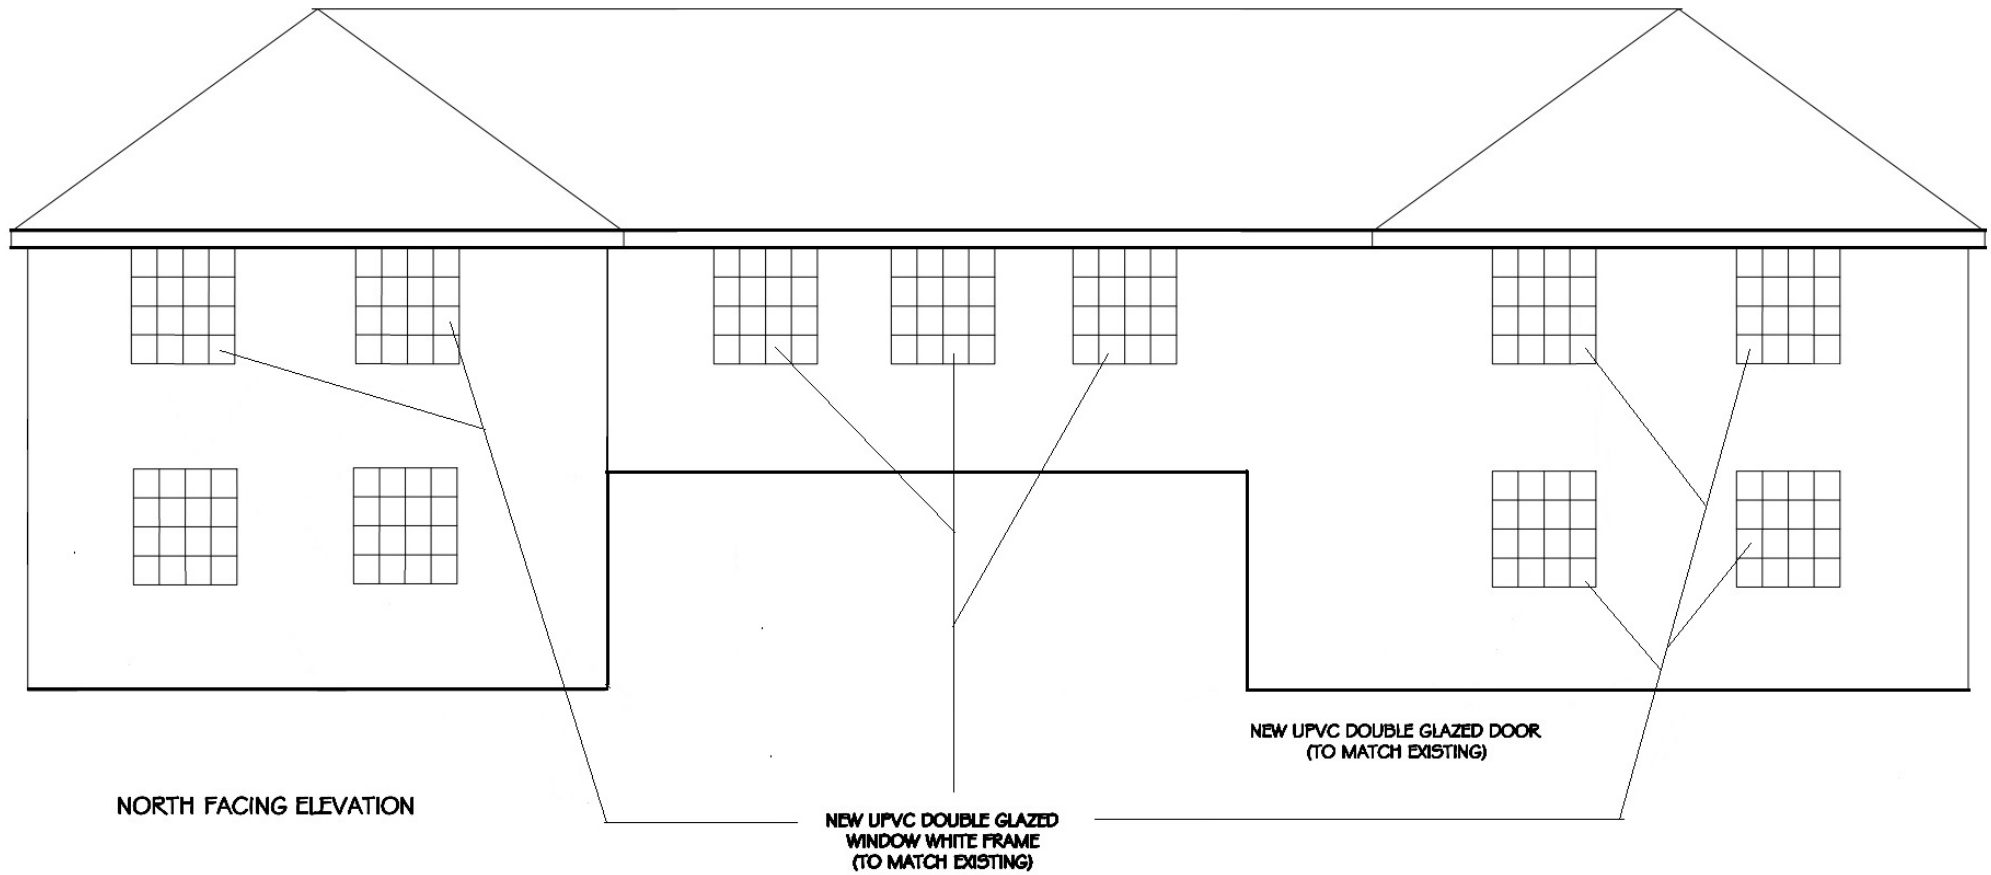

PROPOSED AND EXISTING
ELEVATIONS
SCALE 1:50