


Note: Scaling on the drawing cannot be assured.

Revision	Date	Initial

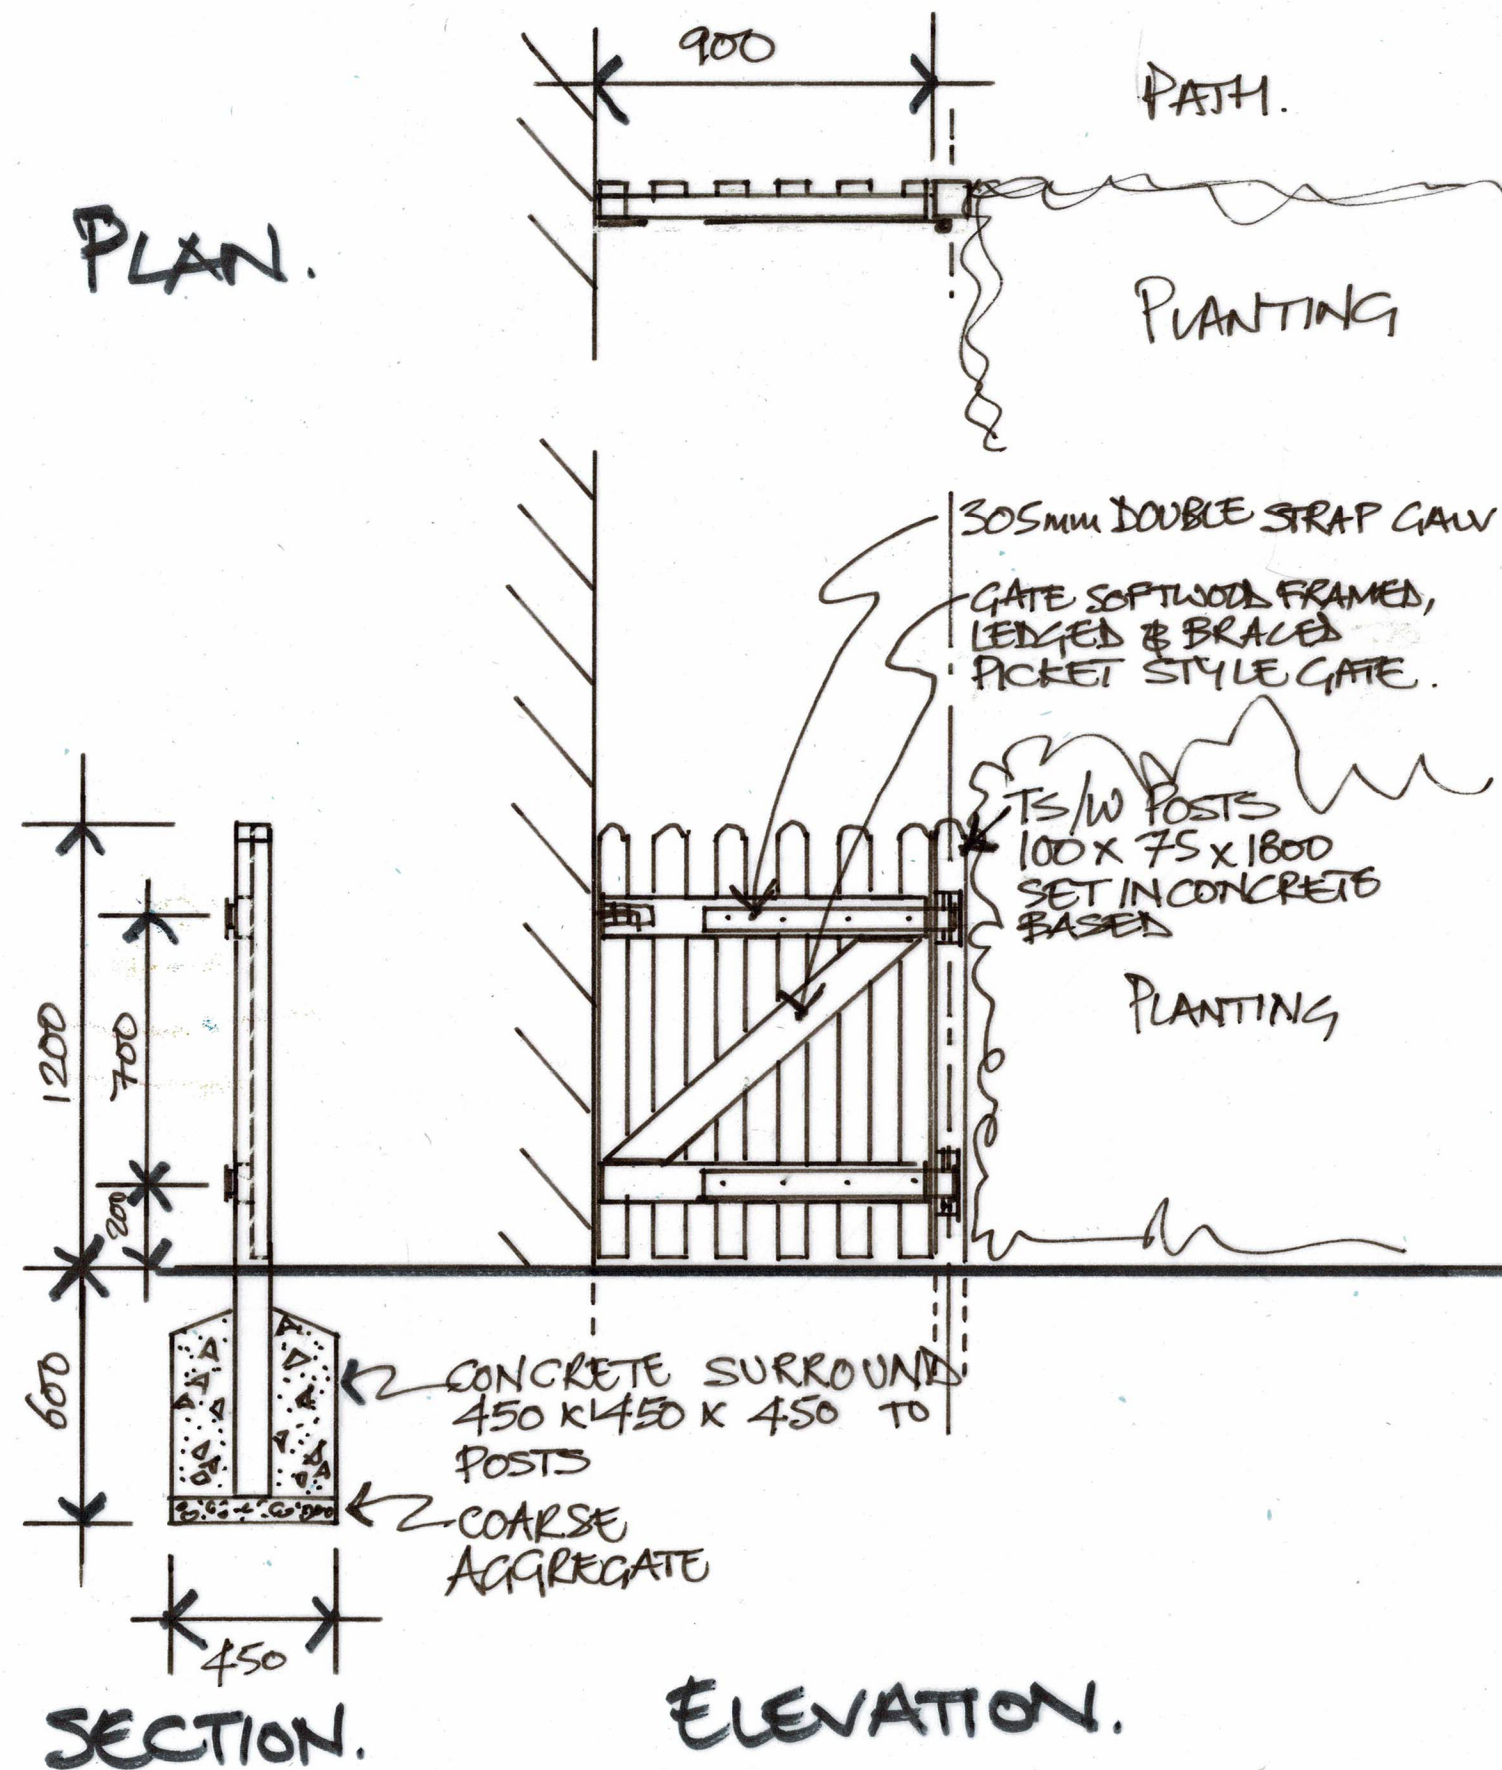

Project:

**DEVELOPMENT AT No.200
TILEHURST ROAD, READING,
BERKSHIRE RG30 2LY**

Drawing Title:

1.2m HIGH GARDEN GATE DETAIL

Status: **PLANNING**

Date:
27-08-2024

Scale: 1:20 @A3 size DHW
Drawn by:

Project No:
0536

Drawing No: **LD3**
Revision: ---

David Williams
Landscape
Consultancy

Dyers
East Pufford
Holsworthy
Devon
EX22 7UG
e: david.williams@dwlc.co.uk
t: (01409) 240 278 m: (07826) 270 368
www.dwlc.co.uk