



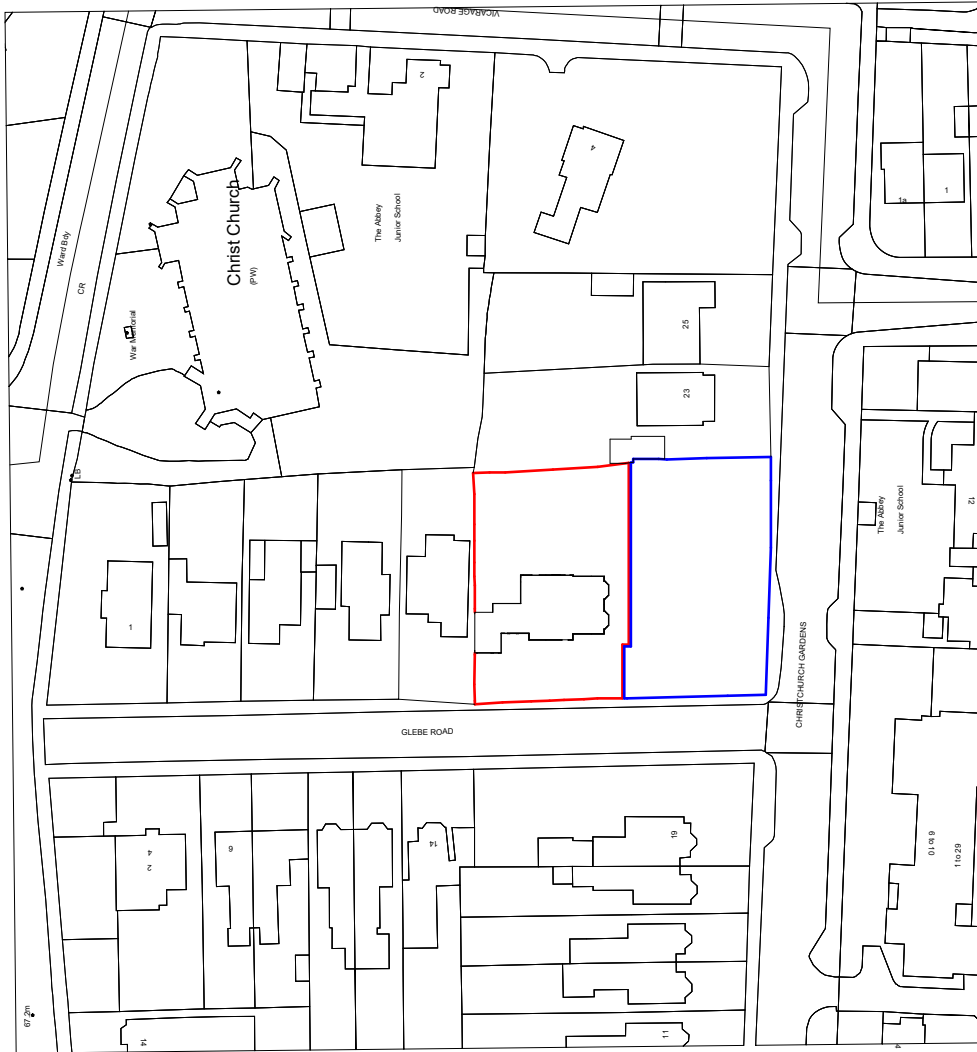

(c) Crown Copyright and Database Rights 2023 OS 100060020

Location Plan

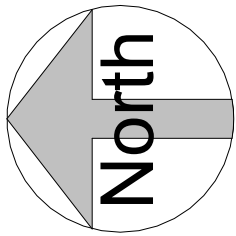

GRAPHIC SCALE: 1:1250



FLUENT
ARCHITECTURAL DESIGN SERVICES

TEL: 0800 043 8838
E-MAIL: INFO@FLUENT-ADS.CO.UK
WEB: FLUENT-ADS.CO.UK

11 Glebe Road, Reading			Drawing number	No.	Description	Date
Location Plan			P.M.2.000	A	First draft	15.10.24
			Project number	B	Client's comments	04.11.24
			2296		(1)	
Drawn by	Date	Scale @ A4	Rev			
NM	15.05.24	1 : 1250	B			