


Note: Scaling on the drawing cannot be assured.

Revision	Date	Initial

PLAN.

3000 MAX

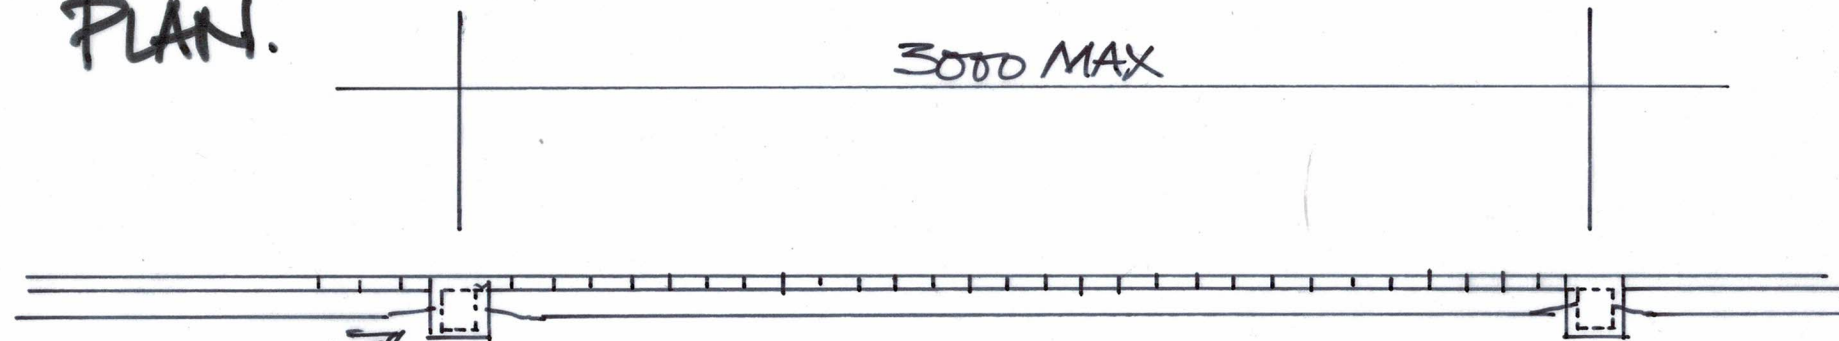

TS/W POST
CAPPING 125x125

TS/W POSTS
100x100 AT
3000 CCS MAX
- MORTISED

TS/W TRIANGULAR
ARRIS RAIL
SHAPED TO FIT
MORTISES TOP
RAIL 75x75 TO
HAVE PEG FIXING

TS/W BOARDING
90x14 TAPERED
CALVANISED
NAIL FIXING

TS/W GRAVEL
BOARD 200x25

CONCRETE SURROUND
450x450x525
TO POSTS

COARSE
AGGREGATE

BEARER 50x38
NAILED TO POSTS
& GRAVEL BOARDS

TS/W SUPPORT
PEG 50x50x600
LET INTO GROUND
AT CENTRE OF
GRAVEL BOARD

130x130 HEDGEHOG
HOLE / GAP WITH
SUPPORT PEG TO
HOLD GRAVEL
BOARD

Project:

**DEVELOPMENT AT No.200
TILEHURST ROAD, READING,
BERKSHIRE RG30 2LY**

Drawing Title:

**1.8 m HIGH CLOSE BOARD FENCE
DETAIL**

Status: **PLANNING**

Date:
20-08-2024

Scale: 1:20 @A3 size DHW
Drawn by:

Project No:
0536

Drawing No: **LD1**
Revision: ---

David Williams
Landscape
Consultancy

Dyers
East Putford
Holworthy
Devon
EX22 7UG
e: david.williams@dwlc.co.uk
t: (01409) 240 278 m: (07826) 270 368
www.dwlc.co.uk

ELEVATION.

1500

1500

SECTION.

