






X:\JOBS\6516_STATION_HILL_READING_PHASE_2_317CAD\DRAWINGS\6516_PHASE 2 STAGE 4\SHRN\LDA-S2-ZZ-DR-L-500-200.DWG

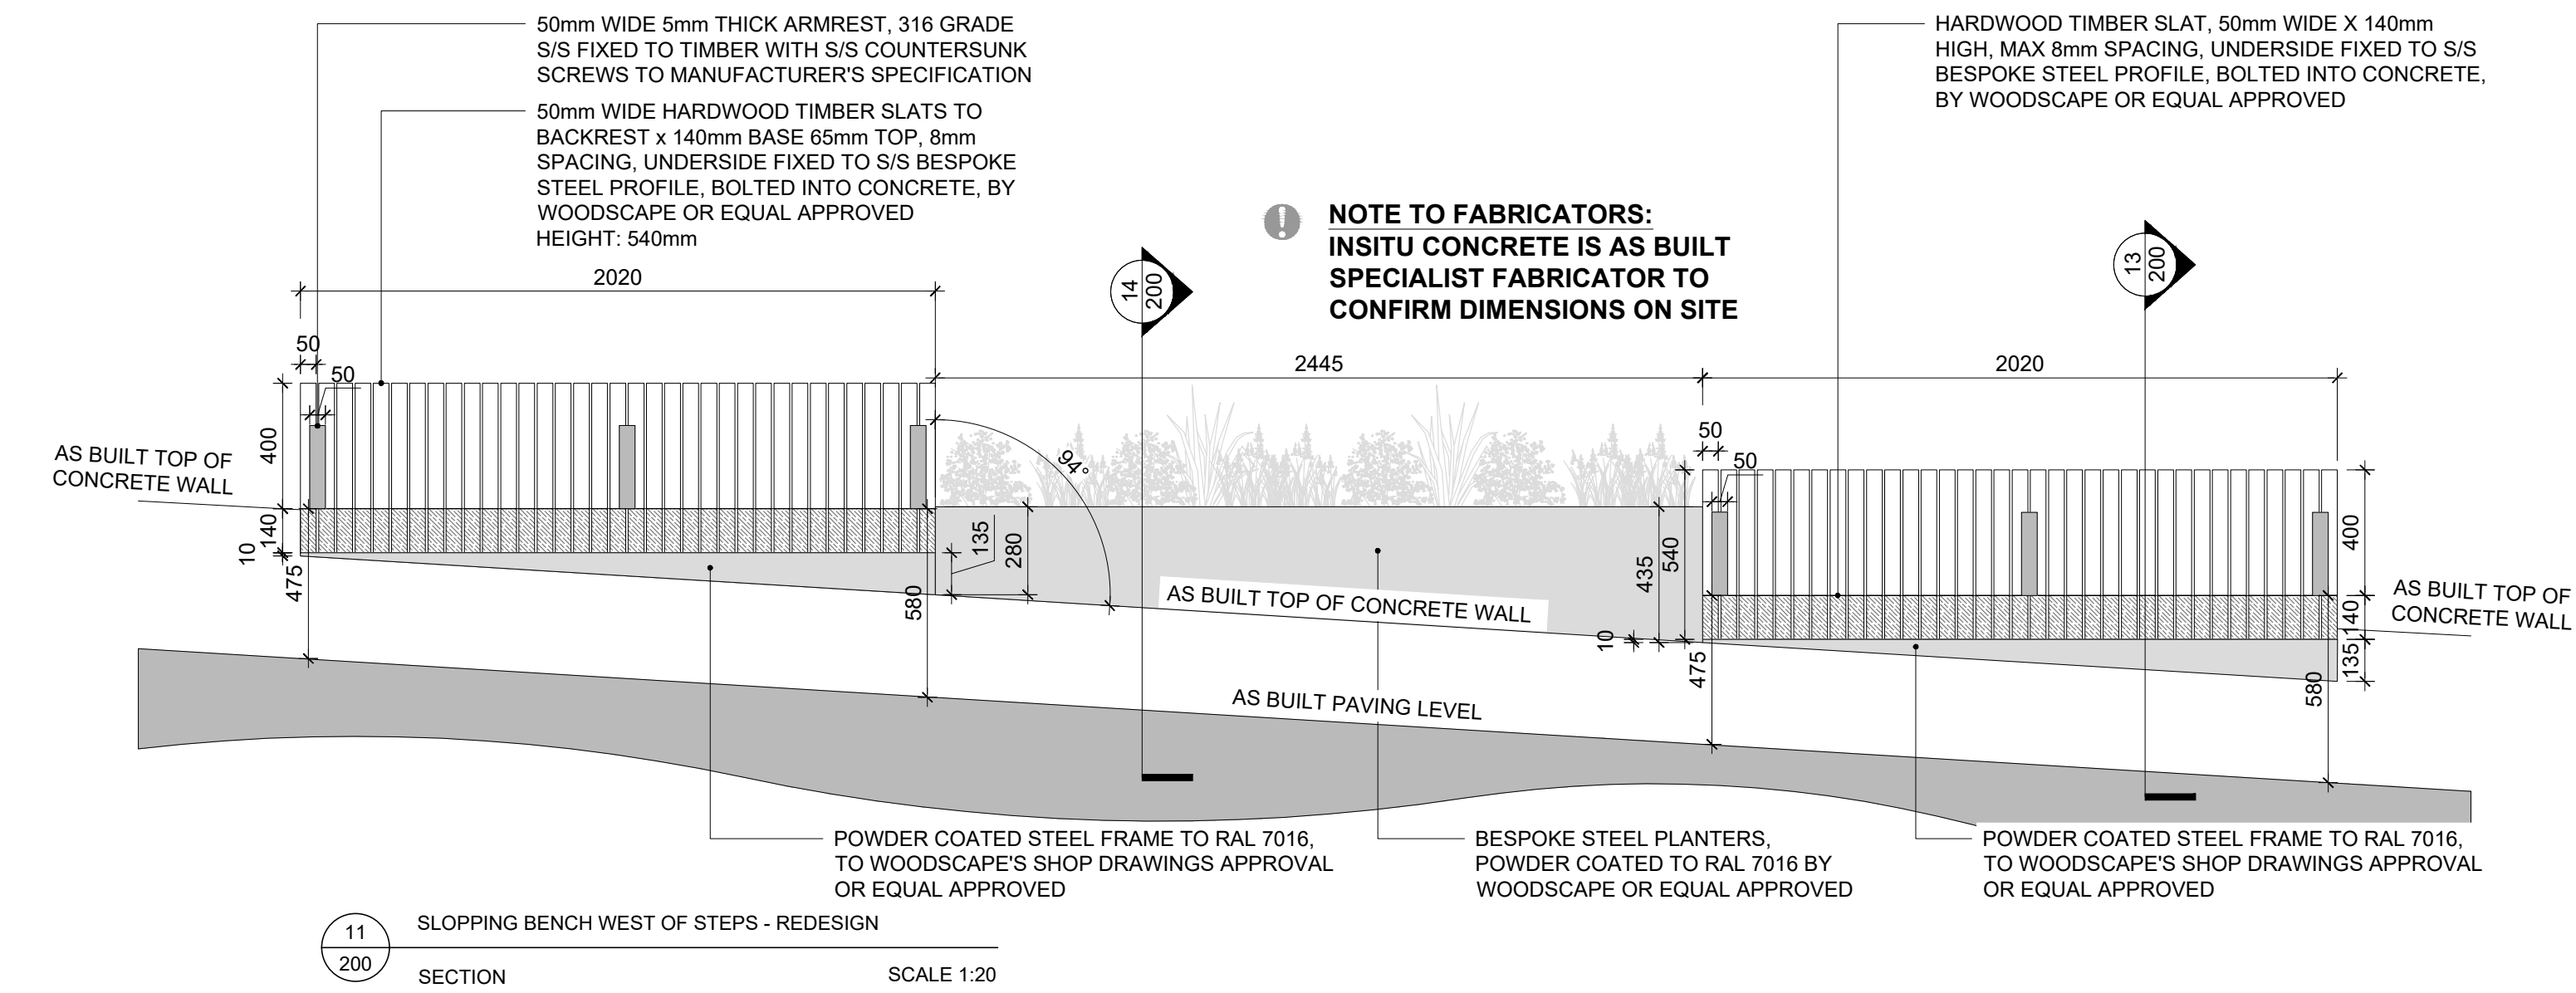

SLOPING BENCH WEST OF STEPS - NTS 3D VIEW

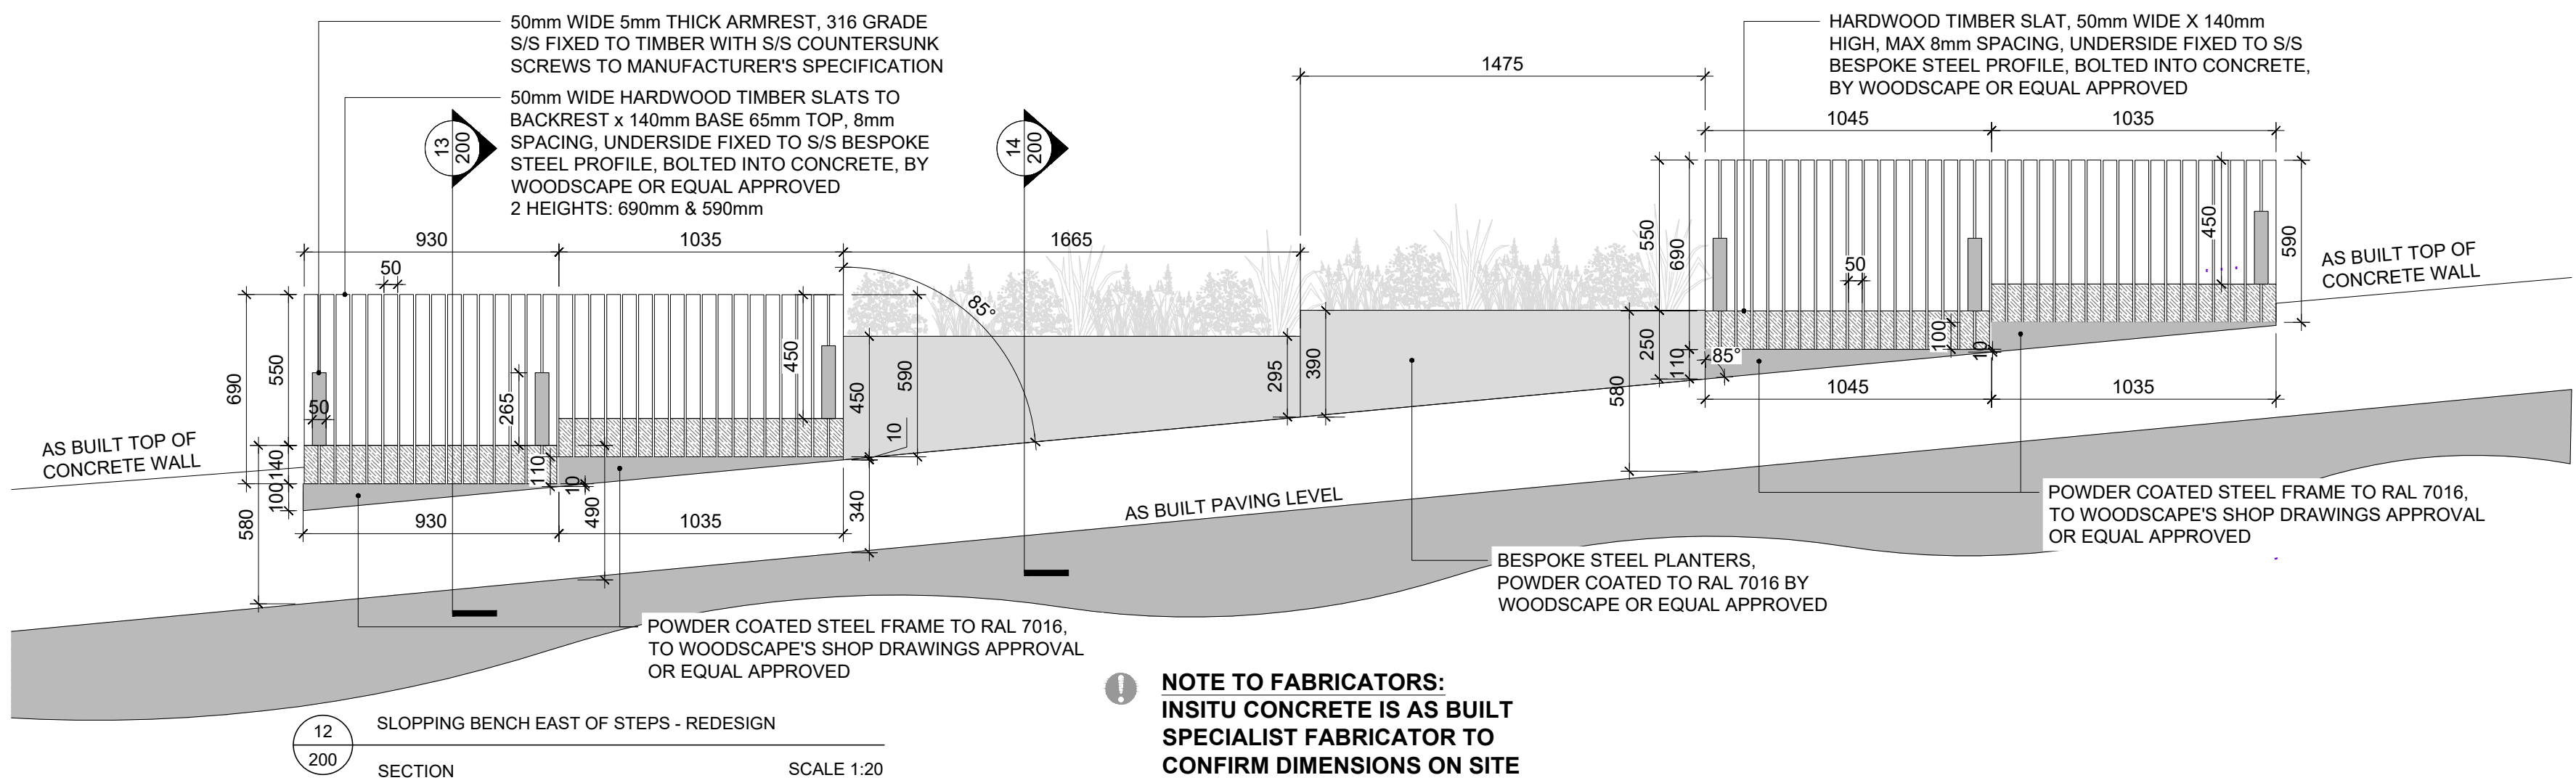

SLOPING BENCH EAST OF STEPS - NTS 3D VIEW

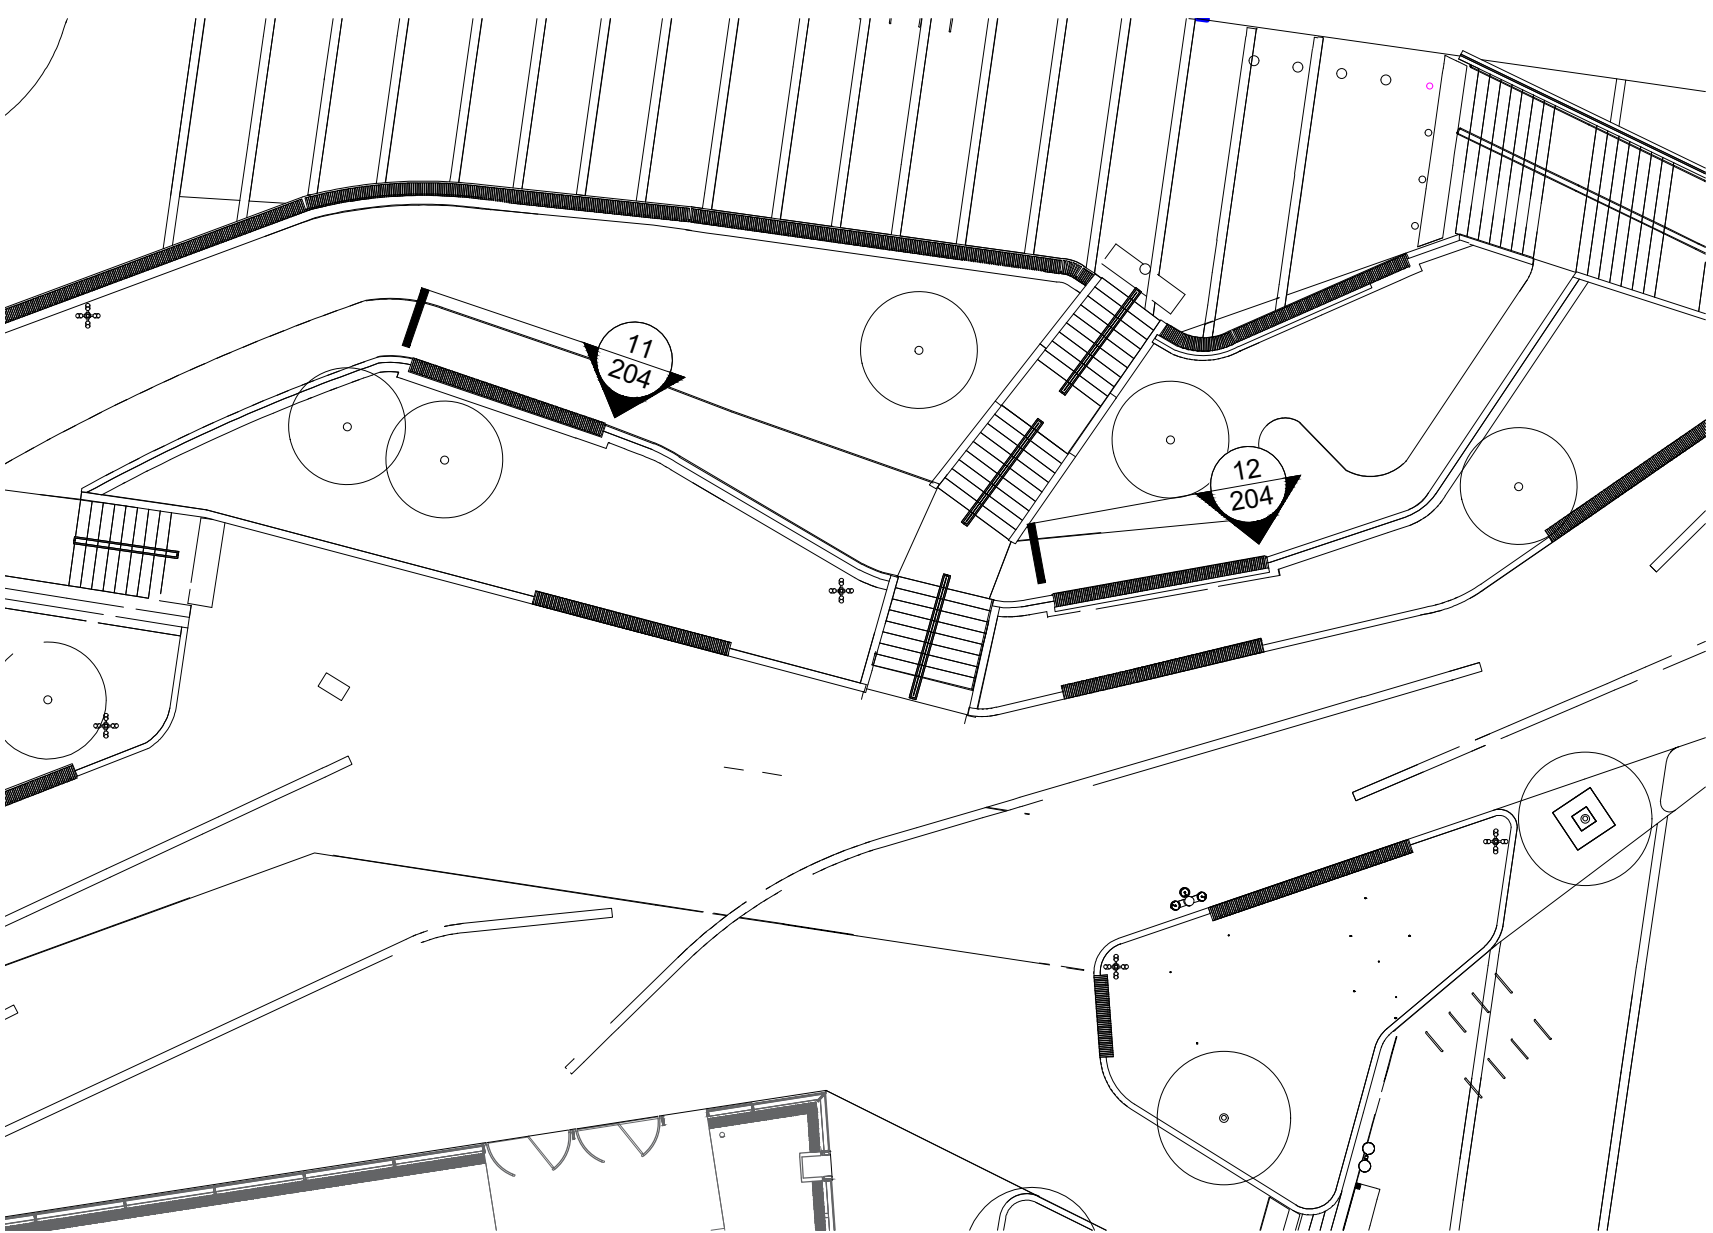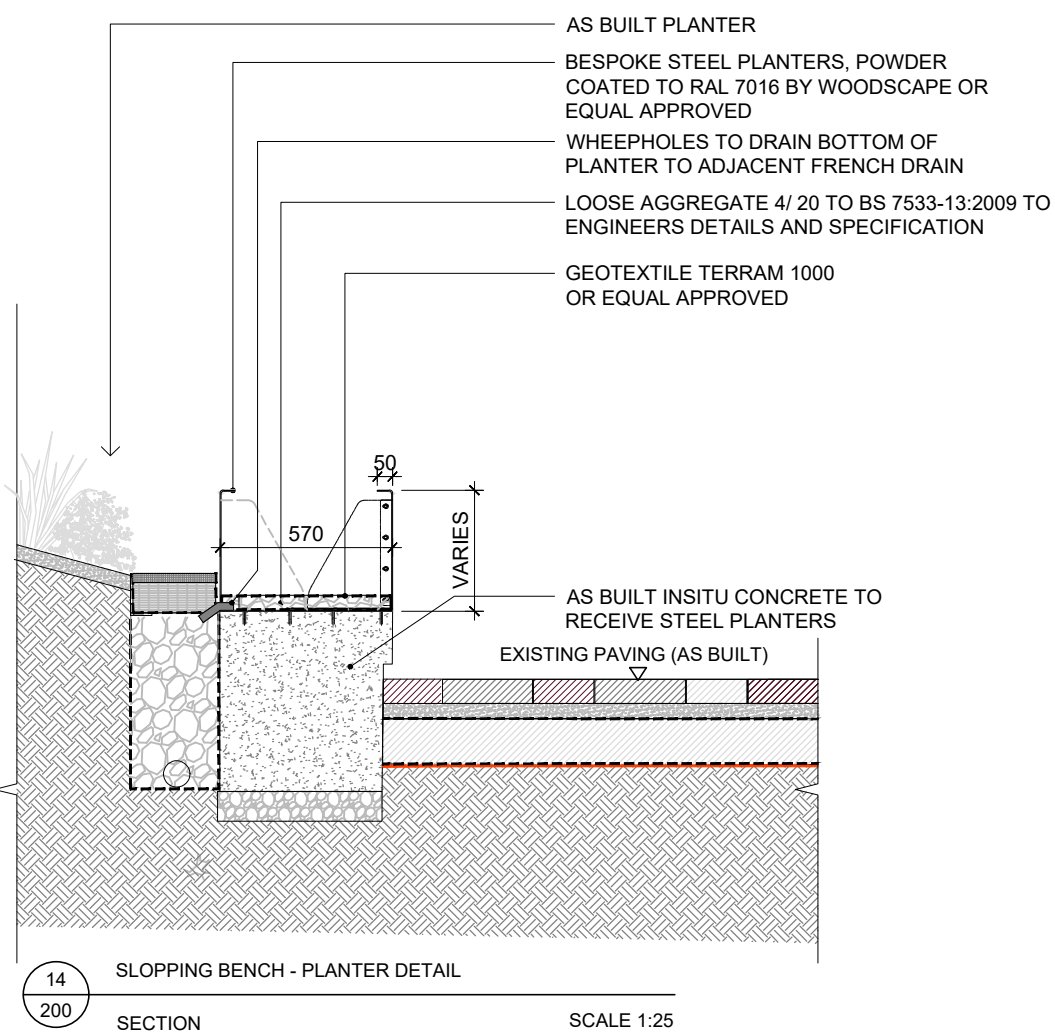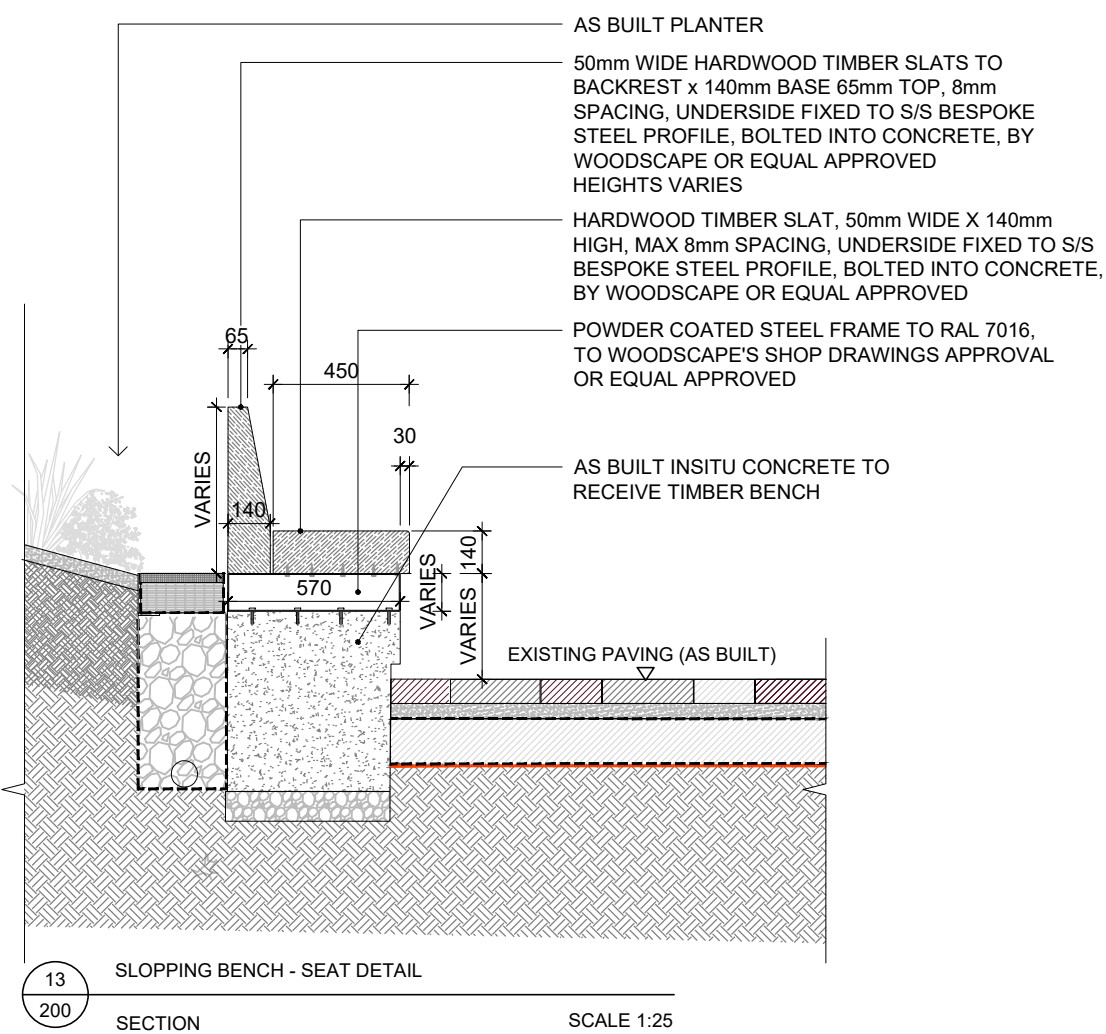

BENCH SECTION KEY LOCATION PLAN - NTS

P01 ISSUED FOR PLANNING
REV. DESCRIPTION
CI 25/09/2024
APP. DATE

LDA DESIGN

PROJECT TITLE
STATION HILL READING PHASE 2

DRAWING TITLE
PHASE 2 - TYPICAL EDGE TYPES
SHEET 1 OF 5

ISSUED BY London T: 020 7467 1470
DATE SEPT 2024 DRAWN BB
SCALE A1 As shown CHECKED BB
STATUS Planning APPROVED CI

DWG. NO SHRN-LDA-S2-ZZ-DR-L-500-204

No dimensions are to be scaled from this drawing.
All dimensions are to be checked on site.
Area measurements for indicative purposes only.

© LDA Design Consulting LLP. Quality Assured to BS EN ISO 9001:2000
Sources Ordnance Survey

Scale as shown

