
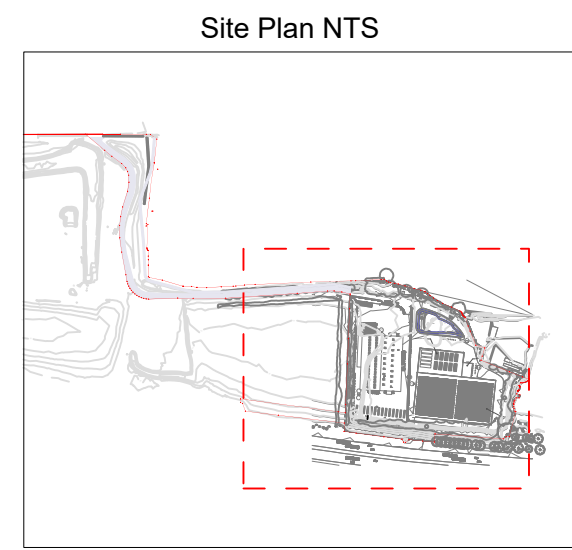


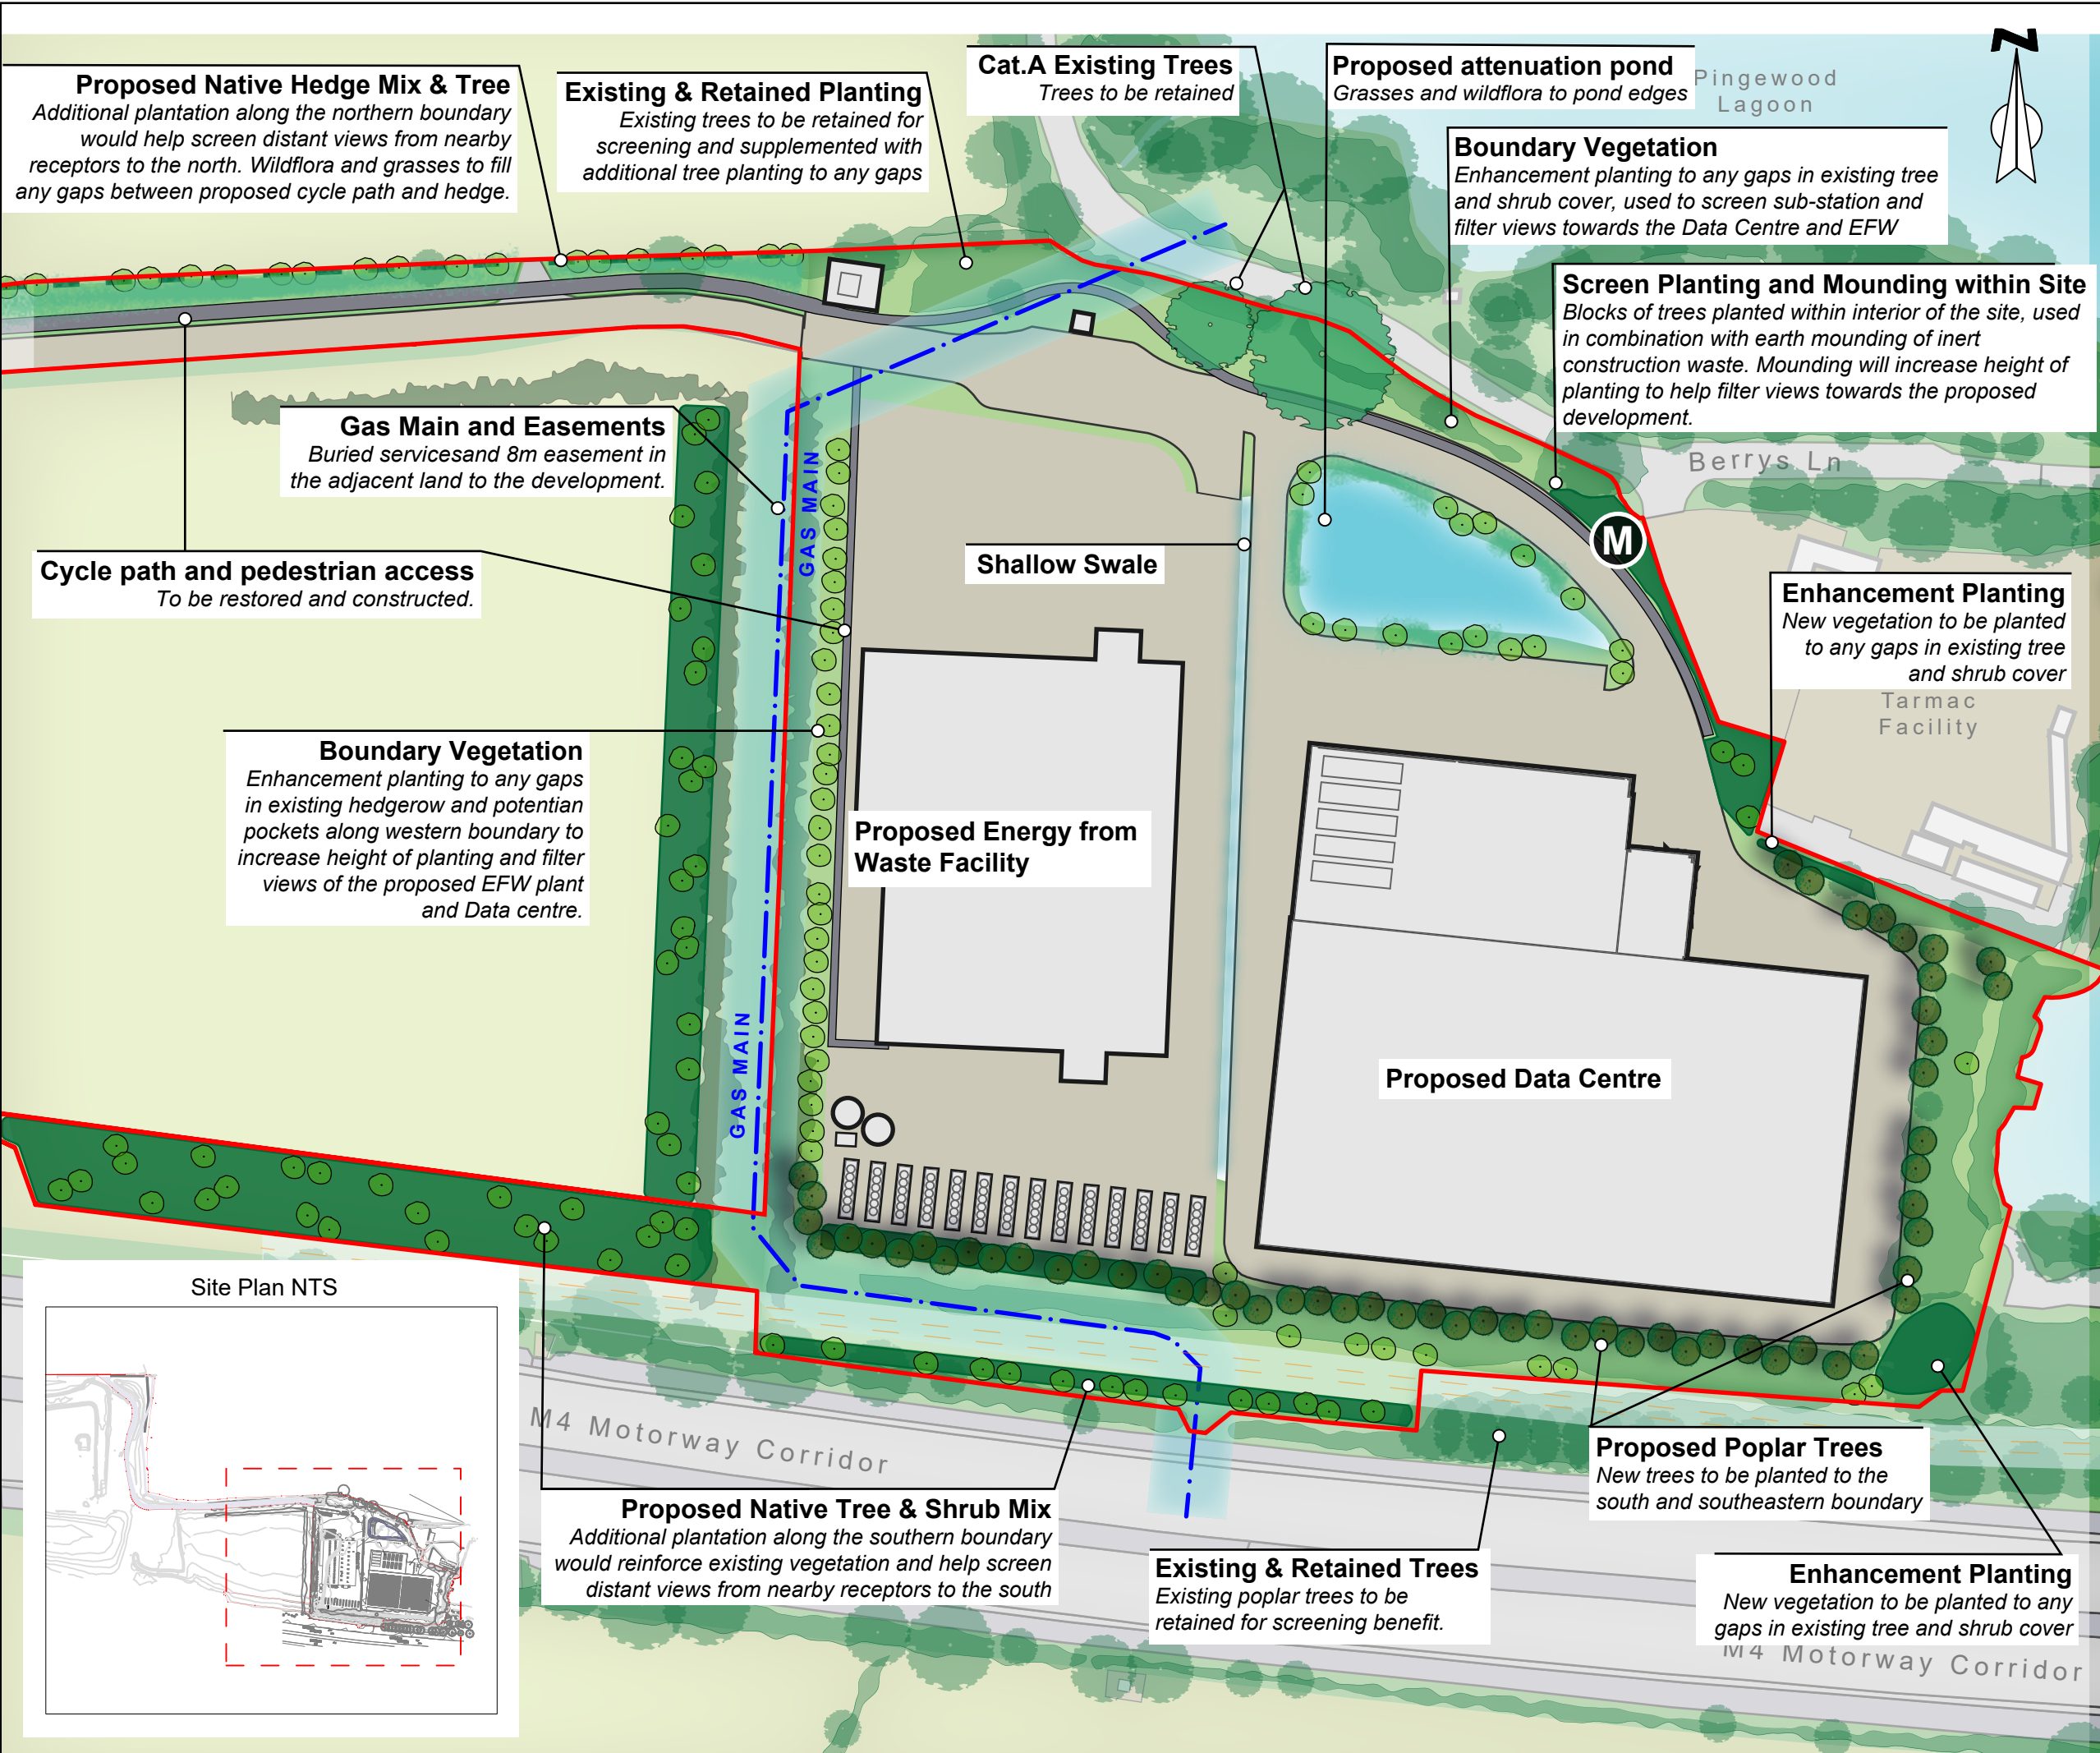

KEY

Application boundary

Existing and Retained Trees and Hedgerows
Approximate extent shown, areas are to be retained as part of the development proposals.

Proposed Mixed Native Tree and Shrub Planting
Planting to screen areas which are visual. These areas can be supplemented with mounding to increase their scale.

Proposed Poplar Trees

M

Potential Earth Mounding
Potential areas of earth mounding, utilising inert spoil from construction works.

Native hedgerow Planting
Including scattered trees. Used to soften or screen areas where there views towards the development and help to strengthen existing vegetation patterns.

Existing Landscape Features / Inherent Mitigation

Proposed Landscape / Secondary Mitigation

GENERAL NOTES

- Drawing illustrates design intent, used for planning purposes.
- Do not scale from this drawing.
- Drawing to be read in conjunction with all relevant plans and documents associated with this project.
- Design proposals are indicative, all surveyed information is provided by others.
- All existing and proposed dimensions, levels and location to be checked and verified prior to construction.


environmental consultants
Samuel House, 5 Fox Valley Way, Stocksbridge, Sheffield, S36 2AA

CLIENT:
J Mould Ltd.

SCALE:
1:1,250 @ A3

PROJECT NO
CRM.1144.010

DRAWN:
NP

CHECKED:
CG

DATE:
January 2021

PROJECT:
Reading Quarry EFW, Reading

REVISION:
P03

TITLE:
Mitigation Plan

FIGURE:
8.21

FIGURE REF:
ENZ-01-xx-DR-L-00-021