




Note: This Drawing is for planning purpose and should not be used for construction.
All dimensions should be confirmed on site and any deviation should be reported back to designer.

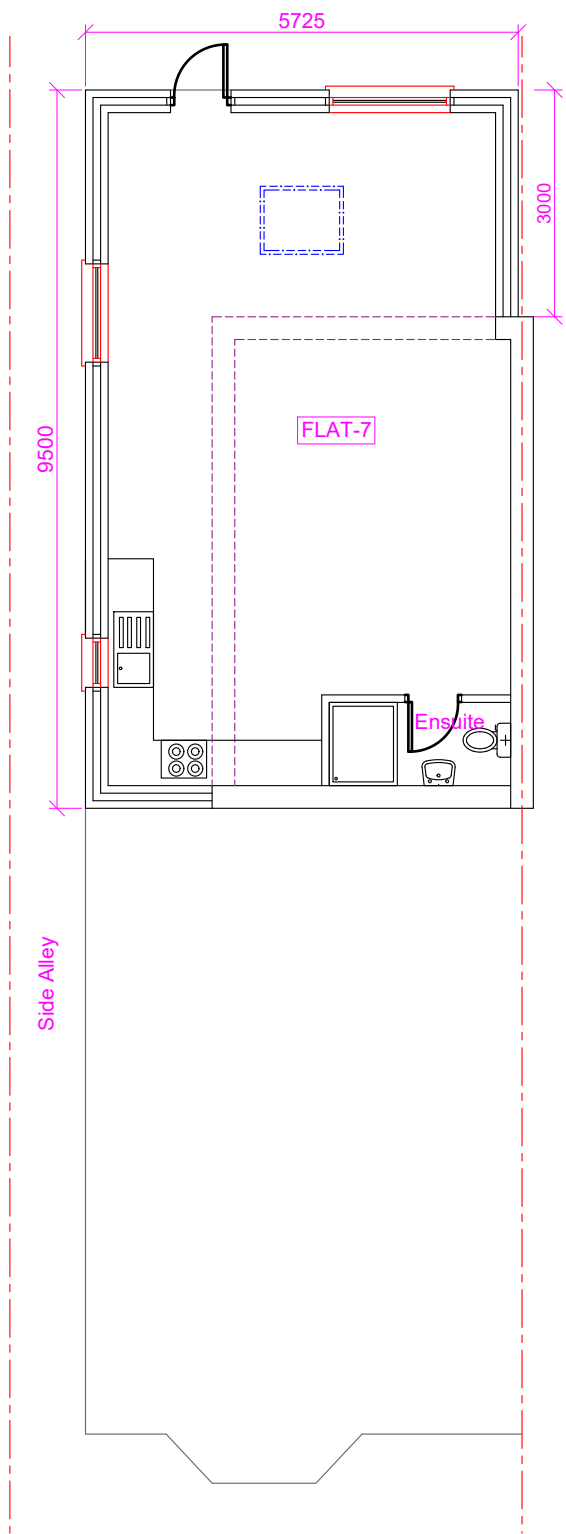


Proposed Lower Ground Floor (Basement) Layout

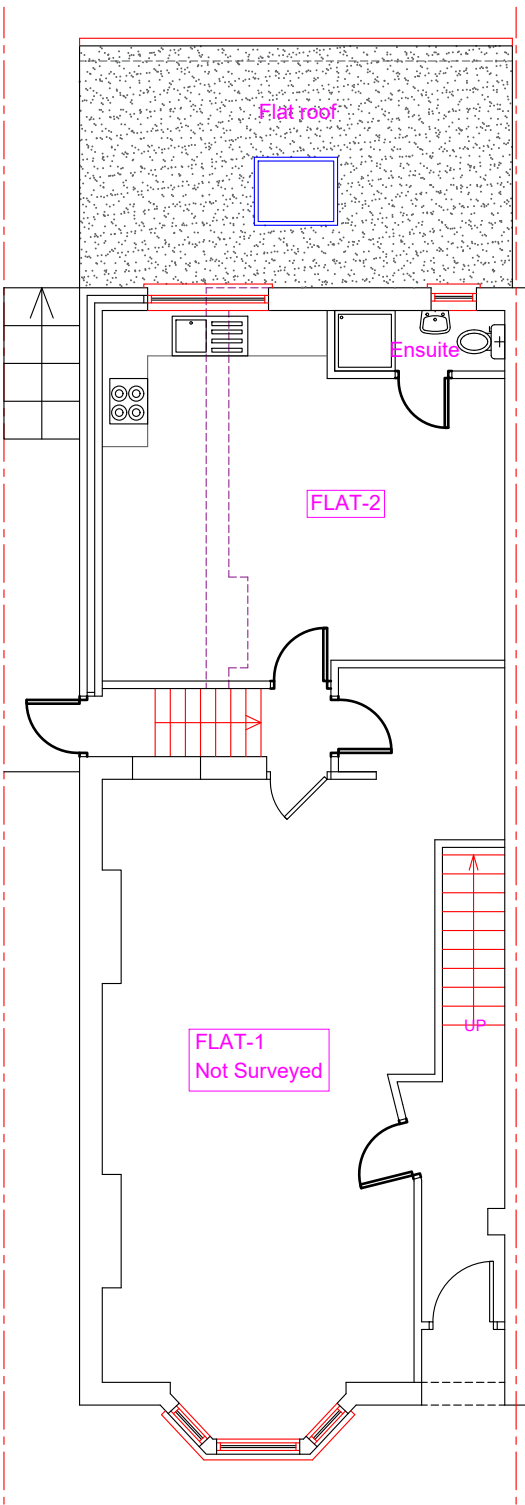

Proposed Ground Floor Layout

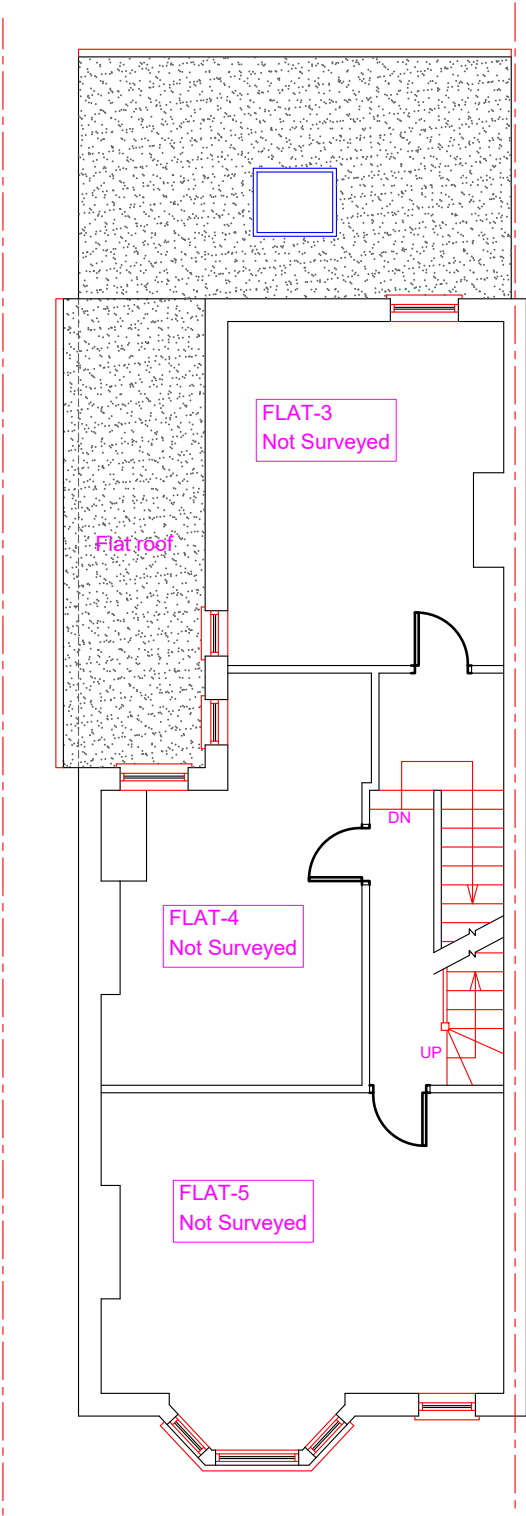

Proposed First Floor Layout

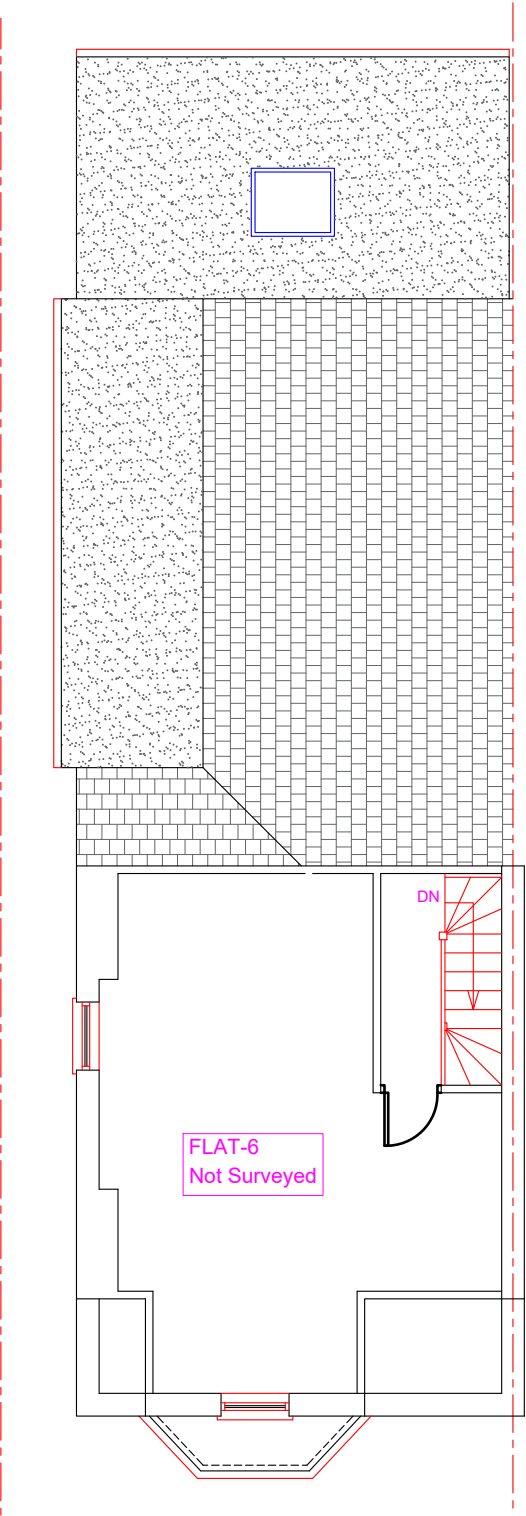

Proposed Second Floor Layout

Proposed Development:
Wrap around extension for
Flat-7 and side extension
for Flat-2

Site Address:
194 Tilehurst Road
Reading
RG30 2LY


Revisions:

Rev	Date	Description
A	08/11/2024	

Drawing Description:
Proposed Floor Layouts

Drawing No:
ART/2024/RE194TR/PL

Scale: 1:100
Paper Size: A3
Sheet No: 2 of 8

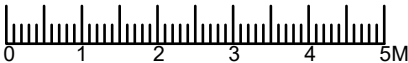

ART CONSULTANTS (UK) LTD
113 LONG LANE
STANWELL
TW19 7AL
M:07960071377
E: ARTCONSULTANTSUK@GMAIL.COM