

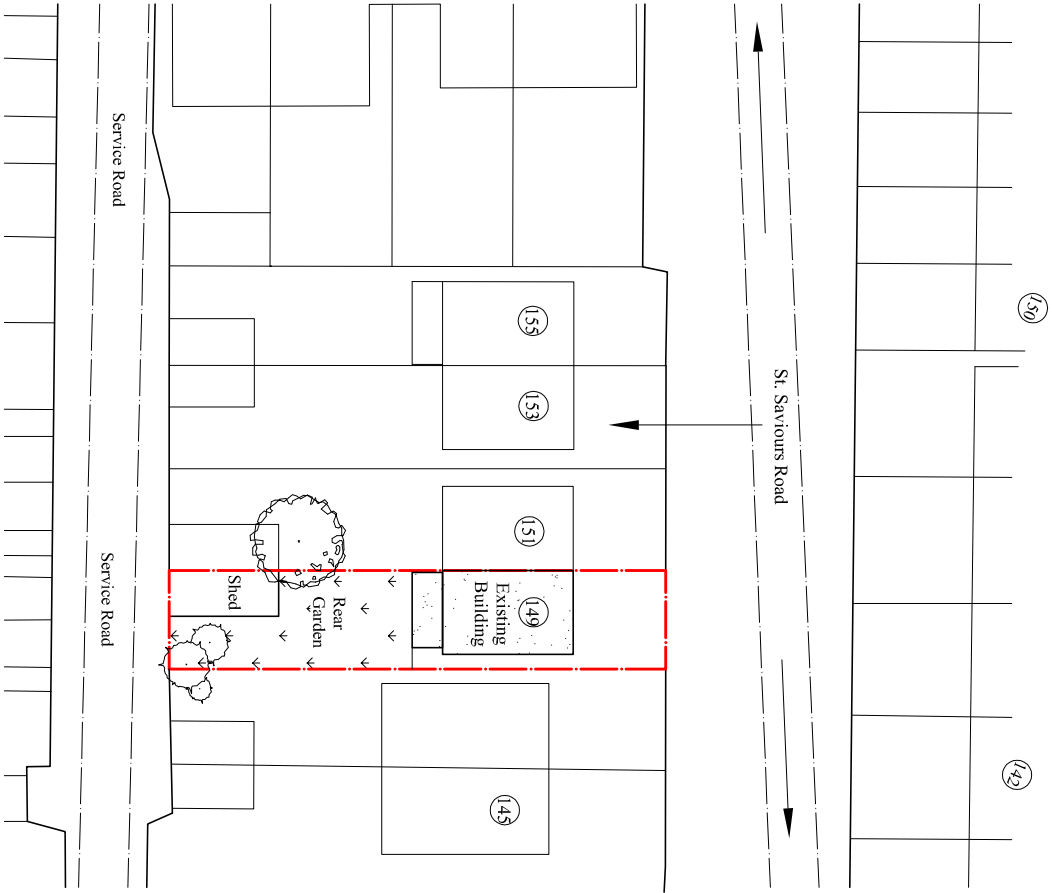
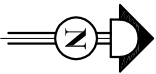


Contact:
Email: rabinkhadka@hotmail.co.uk,
Cell: 044 + 078 3293 8374
Web site: www.bluearchdesign.co.uk

Notes:
© 2024 Blue Architecture Limited.
All rights reserved.
All drawings are for the purpose of gaining
Planning Permission approval only.
All written dimensions to be taken in
preferences to scaled dimensions.

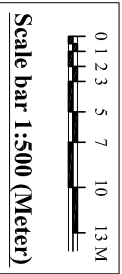

Existing Block Plan
Scale:1:500
● = Trees

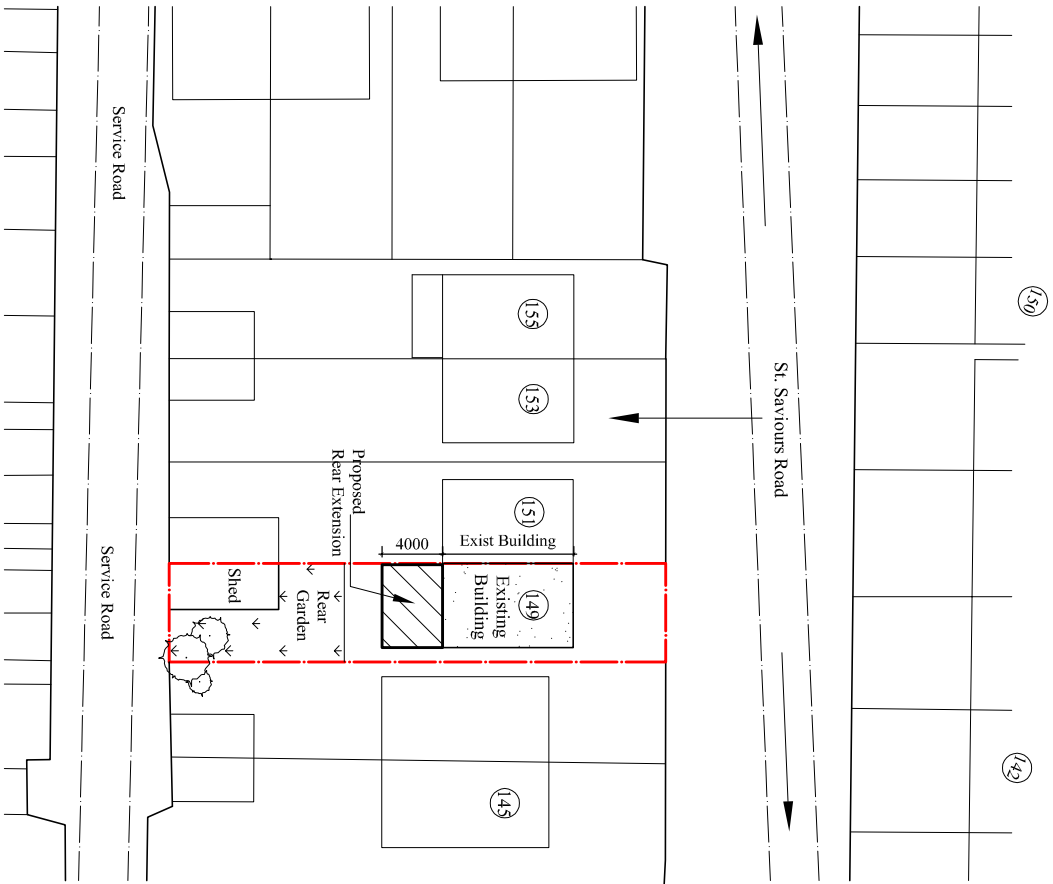

Proposed Block Plan
Scale:1:500
● = Trees

Rev.	Description	By	Ckd	Date

Client:
Renku Limited.

Project:
Single Storey Rear Extension 4.0 M Deep
And Demolish existing Conservatory.

Location:
149 St. Saviours Road, Coley Park,
Reading, RG1 6EP

Status:
Larger extension: neighbour consultation scheme

Title:
Existing and Proposed Block plans.

Drawn by:	Str. Efr.	Checked by:
L.p	---	R.k
Project no: BAL-1786	Sheet Size A3	Sheet no.
Date: 07/11/2024	Scale: 1:100	