




Blocks 1 and 2 Street Elevation

Scale 1:100 on A1
Scale 1:200 on A3

0 1.0 2.0 3.0 4.0 M

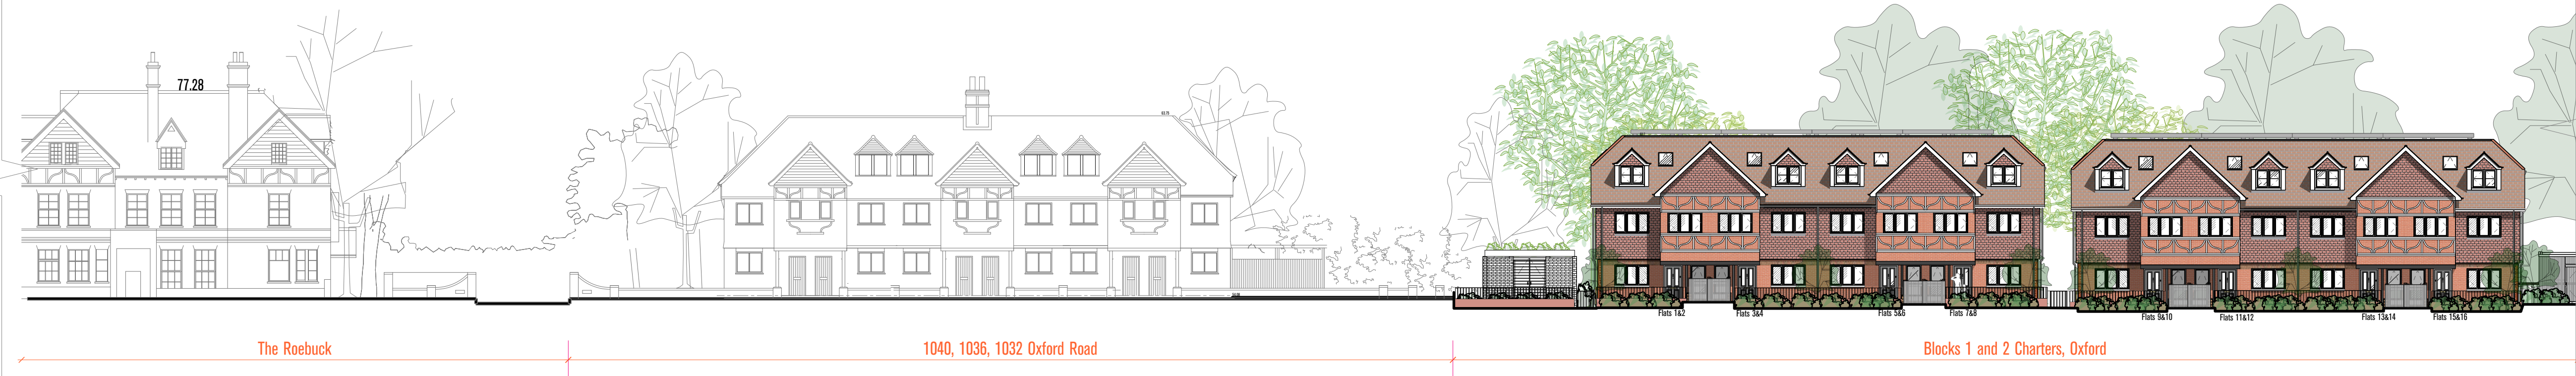

Blocks 1 and 2 Street Elevation in Context


Scale 1:200 on A1
Scale 1:400 on A3

0 2.0 4.0 6.0 8.0 M

HAZARDS LEADING TO UNUSUAL OR SIGNIFICANT RISK DURING THE CONSTRUCTION PROCESS ARE IDENTIFIED ON THIS DRAWING AS:
SAWKINGS ARCHITECTS SPECIFIC RISKS & HAZARDS:

NOTE: THE LIST ABOVE IDENTIFIES CERTAIN RISKS WHICH ARE DEEMED TO BE UNUSUAL, ABNORMAL OR UNEXPECTED TO A COMPETENT CONTRACTOR CARRYING OUT WORK OF THIS NATURE BUT DOES NOT COVER ALL POSSIBLE SITUATIONS WHICH MAY BE ENCOUNTERED DURING THE CONSTRUCTION PROCESS. IT IS THEREFORE THE MAIN CONTRACTOR'S RESPONSIBILITY TO IDENTIFY ANY FURTHER RISKS/HAZARDS AND TAKE APPROPRIATE ACTION.

SCALE @ A1: ON SHEET	A1 A3
SCALE @ A3: ON SHEET	

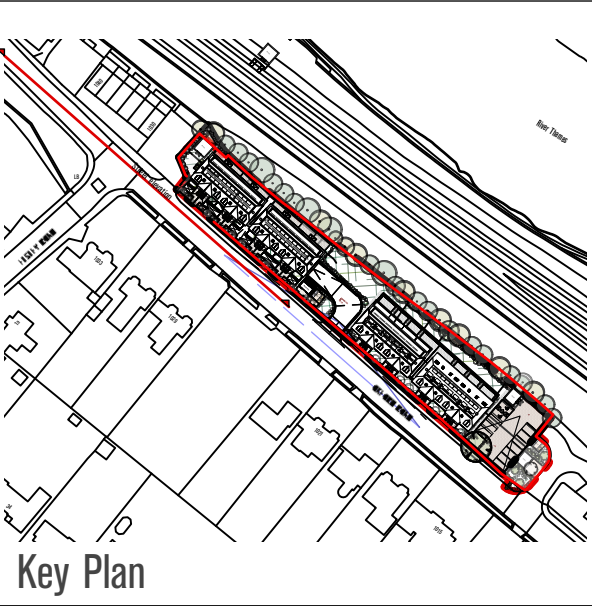

NOTES
- Default drawing size is A1 - To print at A3 please 'scale by 50%' - Check printed scale against scale bar above
DRAWING DATE: 23/10/2024 Sawkings Architects Ltd copyright 2024 This drawing must not be reproduced in part or whole without prior written consent. Scale to be checked against scale bar as this drawings has been provided electronically. Check and confirm all dimensions on site prior to commencing work. IF IN DOUBT ASK.

REV.	DATE	NOTES
P1	23/10/2024	Planning Issue

PROJECT
Charters, Reading
CLIENT
Maxika Homes

Sawkings Architects
The Box Hill Studio
1 The Quarry,
Batchworth,
Surrey RH3 7BY

**sawkings
architects**

T 01737 845580
E hello@sawkingsarchitects.com
W www.sawkingsarchitects.com

RIBA 
Chartered Practice

STATUS	DRAWN BY	CHECKED BY
PLANNING	RN	CC
JOB NO.	DRAWING NO.	REV
A4685	3206	P1
DRAWING TITLE		
Proposed Site Street Elevation - Oxford Road		