


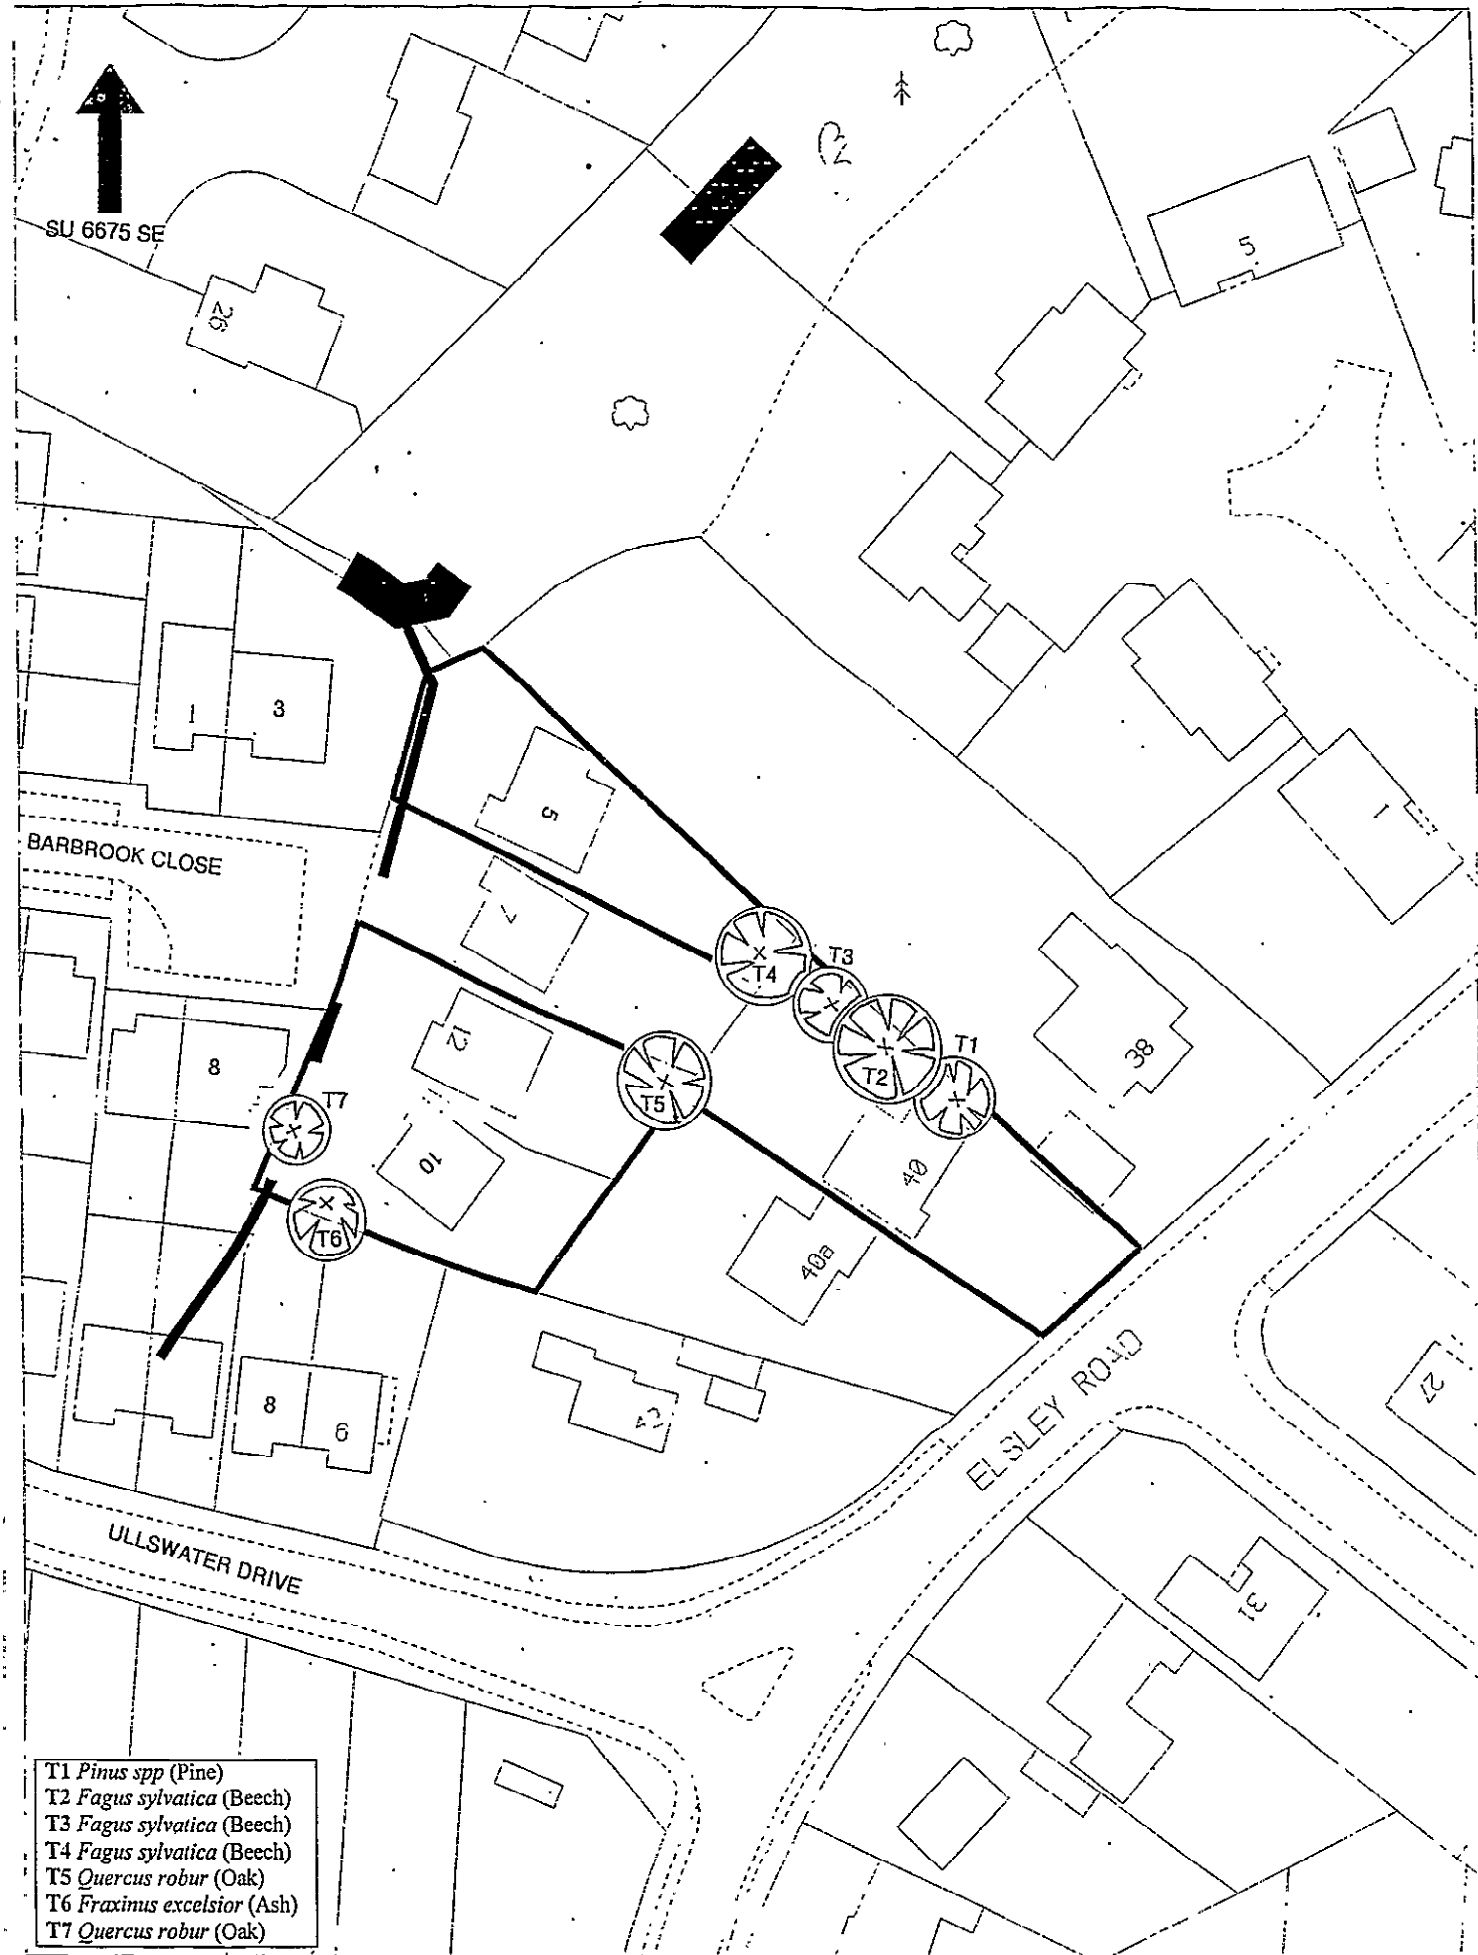

- T1 *Pinus* spp (Pine)
- T2 *Fagus sylvatica* (Beech)
- T3 *Fagus sylvatica* (Beech)
- T4 *Fagus sylvatica* (Beech)
- T5 *Quercus robur* (Oak)
- T6 *Fraxinus excelsior* (Ash)
- T7 *Quercus robur* (Oak)

Tree Preservation Order - 40 Elsley Road & 5, 10 & 12 Barbroke Close, Tilehurst, Reading.

Date: FEBRUARY 2003
 Dwg No. D1788

Scale: 1:500

Based upon the 2002 Ordnance Survey 1:2500 mapping with the permission of the Controller of Her Majesty's Stationery Office. All rights reserved. No reproduction in any form or by any means, electronic or mechanical, including photocopying, recording, or by any information storage and retrieval system, without prior written permission of the Controller of Her Majesty's Stationery Office.

