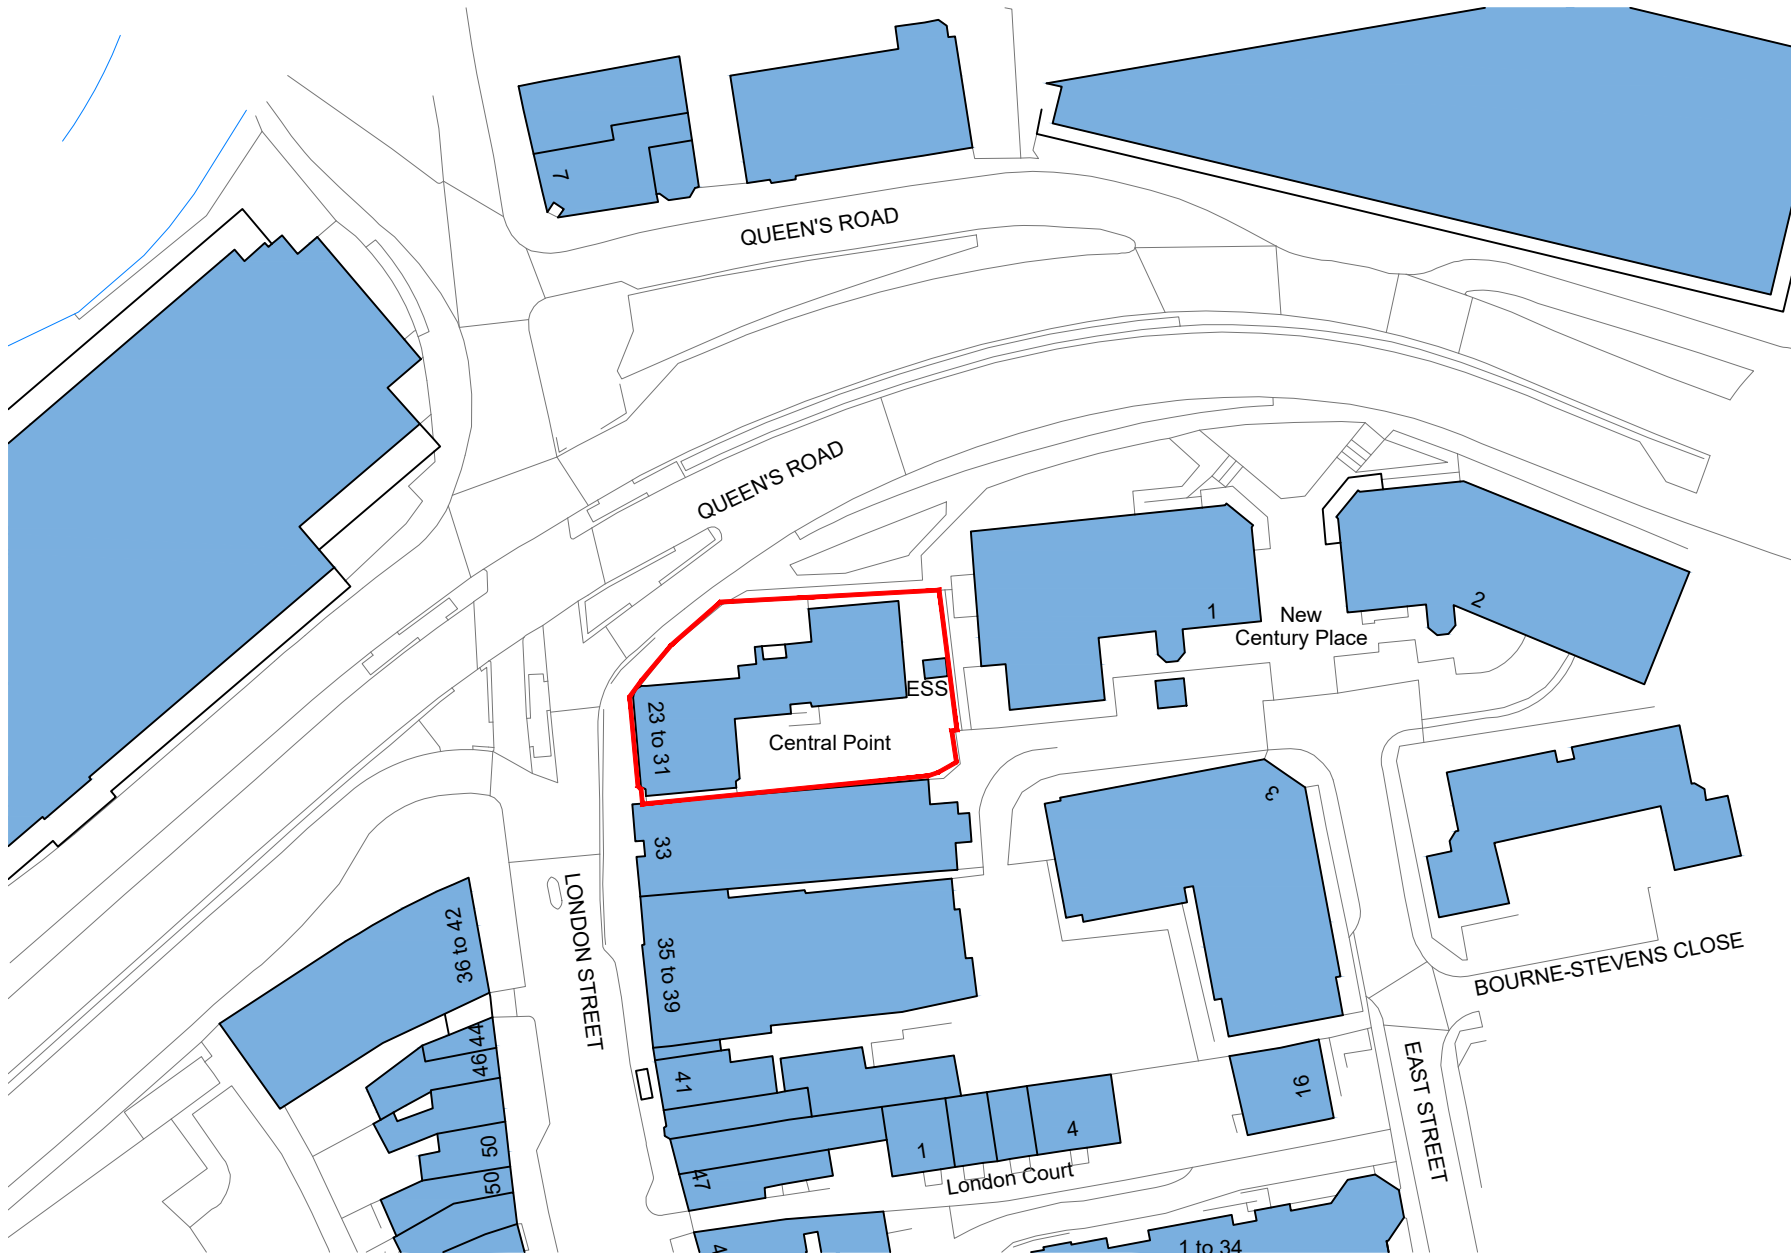


Site Location Plan
Scale 1:1000 @ A3

STATUS

UNLESS STATED OTHERWISE, THE DESIGNS SHOWN ARE SUBJECT TO
DETAIL SITE SURVEY AND INVESTIGATIONS AND/OR APPROVAL OF THE
RELEVANT VARIOUS LOCAL AUTHORITY OFFICERS, STATUTORY
UNDERTAKERS, FIRE OFFICERS AND ENGINEERS. THEY ARE PROJECT
AND SITE SPECIFIC.

THIS DRAWING SHOULD NOT BE SCALED FROM.

ALL DIMENSIONS SHOULD BE CHECKED ON SITE.

ANY DRAWING ERRORS OR DISCREPANCIES SHOULD BE REPORTED
TO VAUGHAN ARCHITECTURE LTD

THIS DRAWING IS THE COPYRIGHT OF VAUGHAN ARCHITECTURE Ltd

DRAWING STATUS

DRAWN BY: Initials

SCALE: 1:100 @ A3

DATE: April 2024

A3

A	First Issue for Client Comments	01/01/24	TB	JW

CLIENT

PROJECT TITLE

SITE ADDRESS

DRAWING TITLE

Dentalcare Group

Permitted Development Application

Centre Point, London Street,
Reading, RG1 4PS

Site Location Plan

PROJECT NO.

DRAWING NO.

REVISION

VAD.23.17 - 08

100

A

VAUGHAN
ARCHITECTURE

Leeds Office | No 2 | Infirmary Street | Leeds | LS1 2JP | 0113 493 1055

Leicester Office | Rutland House | 23-25 Friar Lane | Leicester | LE1 5QQ | 0116 326 8905

Pontefract Office | Pomfret Business Centre | 2 Harropwell Lane | Pontefract | WF8 1QY | 0113 493 1055

office@vaughanarchitecture.co.uk

www.vaughanarchitecture.co.uk