

Computation path of the sun for:

Reading, UK

20.Dec.201812:05 UTC+0>|<

Solar data for the selected location

Dawn:

07:26:03

Sunrise:

08:05:50

Culmination:

12:01:27

Sunset:

15:57:03

Dusk:

16:36:50

Daylight duration:

7h51m13s

Distance [km]:

147.178.857

Altitude:

15.16°

Azimuth:

180.84°

Shadow length [m]:

18.08

at an object level [m]:

4.9

Geodata for the selected location

Height: 42m

Set Lat/Lon

Lat: N 51°28'3.54"

51.46765°

Lng: W 0°58'36.51"

-0.97681°

UTM: 30U 640528 5703773

TZ: Europe/London GMT

Computation path of the sun for:

Reading, UK

20.Jul.201812:05 UTC+1>|<

Solar data for the selected location

Dawn:

04:27:07

Sunrise:

05:10:08

Culmination:

13:10:17

Sunset:

21:09:36

Dusk:

21:52:22

Daylight duration:

15h59m28s

Distance [km]:

152.014.750

Altitude:

56.63°

Azimuth:

151.44°

Shadow length [m]:

3.23

at an object level [m]:

4.9

Geodata for the selected location

Height: 42m

Set Lat/Lon

Lat: N 51°28'3.54"




51.46765°

Lng: W 0°58'36.51"

-0.97681°

UTM: 30U 640528 5703773

TZ: Europe/London DST BST

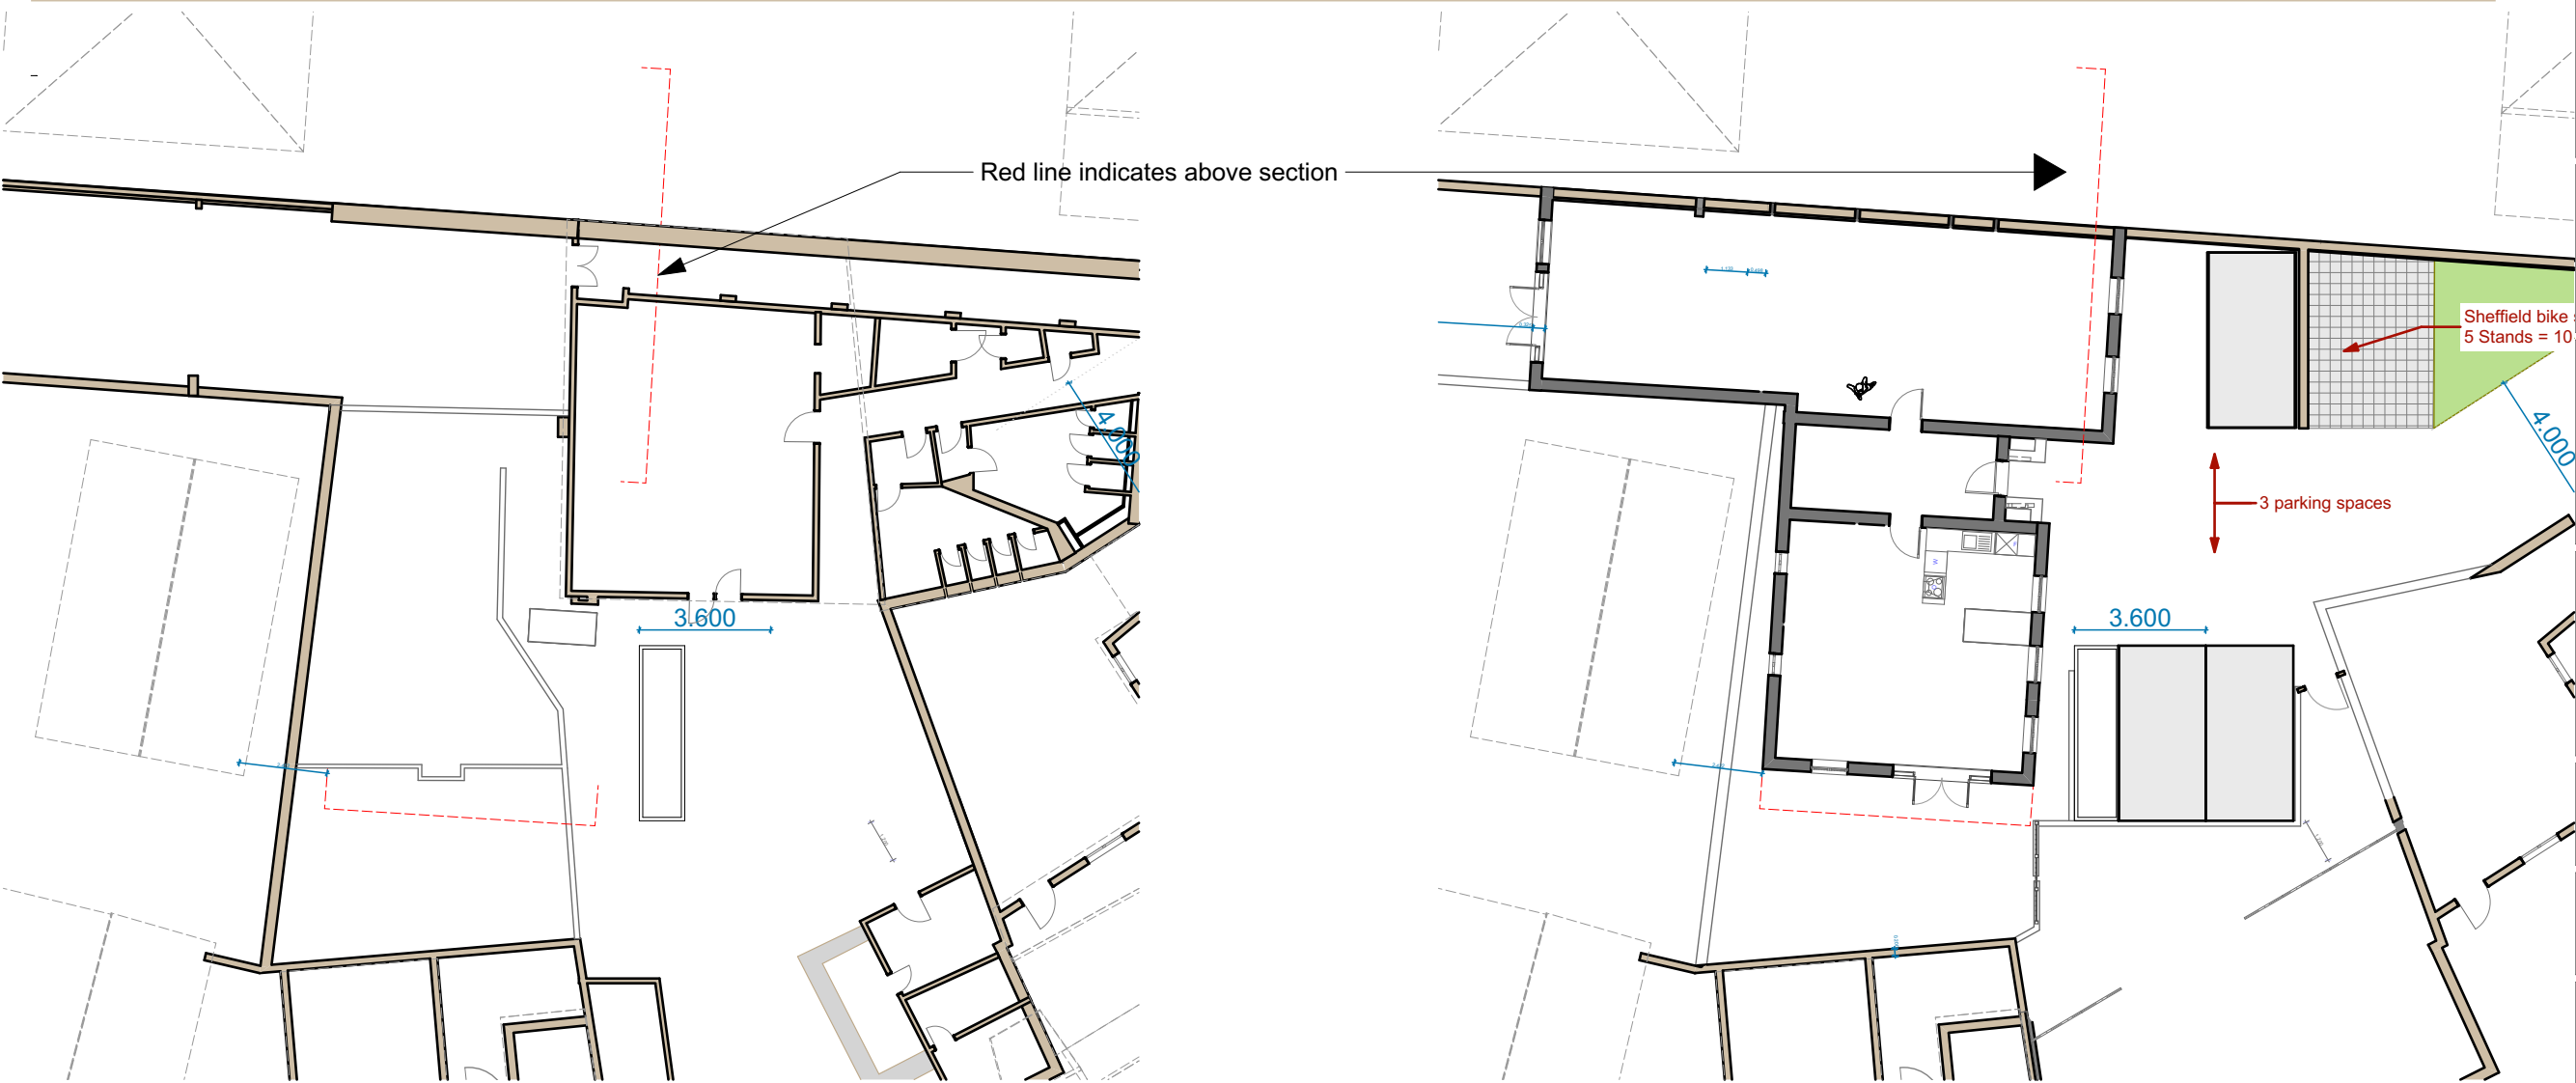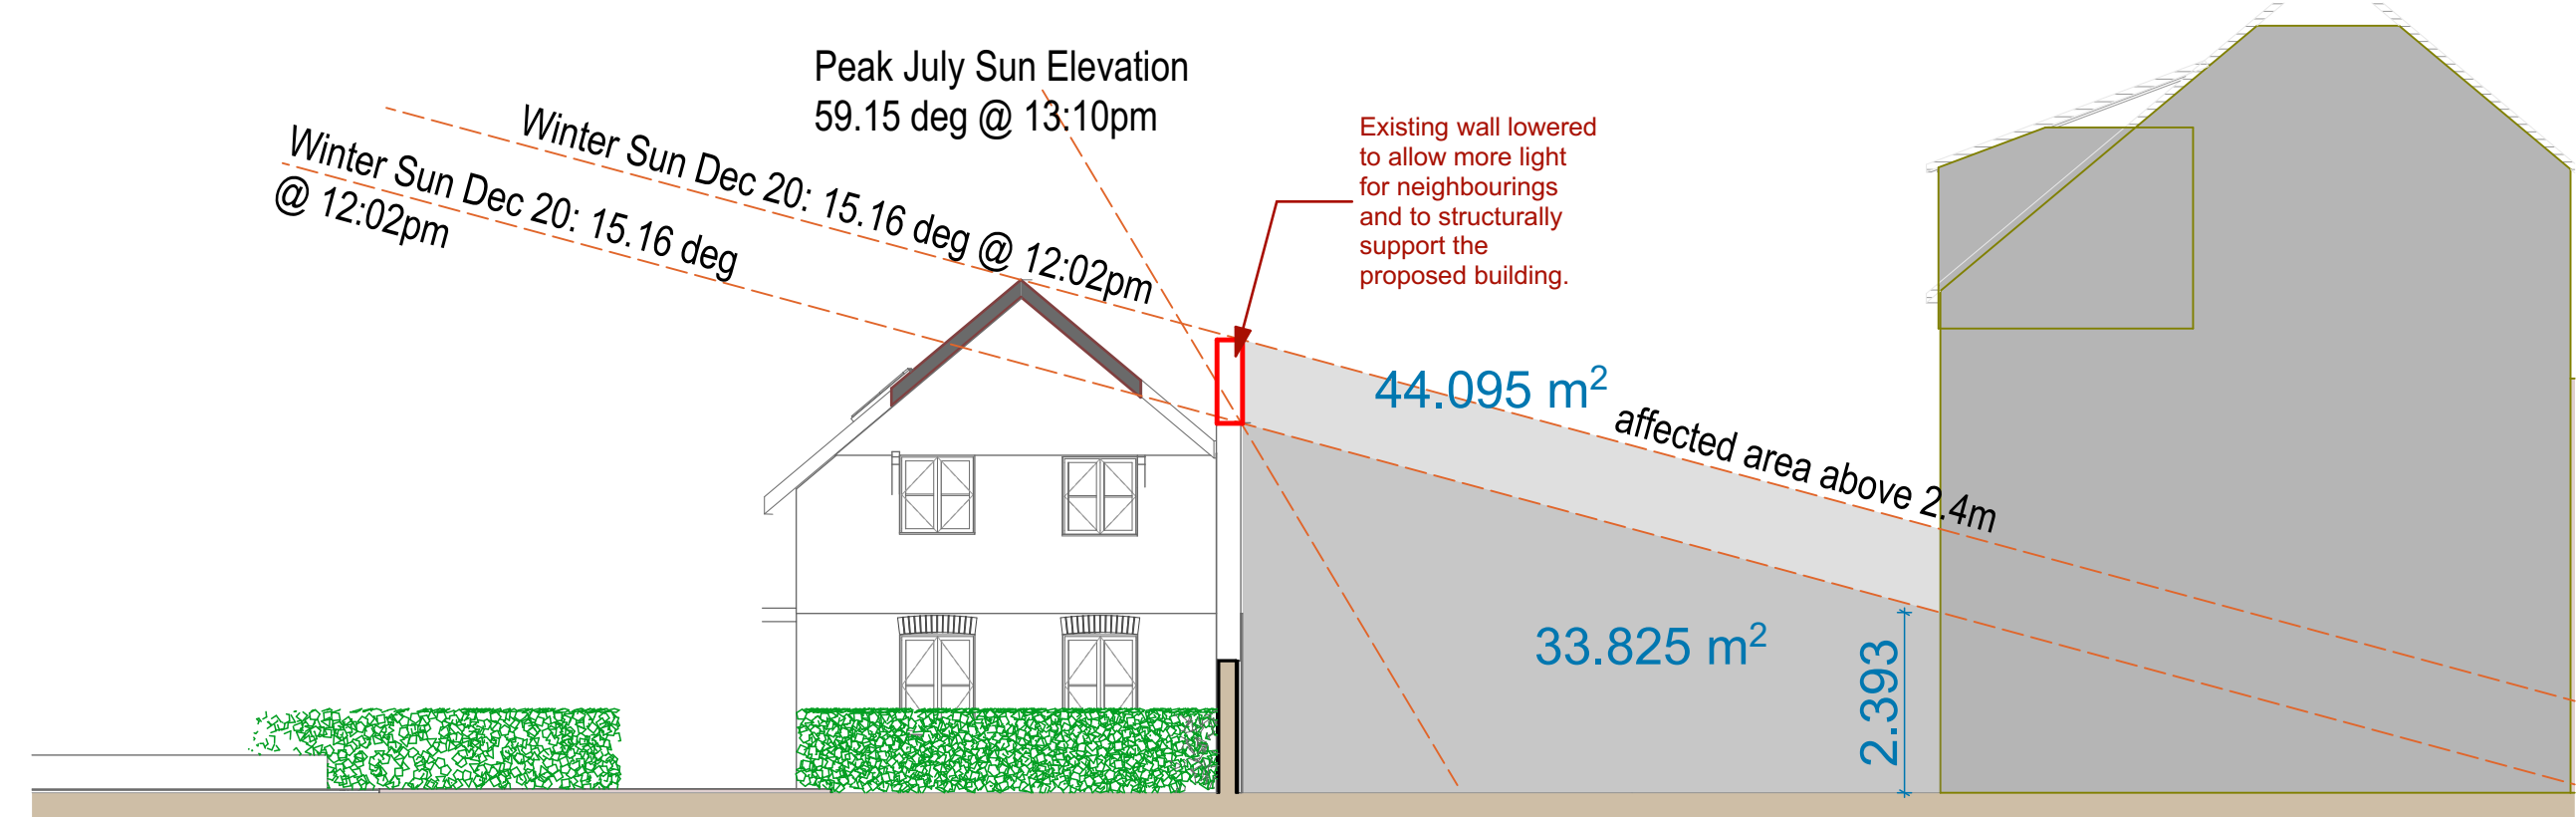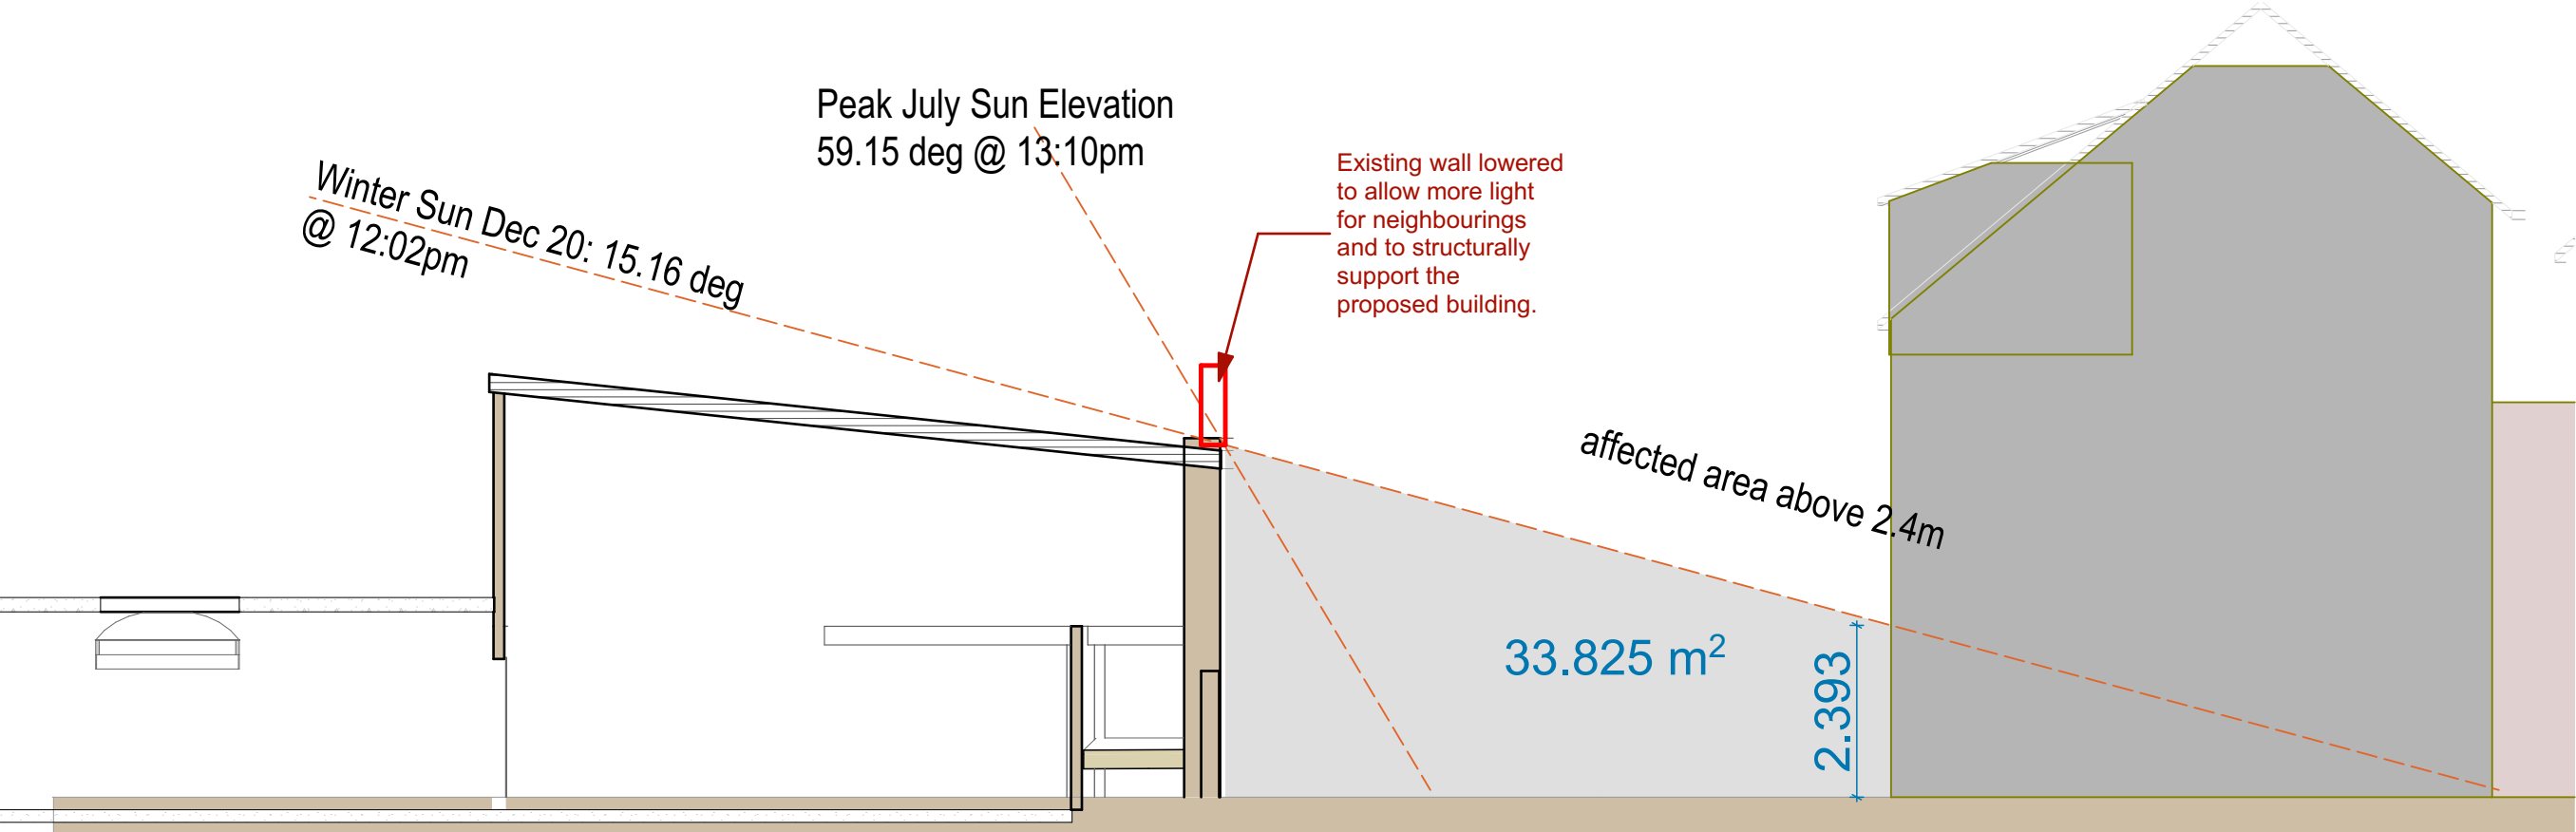

© This drawing remains the property of The Keen Partnership and shall not be copied without prior written consent.
All dimensions to be checked on site and any discrepancies to be reported before work commences.

Notes:

Data from Sun Calc.org :

<https://www.suncalc.org/#/51.4675,-0.9767,18/2018.05.17/12:09/1/0>

All Heights data from topographic survey

THE

KEEN

PARTNERSHIP

The Courtyard

Edinburgh Road

Reading

RG30 2UA

Tel: 0118 9510855

Fax: 0118 951866

Email: info@keenpartnership.co.uk

Client:

Krish Food & Leisure Ltd

Mr. Parihar

Job Title:

2-4 Church Street, Caversham

Reading RG4 -8AT

Drawing Title:

Sun Comparison for Priory Court 21.08.24

Status:

Planning

Date Drawn:

15-11-2017

Drawn By:

LL/ CM

Scale:

@A2

Job No:

8636-16

Drg No:

8636-PL-09NDev

Rev:

21/08/2024