



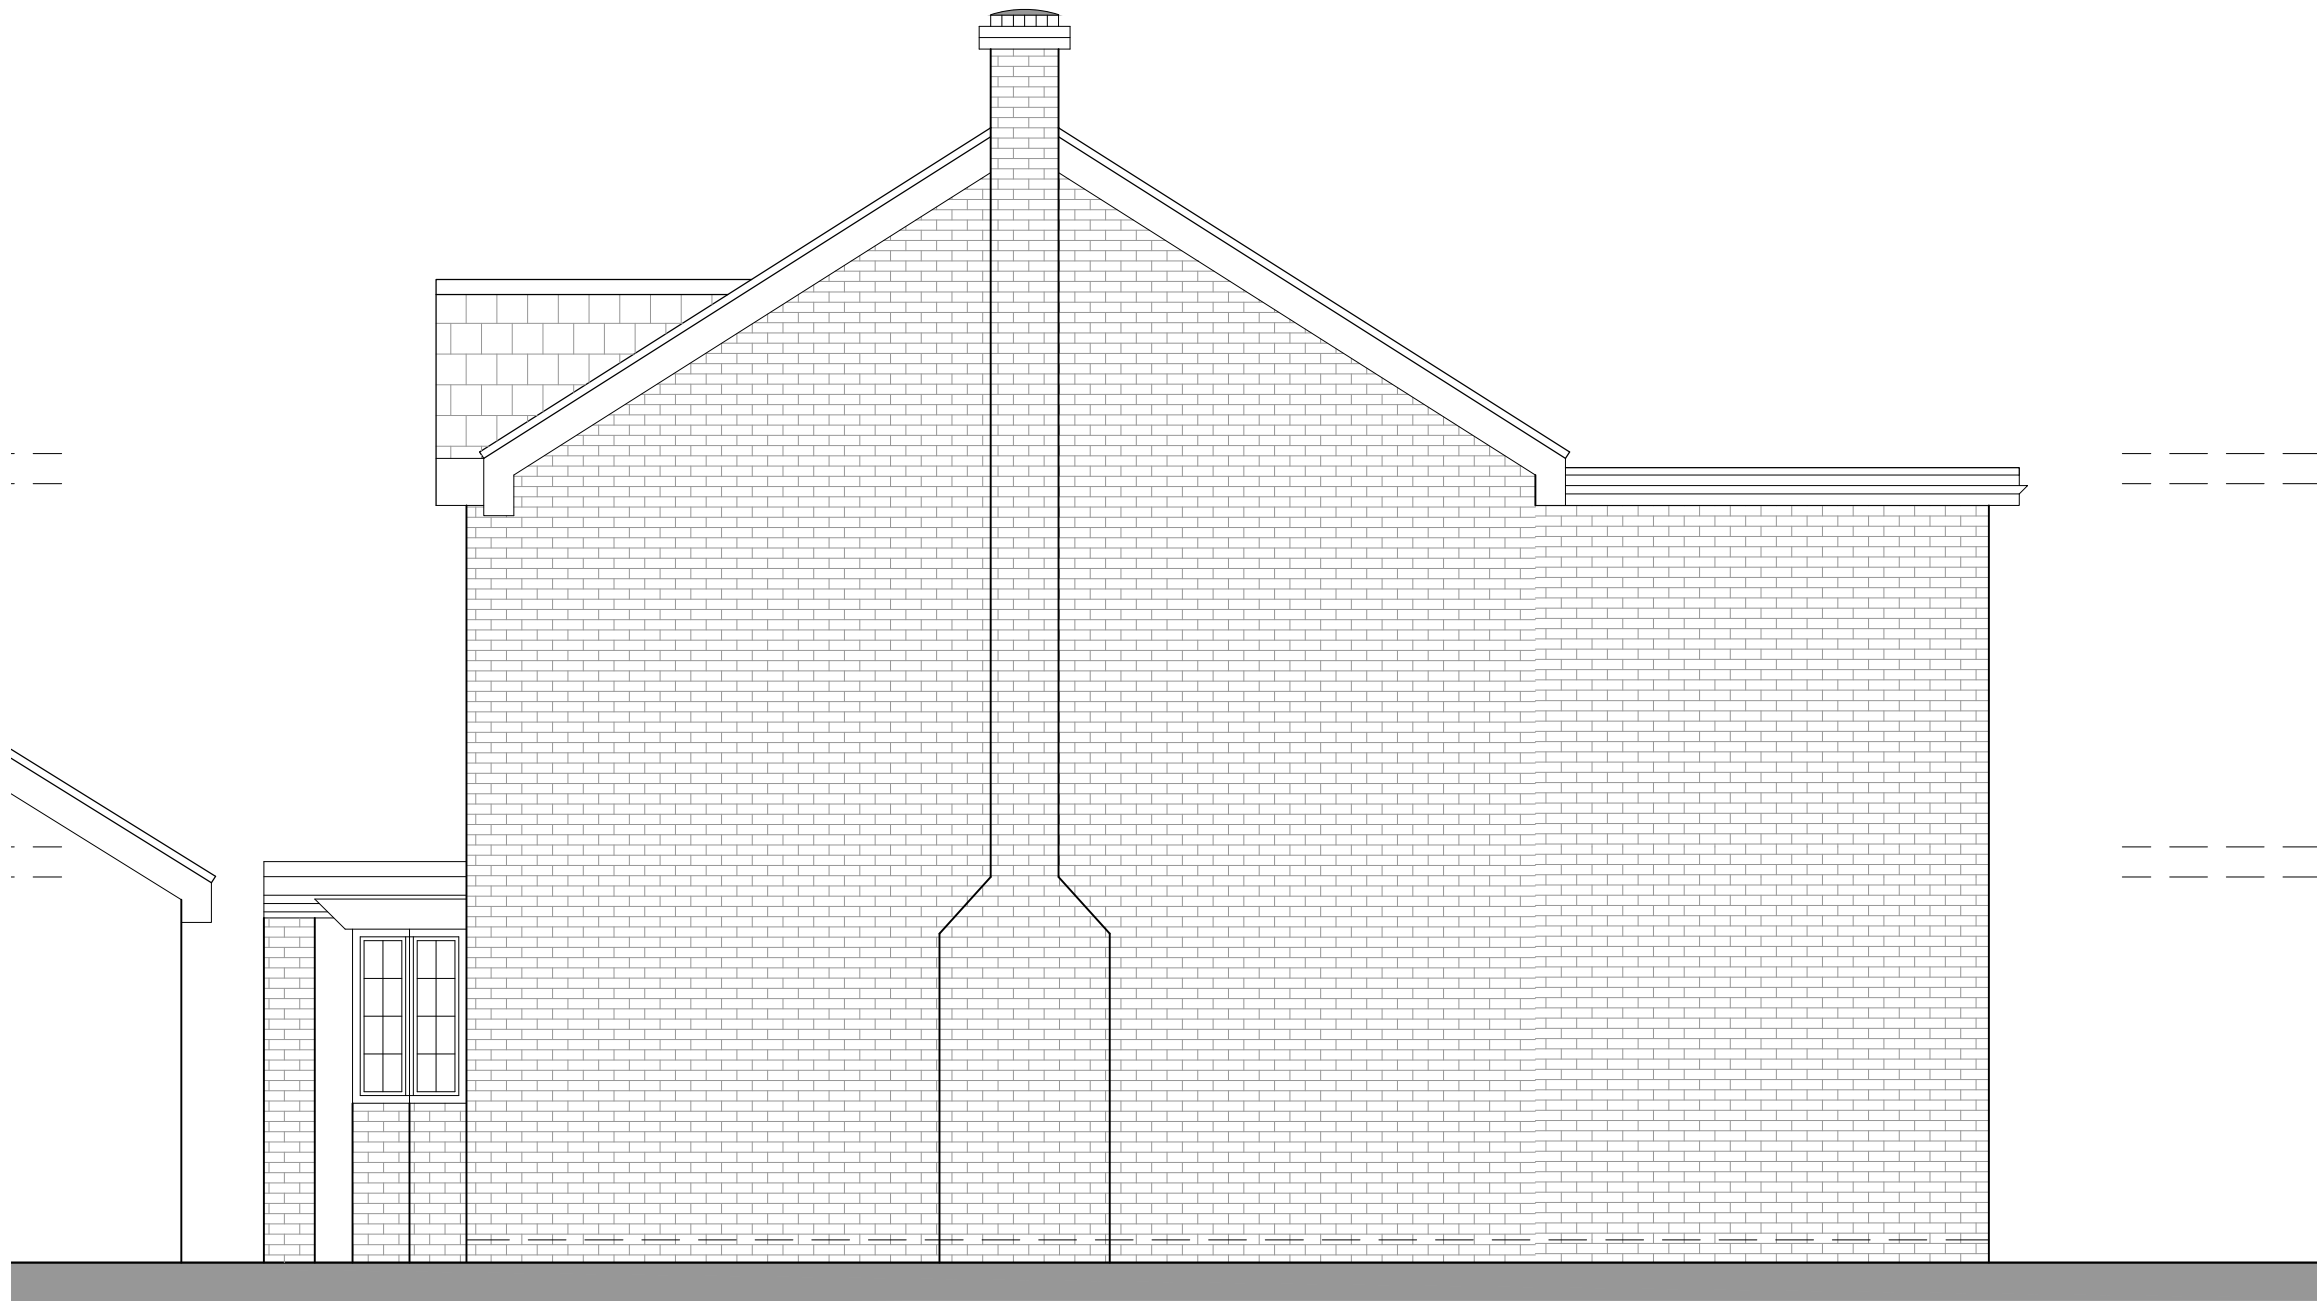

Existing North Side Elevation
Scale 1:50



Proposed North Side Elevation
Scale 1:50

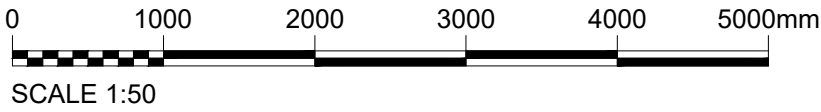

B	10.11.23	JA	DA	JA	ISSUED FOR PLANNING APPROVAL
A	04.05.23	JA	DA	JA	ISSUED TO CLIENT

REV	DATE	DRN	CHKD	APPD	DESCRIPTION
DRAWING STATUS					

For Approval



E: info@bluebirdengineering.co.uk
T: 0118 9583 551
A: 46 London Street, Reading, RG1 4SQ

CLIENT Mr Tony Chima

PROJECT Weston Lodge
Sutherland Avenue, Reading

TITLE Existing and Proposed
North and South Side Elevations


DRAWN JA	DATE Oct 22	SCALE 1:50 @ A1
-------------	----------------	--------------------

DRG NO A-1110	REV B
------------------	----------

© BLUEBIRD ENGINEERING LTD 2022



Existing South Side Elevation
Scale 1:50

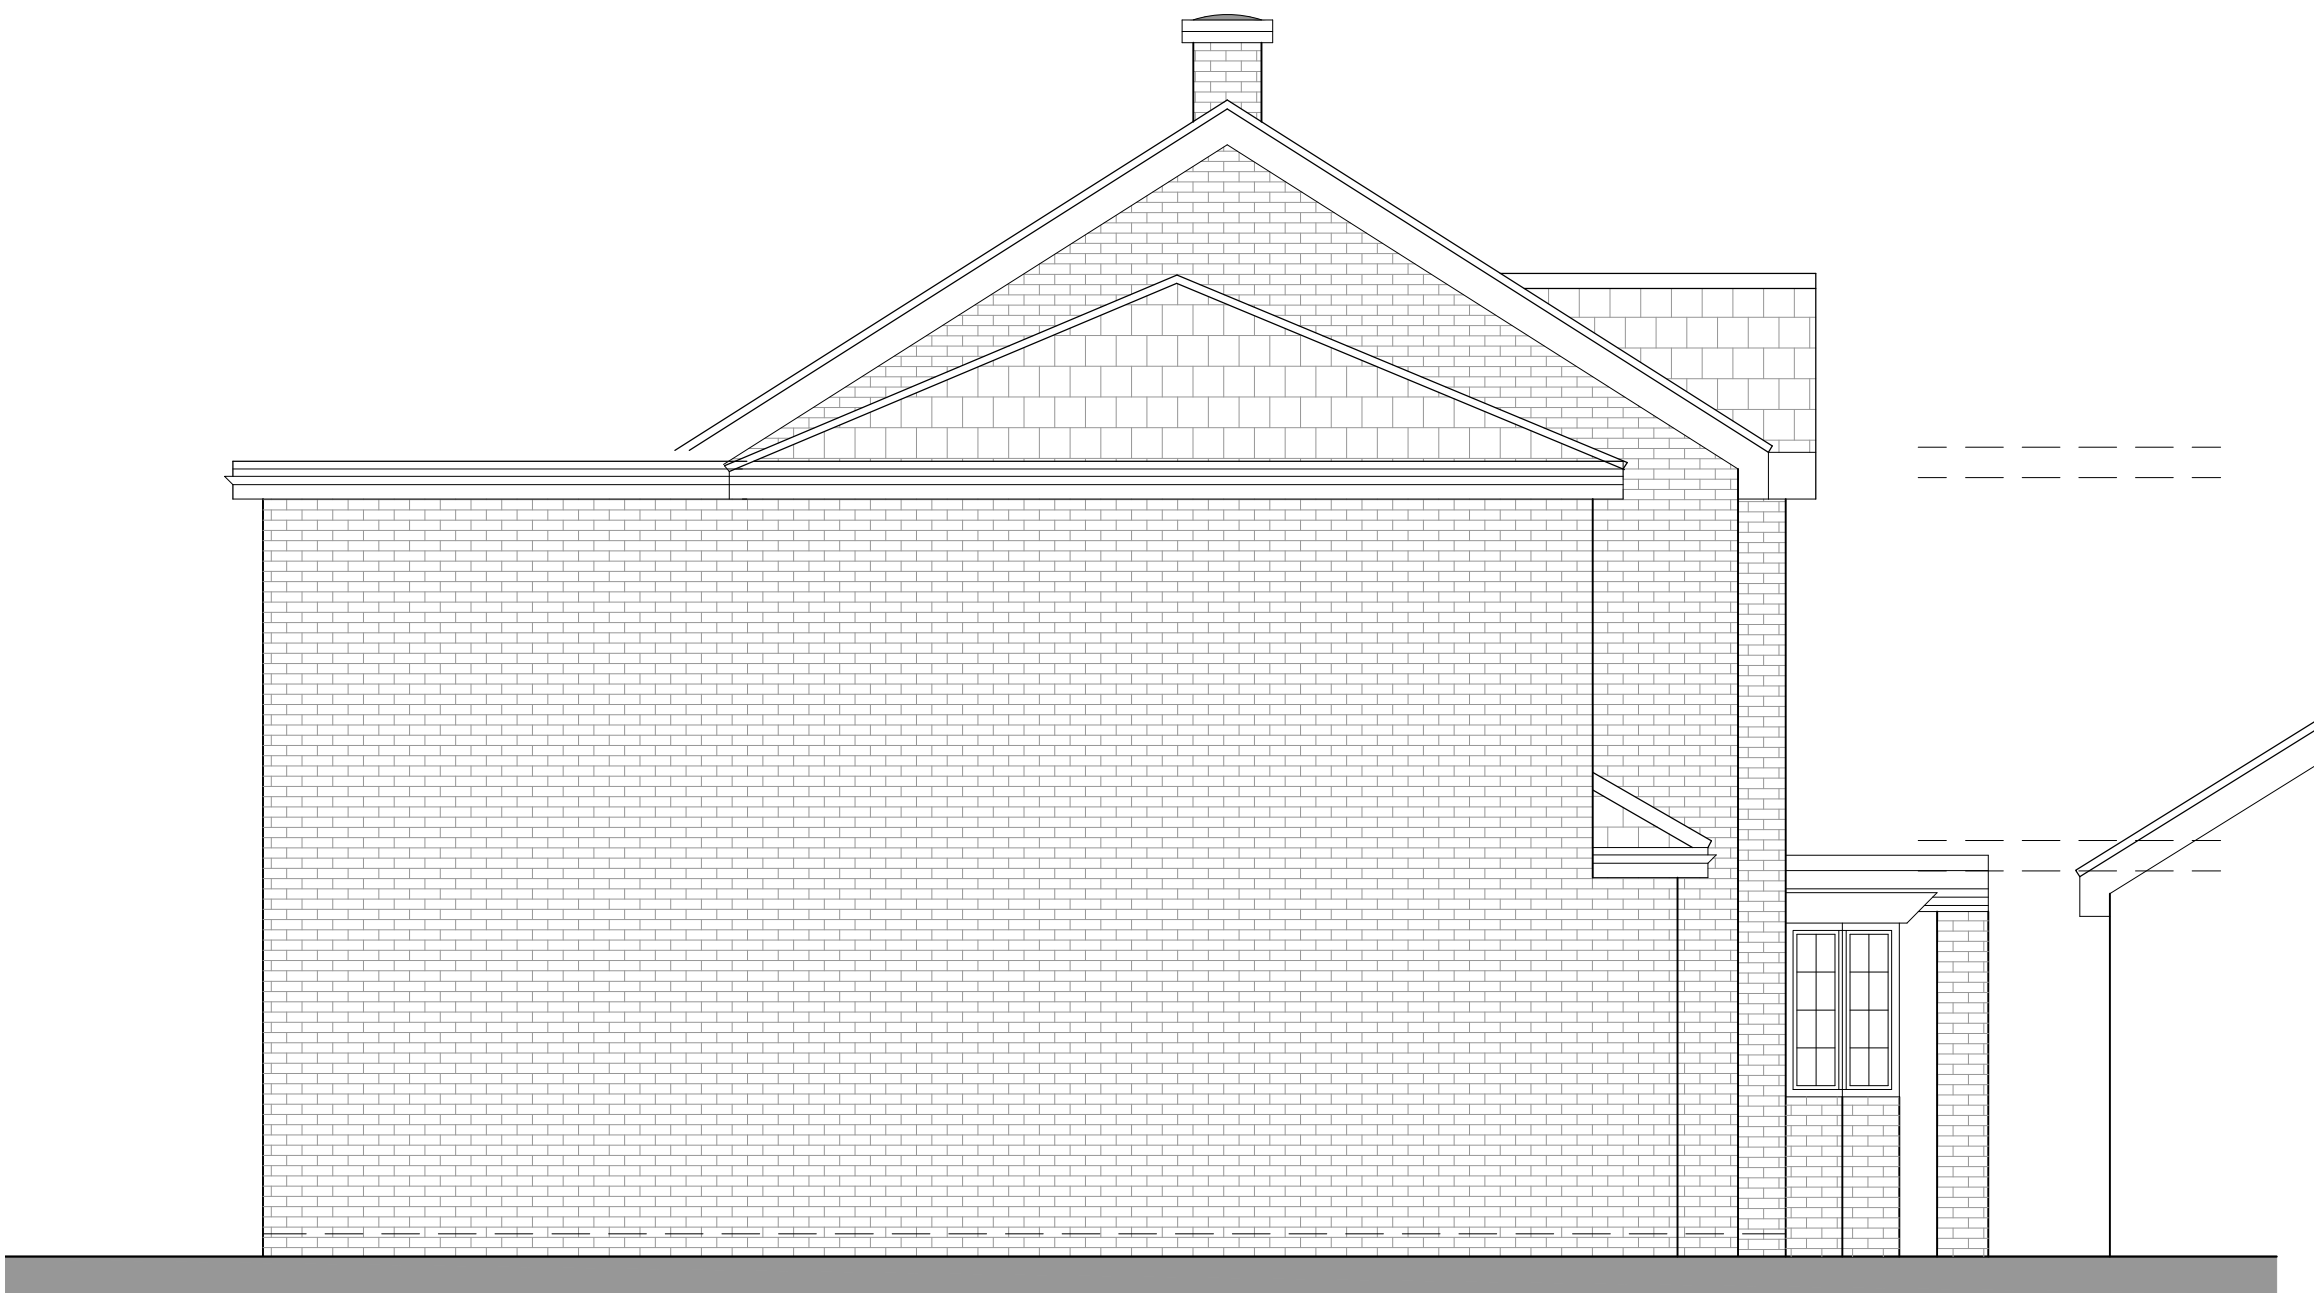

Proposed South Side Elevation
Scale 1:50