




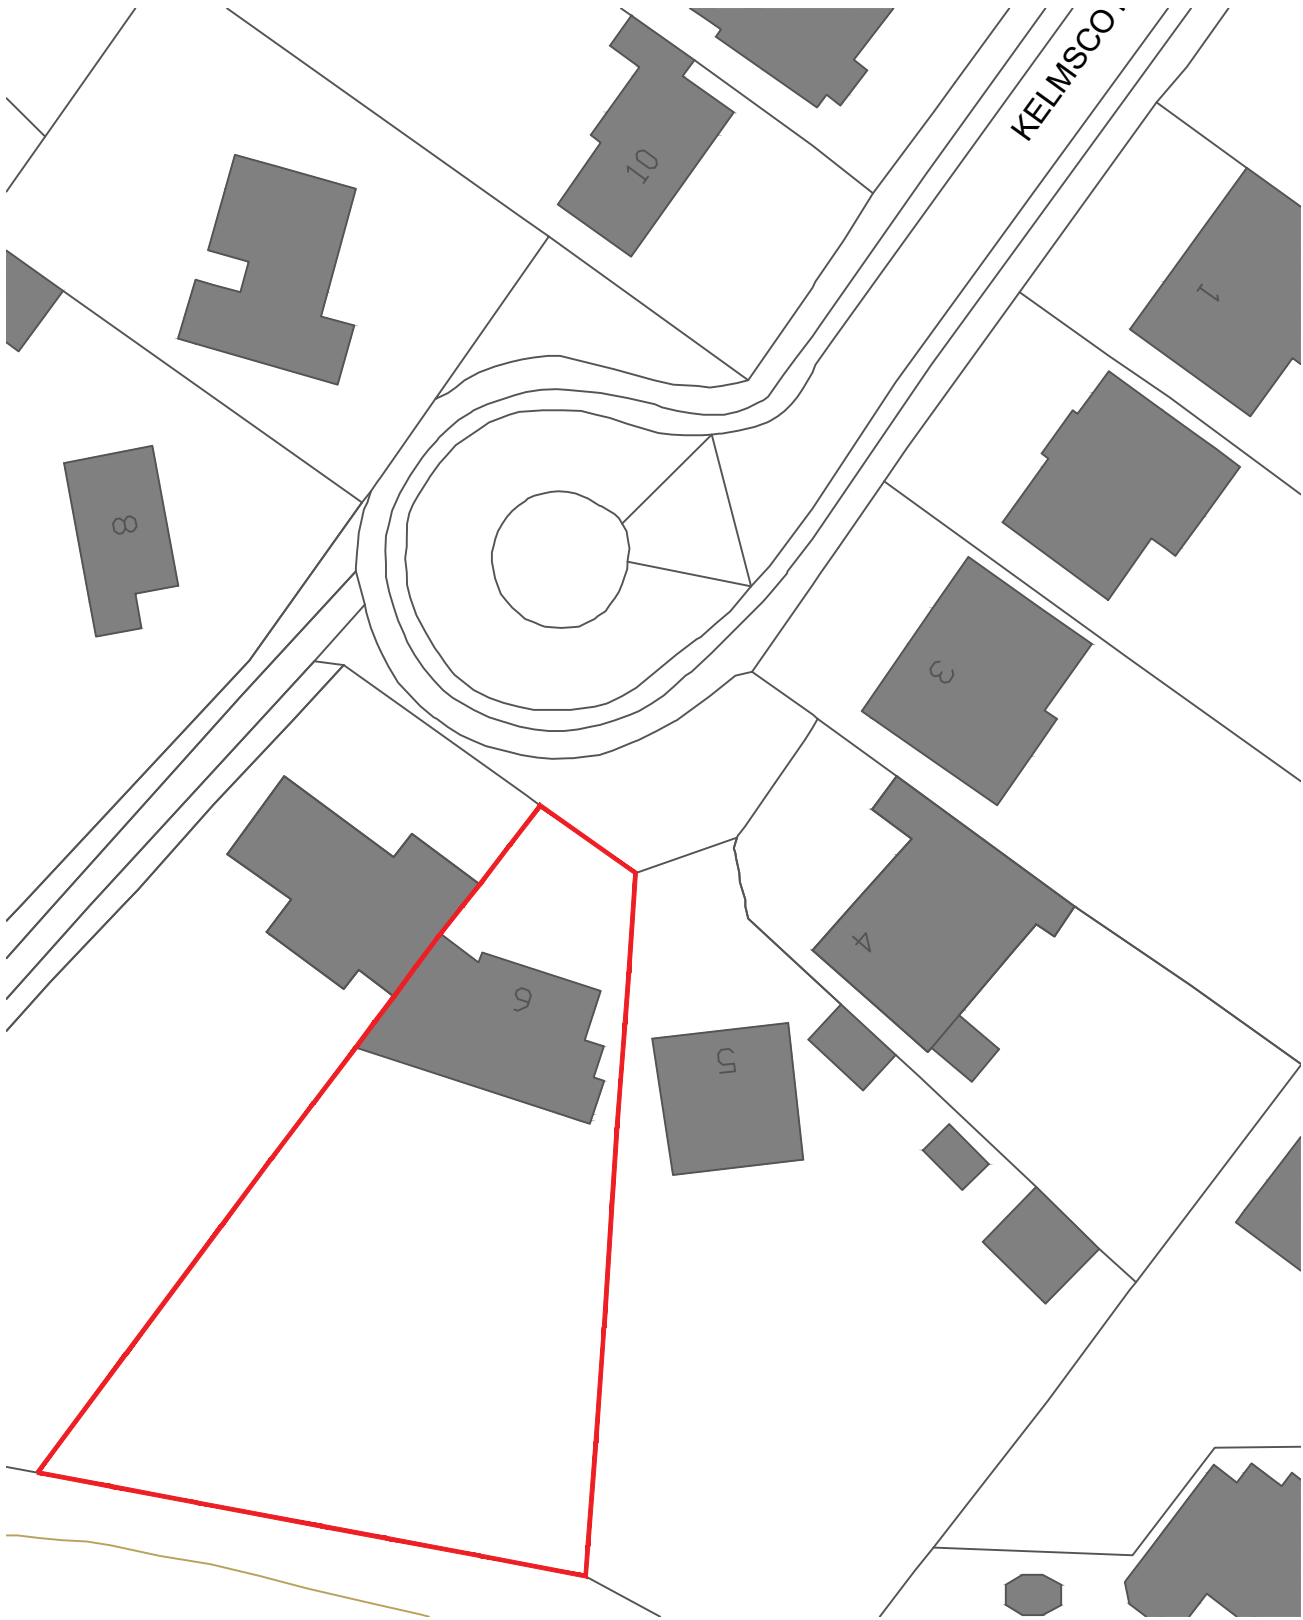

BLOCK PLAN EXISTING

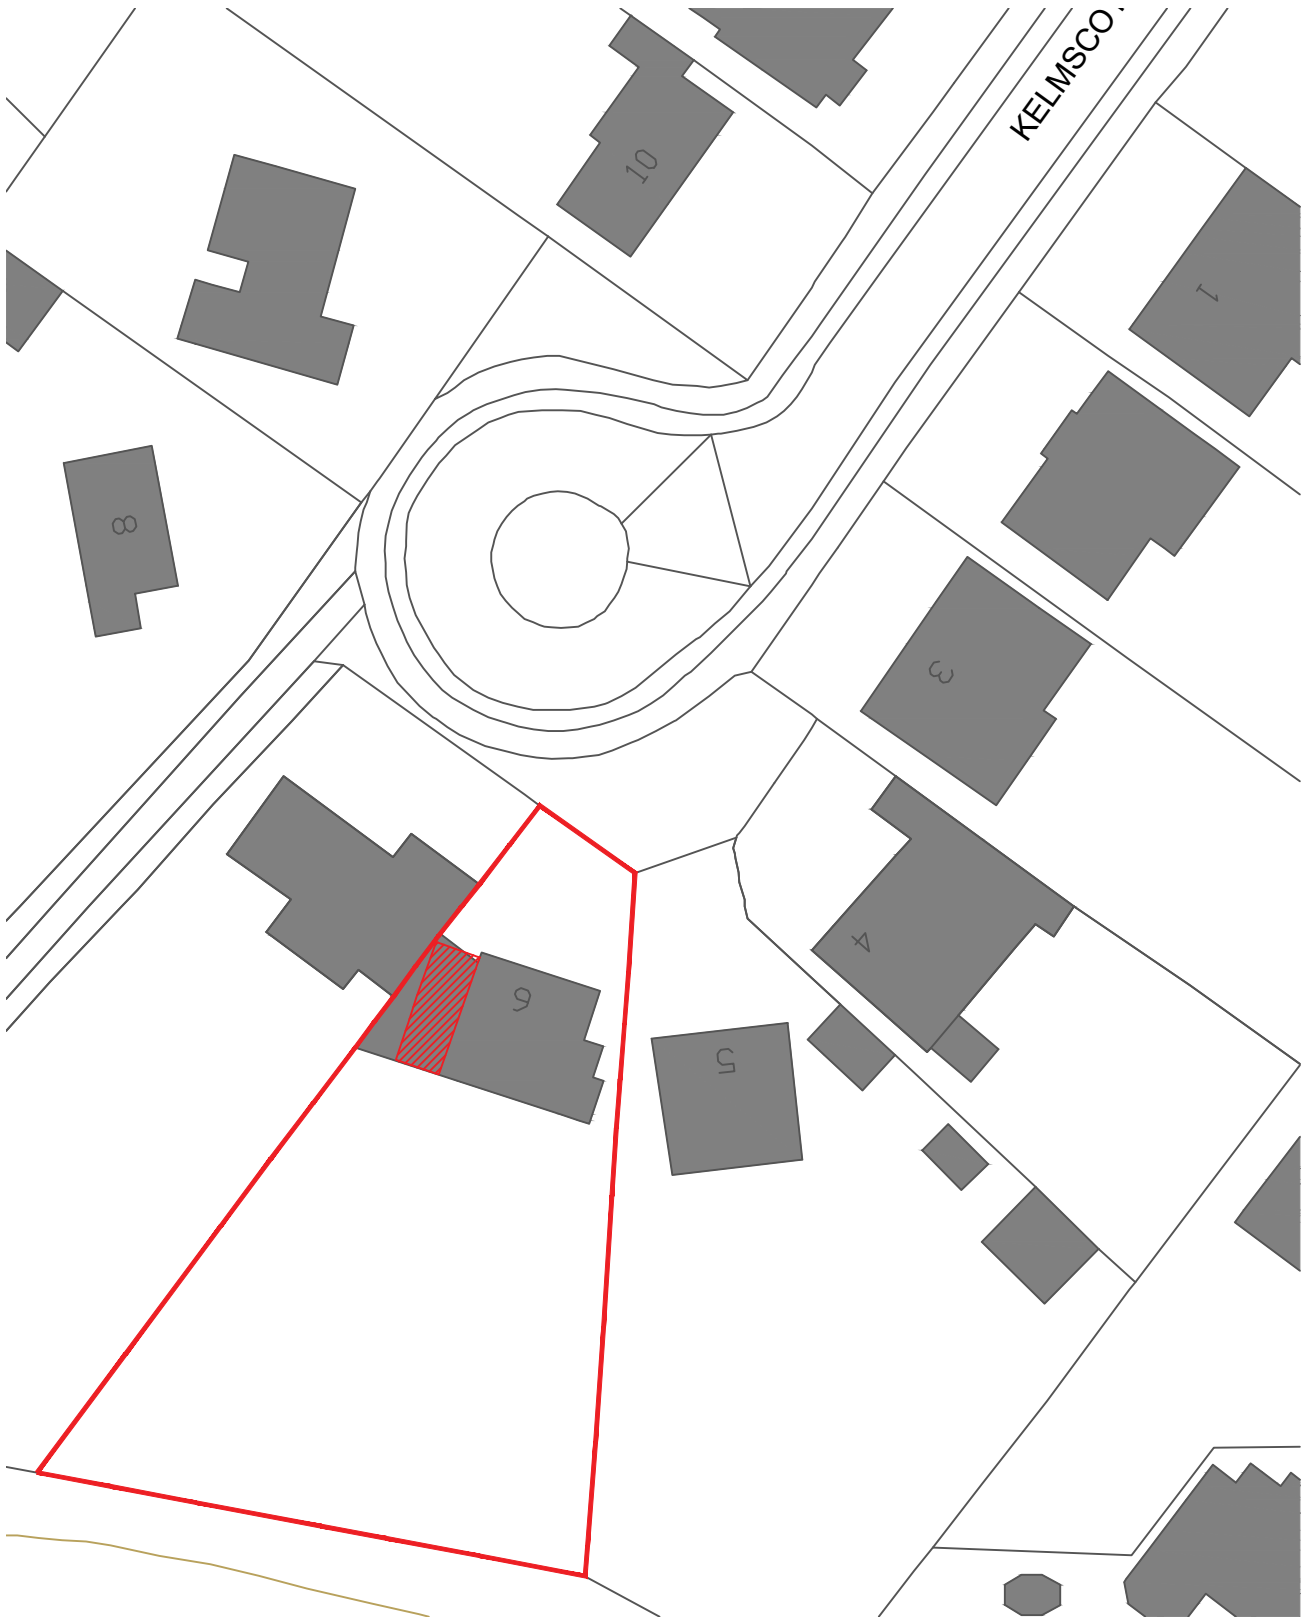

BLOCK PLAN PROPOSED

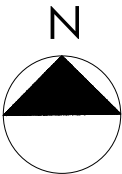


KEY:

RED LINE = SITE BOUNDARY

RED HATCH = EXTENSION FOOTPRINT

Note
Survey not undertaken by LUPA.
Drawing based on information from others.
Dimensions to be checked prior to works starting.
Any discrepancies to be reported to the Architect.
Drawing for Planning issue only

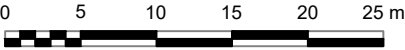

Scale bar

Produced on 21 August 2023 from the Ordnance Survey National Geographic Database and incorporating surveyed revision available at this date.
This map shows the area bounded by 470430 174950,470572 174950,470572 175092,470430 175092,470430 174950
Crown copyright and database rights 2023 OS 100054135. Supplied by copla ltd trading as UKPlanningMaps.com a licensed Ordnance Survey partner (OS 100054135).
Data licence expires 21 August 2024. Unique plan reference: v2e//991212/1335732

NOTES
Do not scale drawings dimensions govern. All dimensions to be checked on site. Drawing to be read in conjunction with all consultants information. Any discrepancies to be reported to Architect. LUPA does not take responsibility for legal boundary lines and advises a specialist should produce a separate drawing. DWG files are issued for information only use PDF for records
Copyright of this drawing is held by LUPArchitecture Ltd. Not to be used for any purpose without consent.
LUPARCHITECTURE Ltd. © Copyright

Rev	Description	Dr	Ch	Date
01	Planning Updates post meeting	LUP		09.10.23
00	Planning Issue	LUP		29.08.23
00	Planning - Client Issue	LUP		21.08.23

Rev	Description	Dr	Ch	Date

Client	MR & MRS FRANK - GEMMIL
--------	----------------------------

Project	6 KELMSCOTT CLOSE REMODEL & DOUBLE STOREY SIDE EXTENSION
---------	--

Title	BLOCK PLAN
-------	------------

LUPARCHITECTURE Ltd. 103 Mayfield Drive, Caversham, RG4 5UR +44 (0) 7774710602 lupa@lupaarchitecture.com

Date	Drawn	Checked	Scale
AUG 2023	LUP	LUP	1:500 @ A3
Job No.	Drawing No.	Revision	
2261	002	01	