


Proposed Windows - School Building

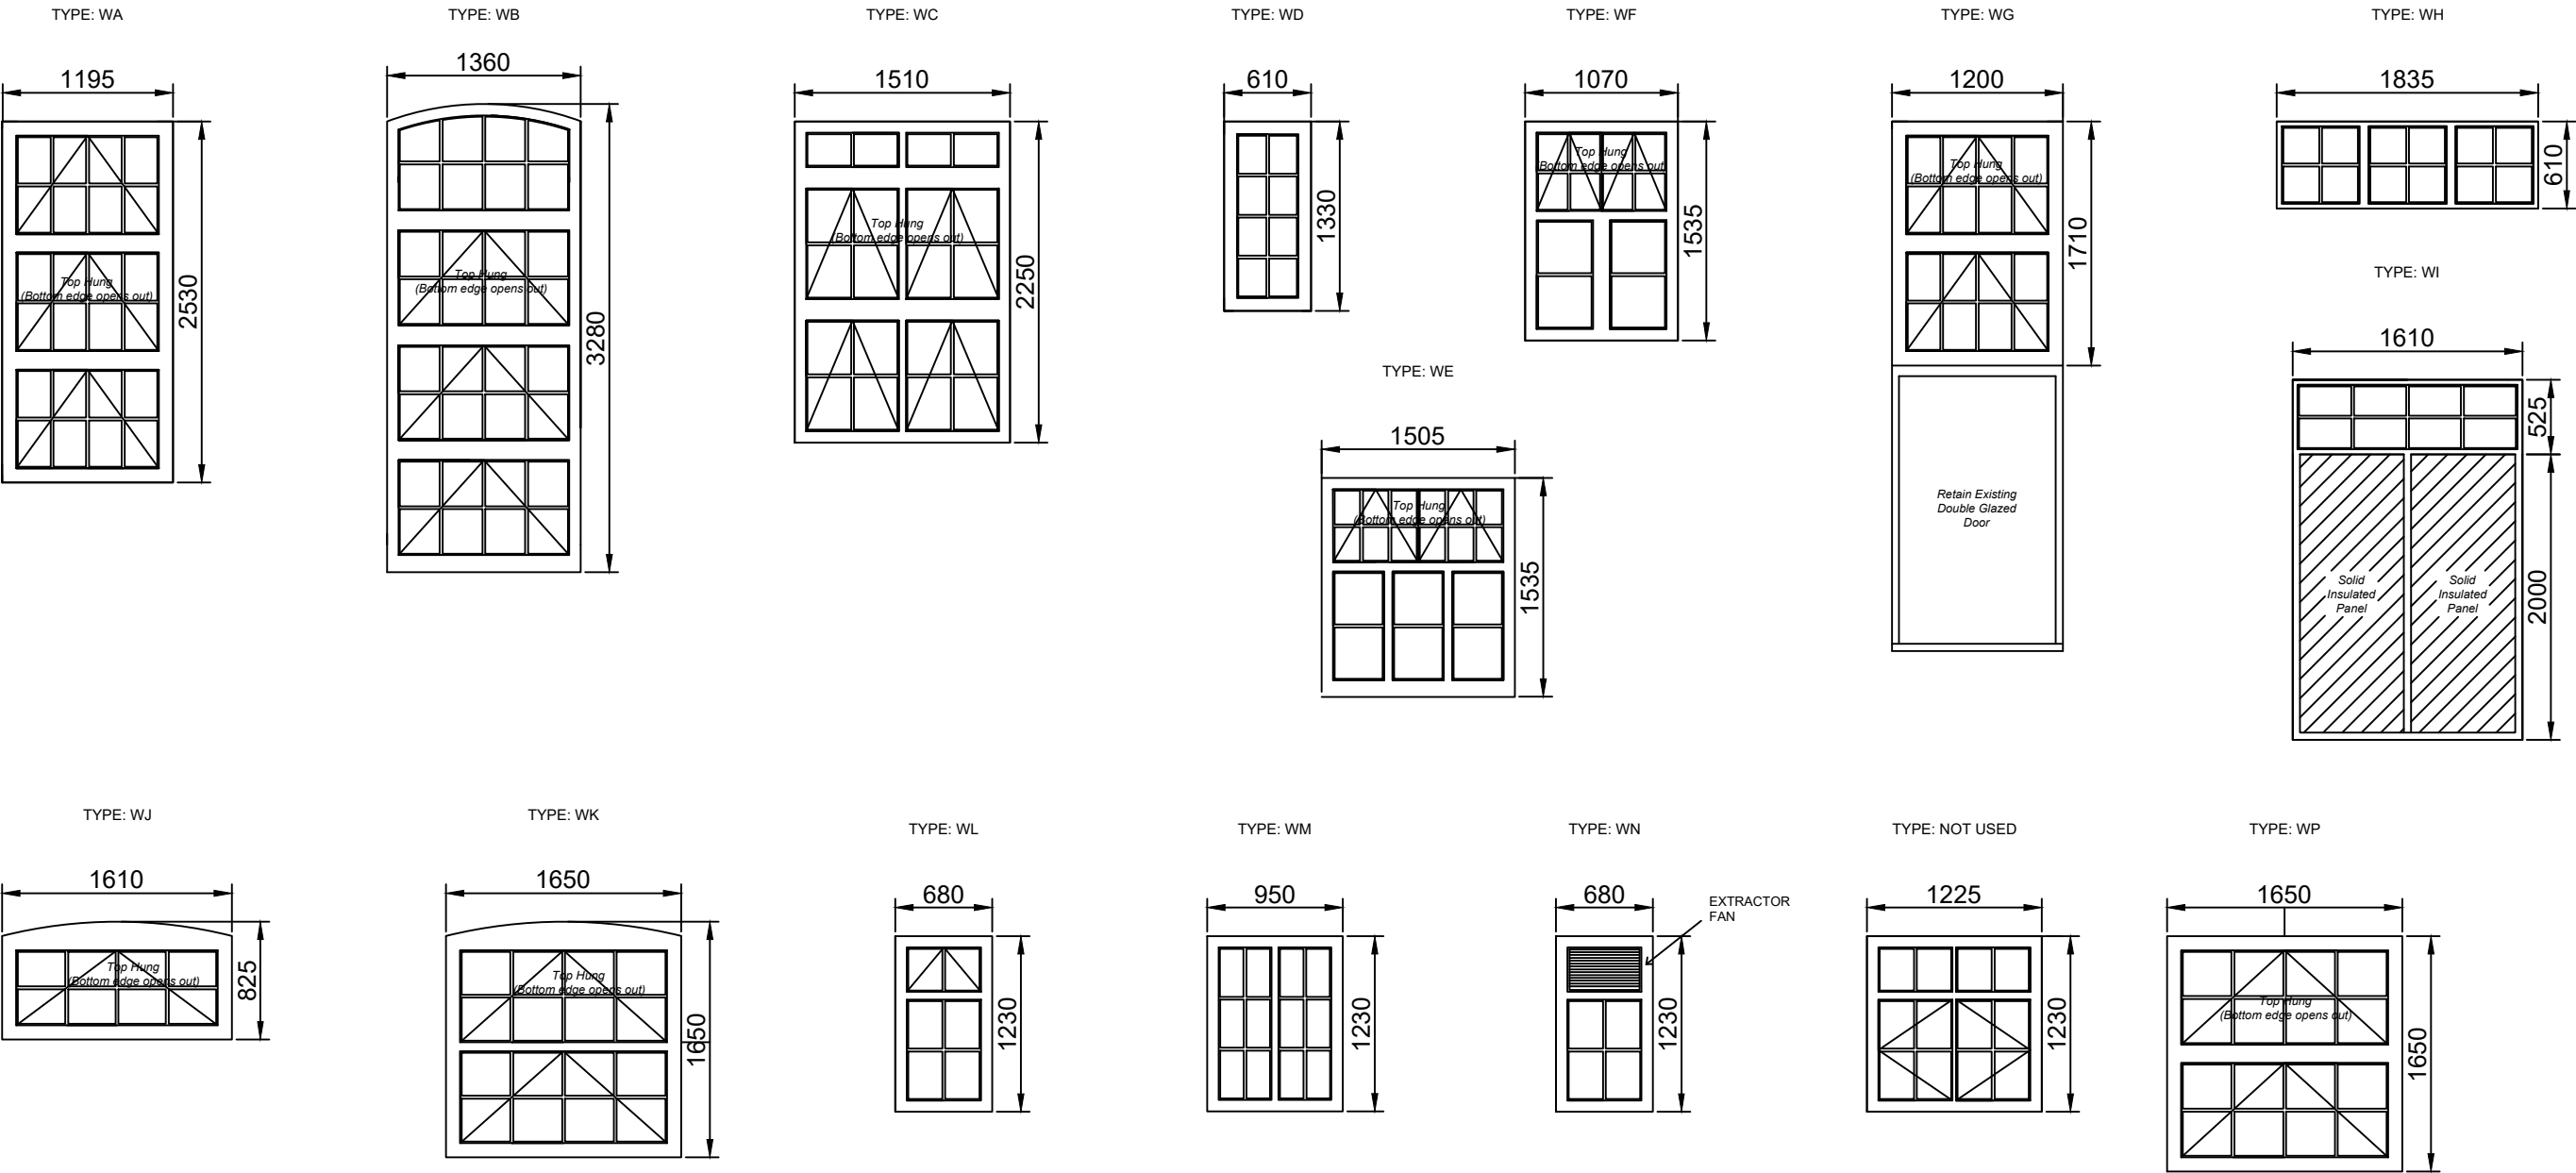

REFER TO SPECIFICATION FOR PRODUCT. FRAME WIDTH, DEPTH & GLAZING BARS TO AS CLOSELY MATCH EXISTING AS PRACTICAL.

ALL GLASS TO BE LAMINATED INSIDE AND TOUGHENED OUTSIDE

DO NOT SCALE FROM THIS DRAWING. THE DIMENSIONS GIVEN ARE APPROXIMATE AND PROVIDED FOR ESTIMATING PURPOSES ONLY. THE CONTRACTOR MUST VERIFY ALL ACTUAL SITE DIMENSIONS BEFORE PRODUCING ANY SHOP DRAWINGS, ORDERING MATERIALS OR COMMENCING MANUFACTURE.

Name	D/E	SAP No.

PLANNING

NOTES	
1 This drawing is © copyright Hampshire County Council 2023. No unauthorised reproduction permitted. All rights reserved.	3 This map is reproduced from Ordnance Survey material with the permission of Ordnance Survey on behalf of the controller of Her Majesty's Stationary Office © Crown Copyright. Unauthorised reproduction infringes Crown Copyright and may lead to prosecution or civil proceedings. (100019180), (2023)
2 No dimensions are to be scaled from this drawing	

REV	DESCRIPTION	DATE	BY

PROJECT Parklane Primary School 130 School Rd, Reading RG31 5BD Window Replacment				SHEET CONTENTS Junior External Window Type Elevations Property Services	
SCALE 1:50 @ A3	DATE 12/05/21	DRAWN. KB	CHKD. PF	DRAWING No. 5201 FILE REF. E05323-HCC-01-XX-DR-A-5201	REVISION -

