



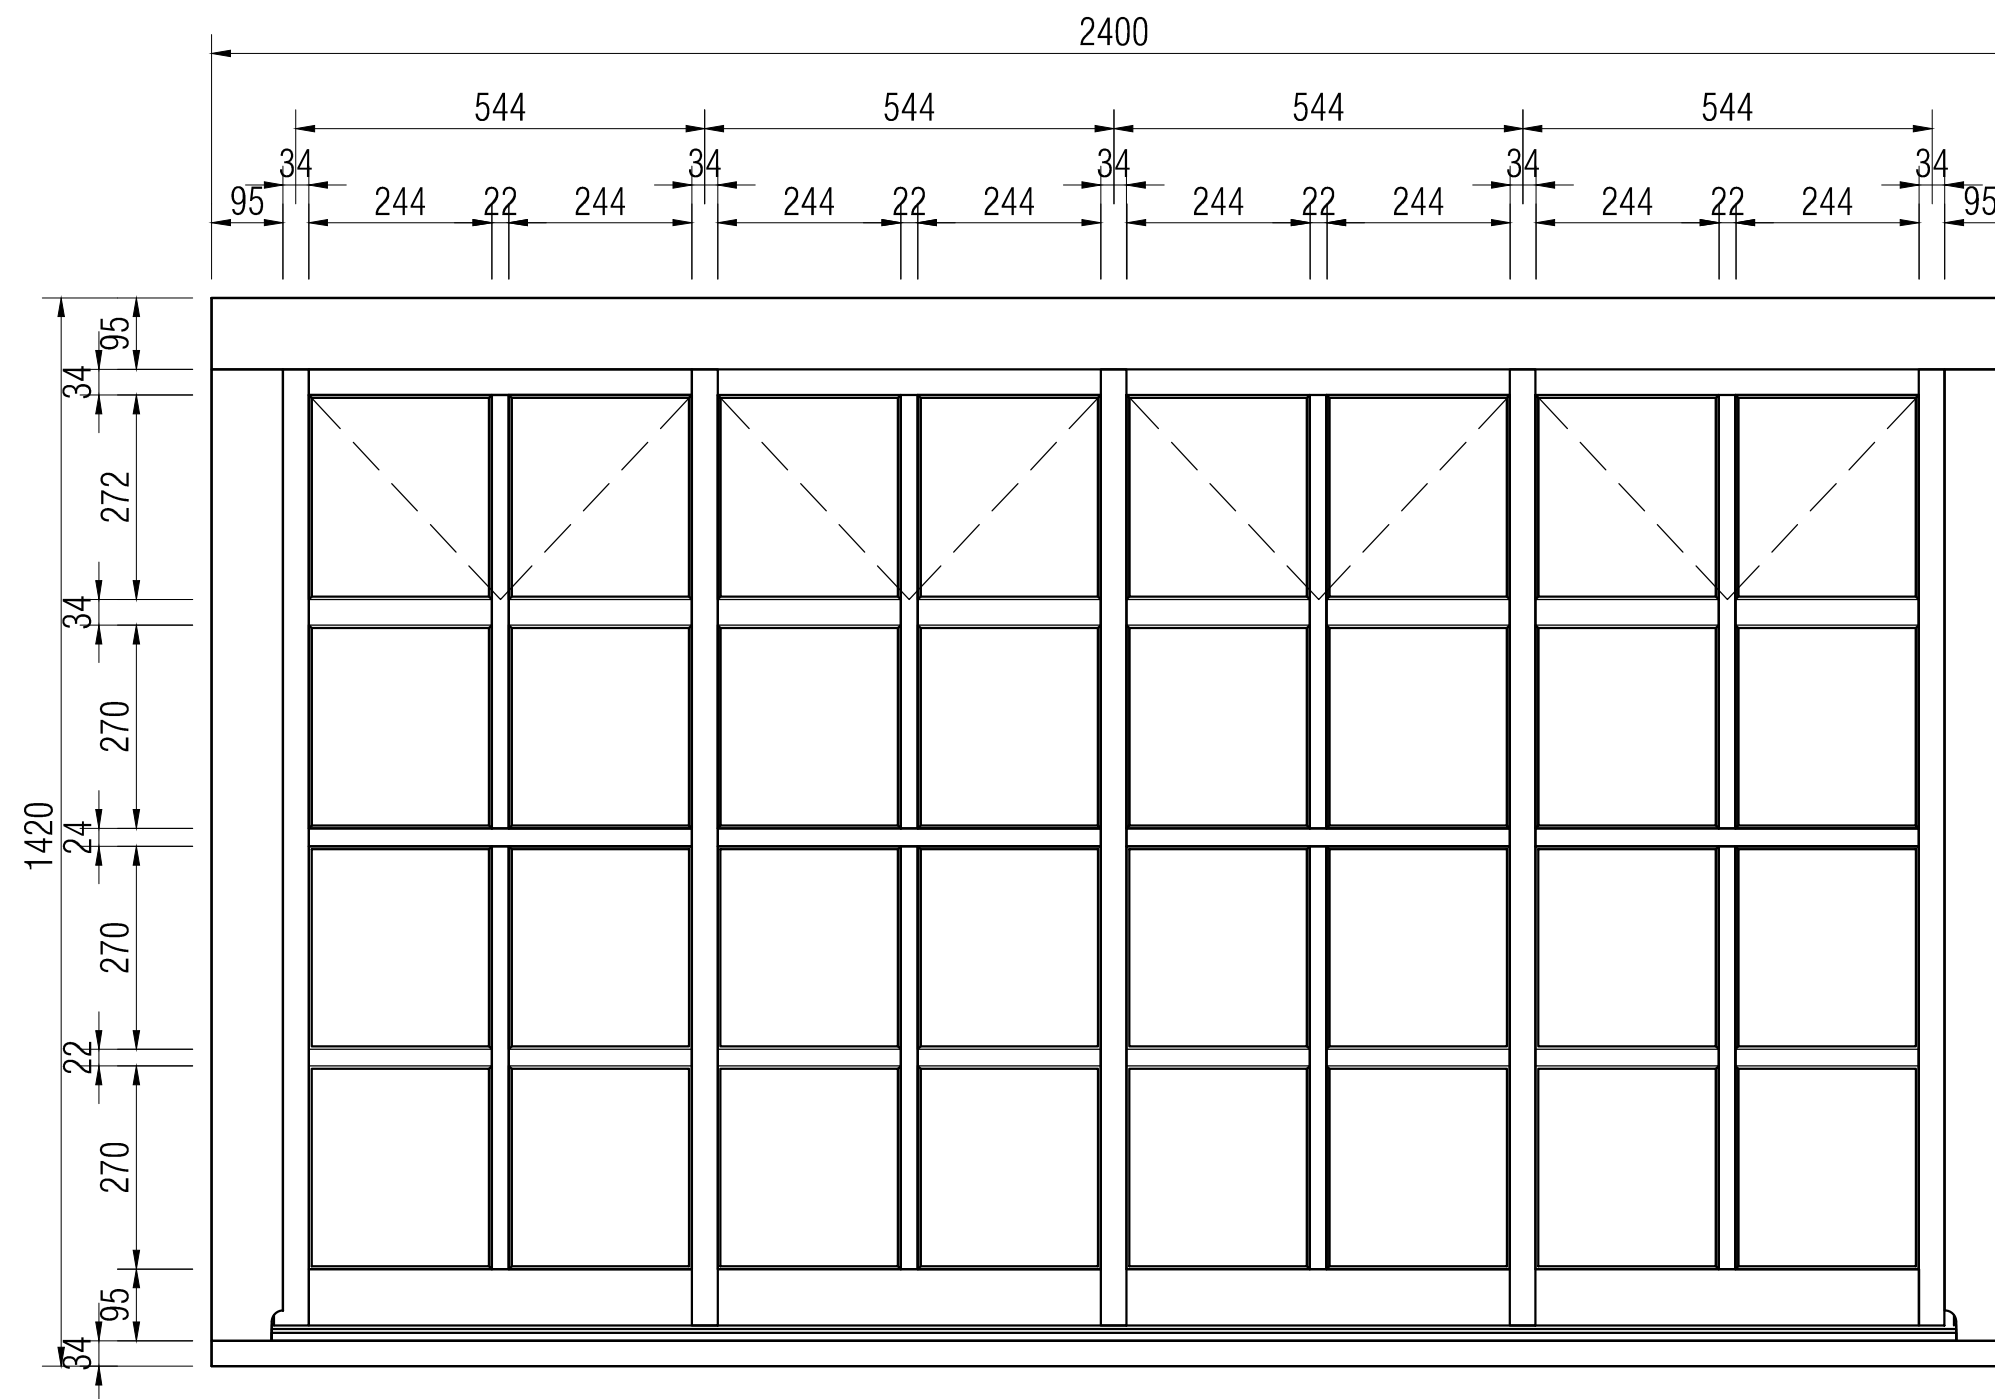

W5 ELEVATION

SCALE 1:10
SIDE ELEVATION SECOND FLOOR BOW WINDOW
QUANTITY = 01 No

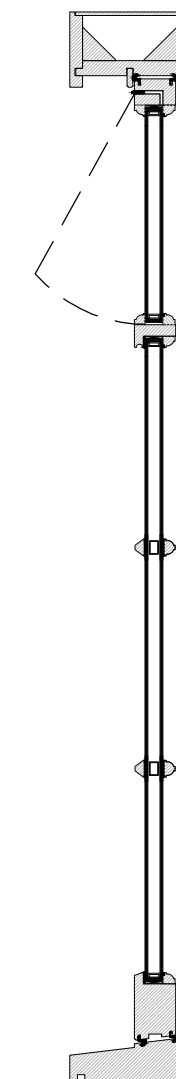

W5 SECTION

ISSUE DATE		
No.	Date	Description
1		
ADDRESS		
TITLE		
W5 WINDOW DETAILS		
SHEET		SCALE
A-1.5A		AS-SHOWN @A3
DATE		
28-09-2023		