
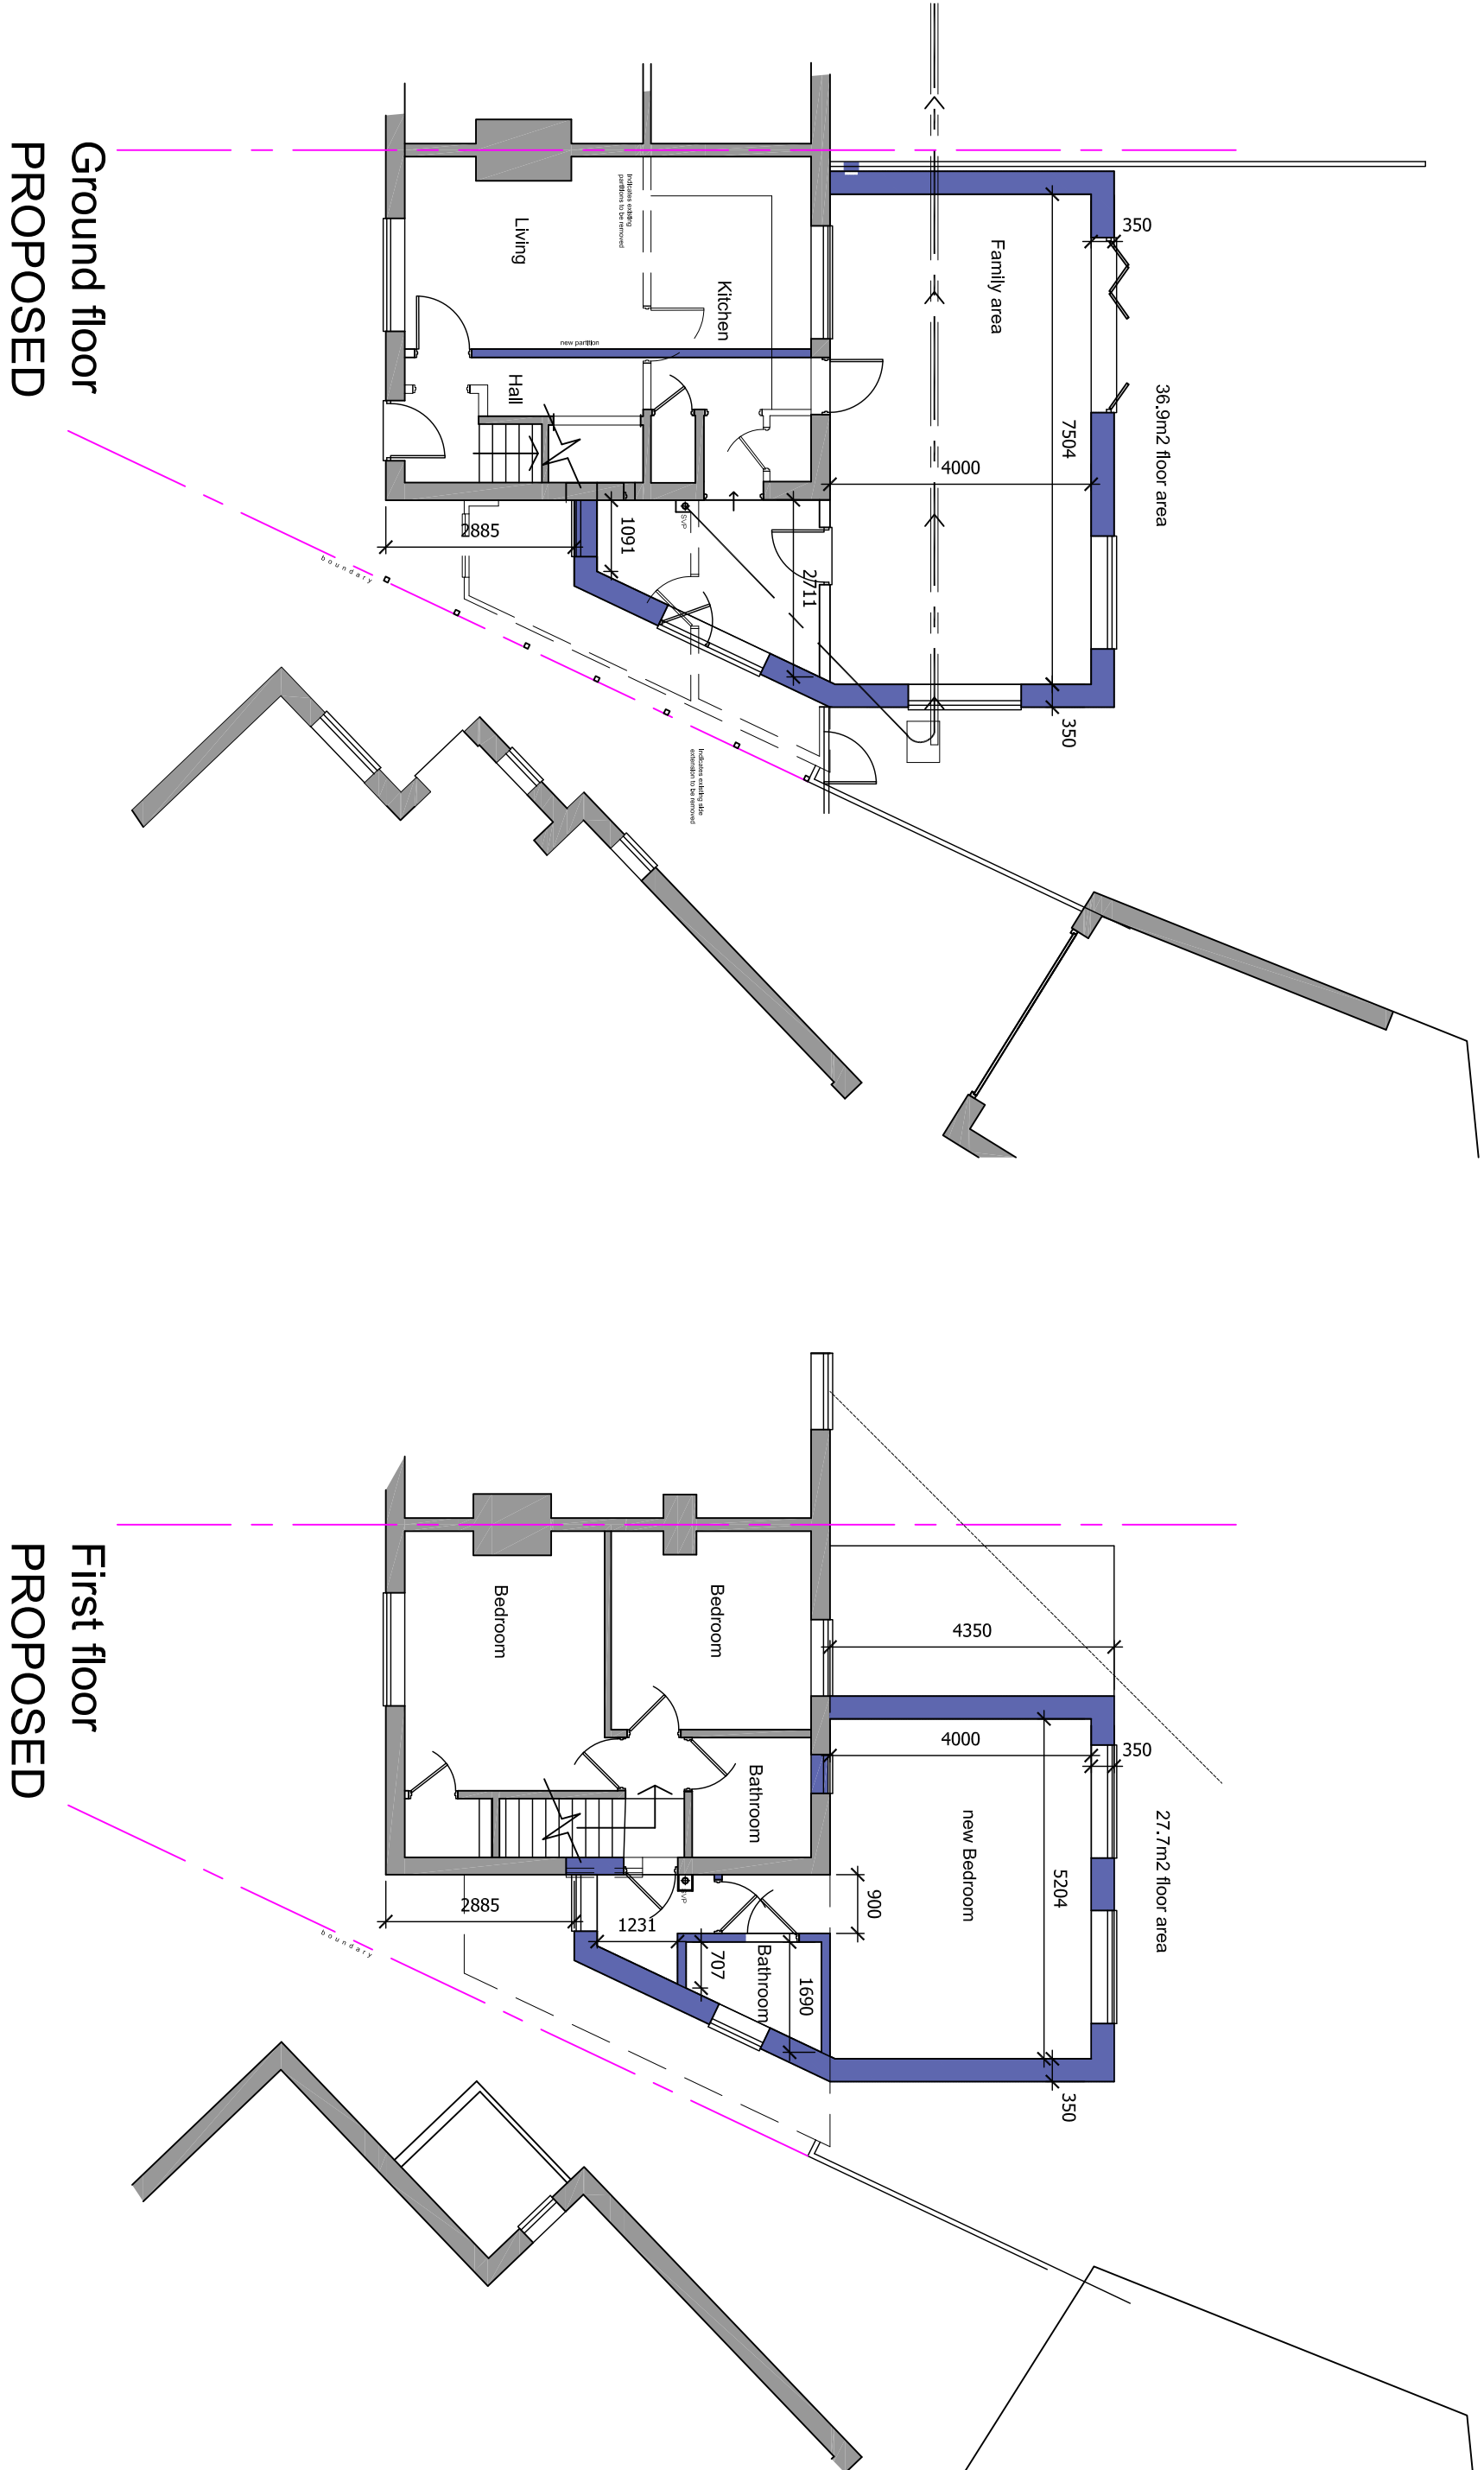


RAMMURTI DESIGN LTD
ARCHITECTURAL & PLANNING SERVICES
268 TILGHURST ROAD, READING, RG30 2NE
TEL/FAX: 01189510628 MOB: 07799883574

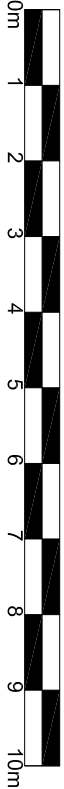

Proposed part double and part single storey side and rear extensions to existing dwelling at 7 Kingston Gardens, READING. RG2 7SH for Mr Ifan Ahmed

PROPOSED FLOOR PLANS

Scale: 1/100
Date: October 2023

KG07:005 Rev P2