





LOCATION PLAN
SCALE 1:1250

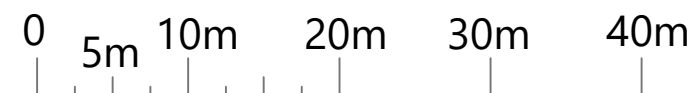

HENLEY ROAD

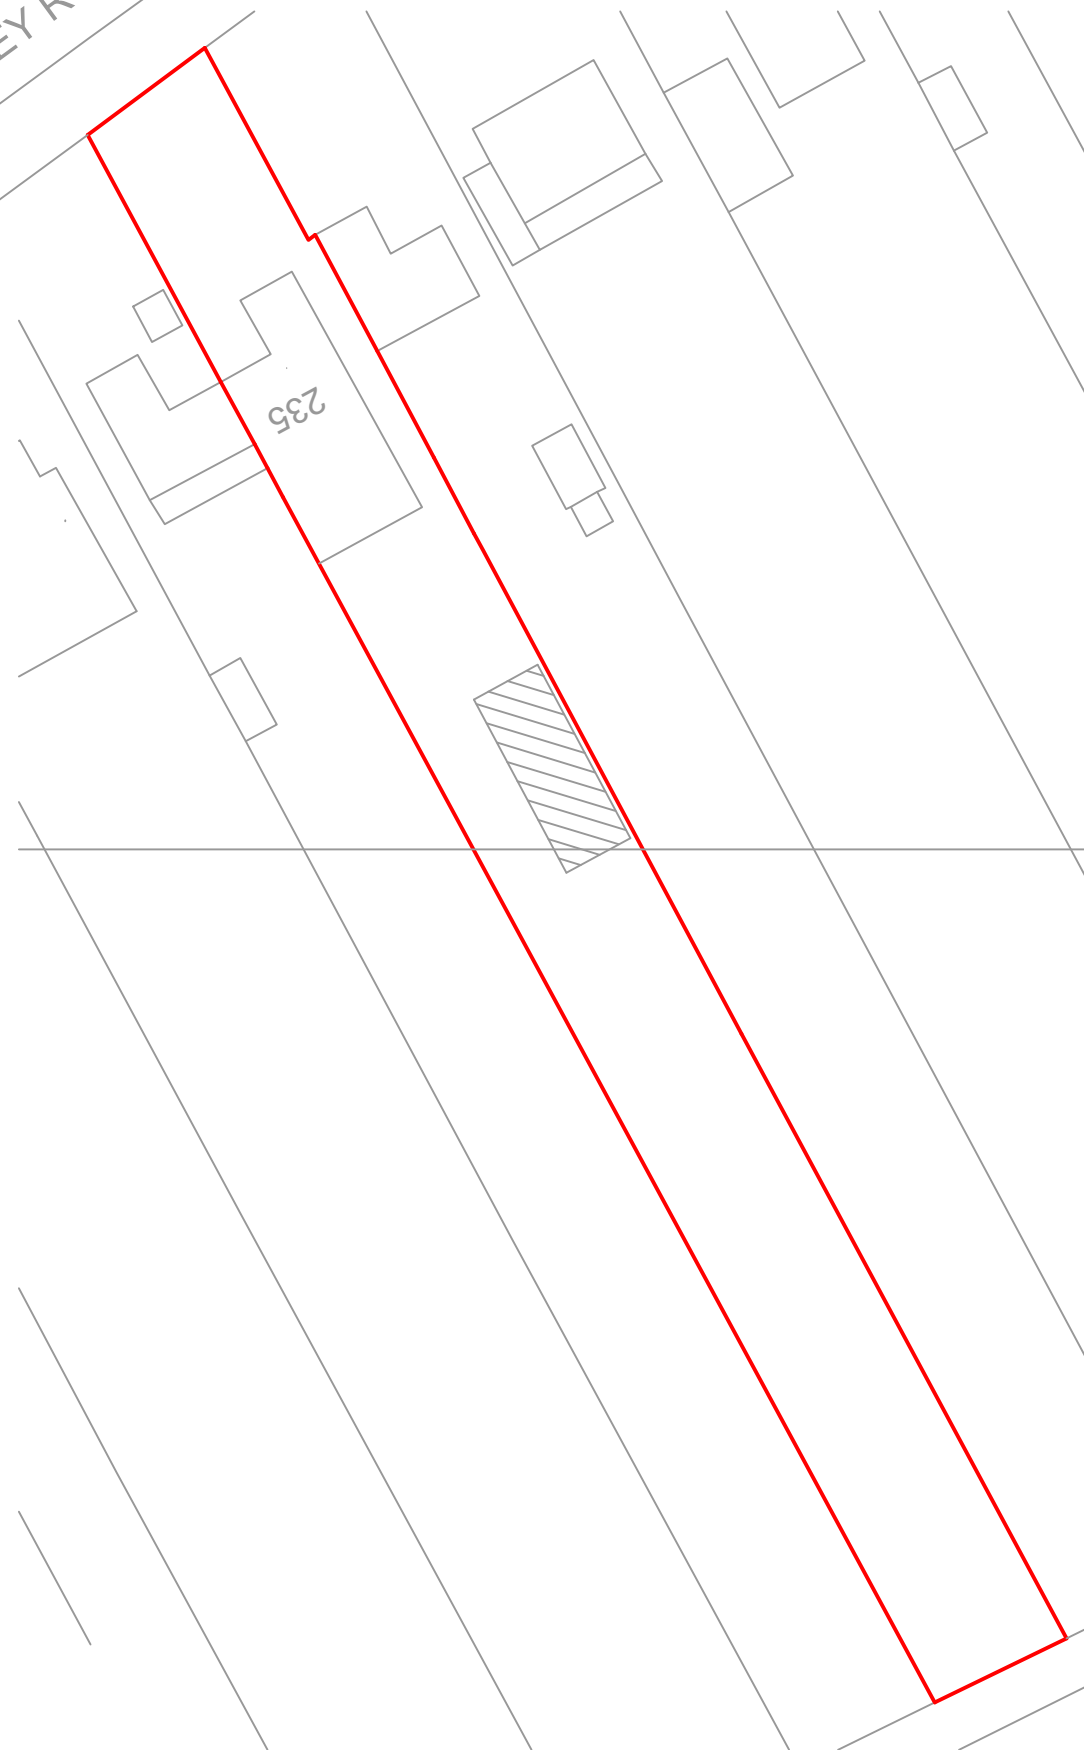

BLOCK PLAN
SCALE 1:500

PROJECT: 235 HENLEY ROAD CAVERSHAM READING RG4 6LJ	DRAWING TITLE BLOCK AND LOCATION PLANS	CREATIVE DESIGN AND STRUCTURE	HENSON HOUSE NEWTOWN ROAD HENLEY-ON-THAMES RG9 1HG Tel 01491 411922			DRAWING NO.	REV.
			DRAWN: EB	SCALE: AS STATED	18523-03		
				DATE: JULY 2023			