




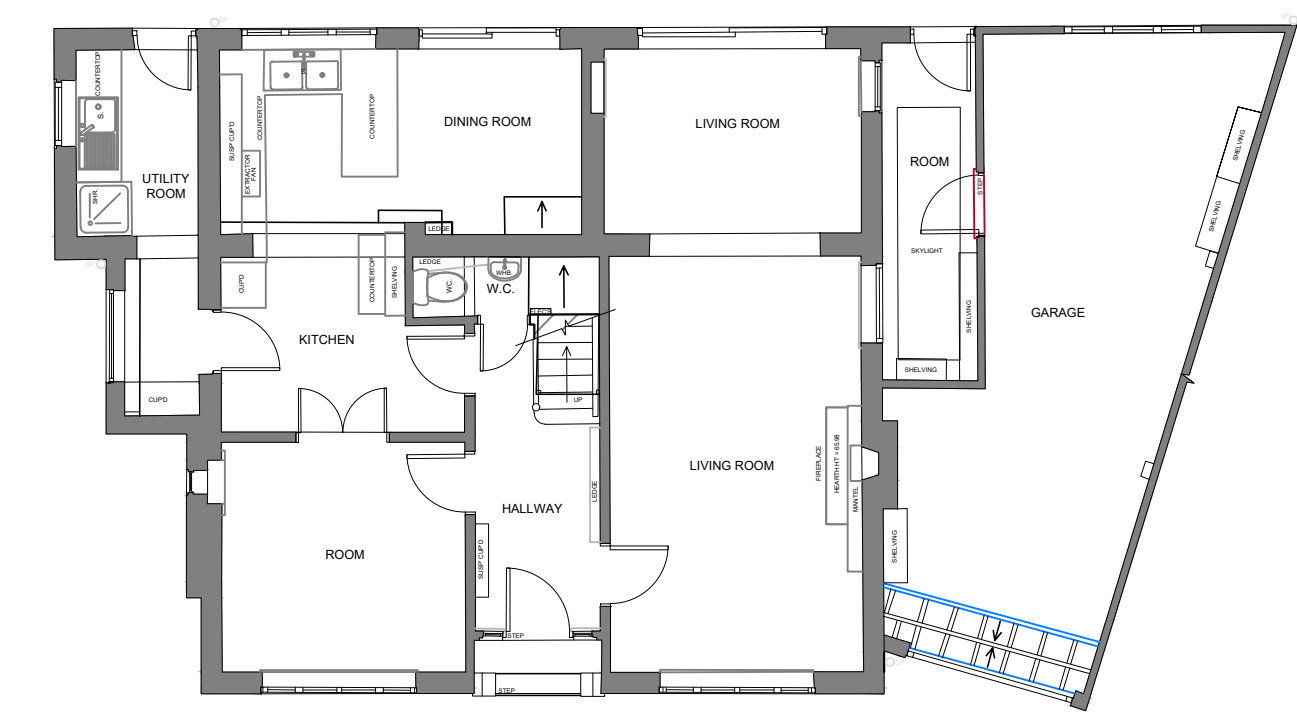


Existing Ground Floor Plan 1:100@A1

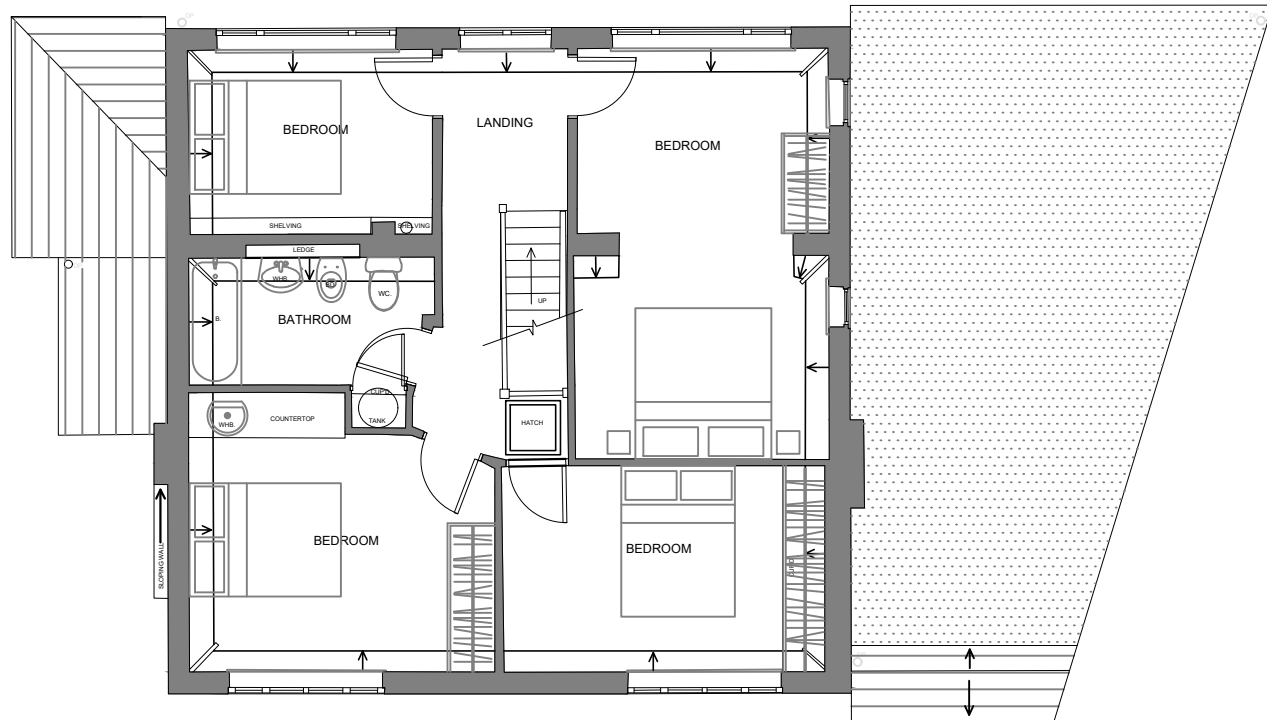

Existing First Floor Plan 1:100@A1

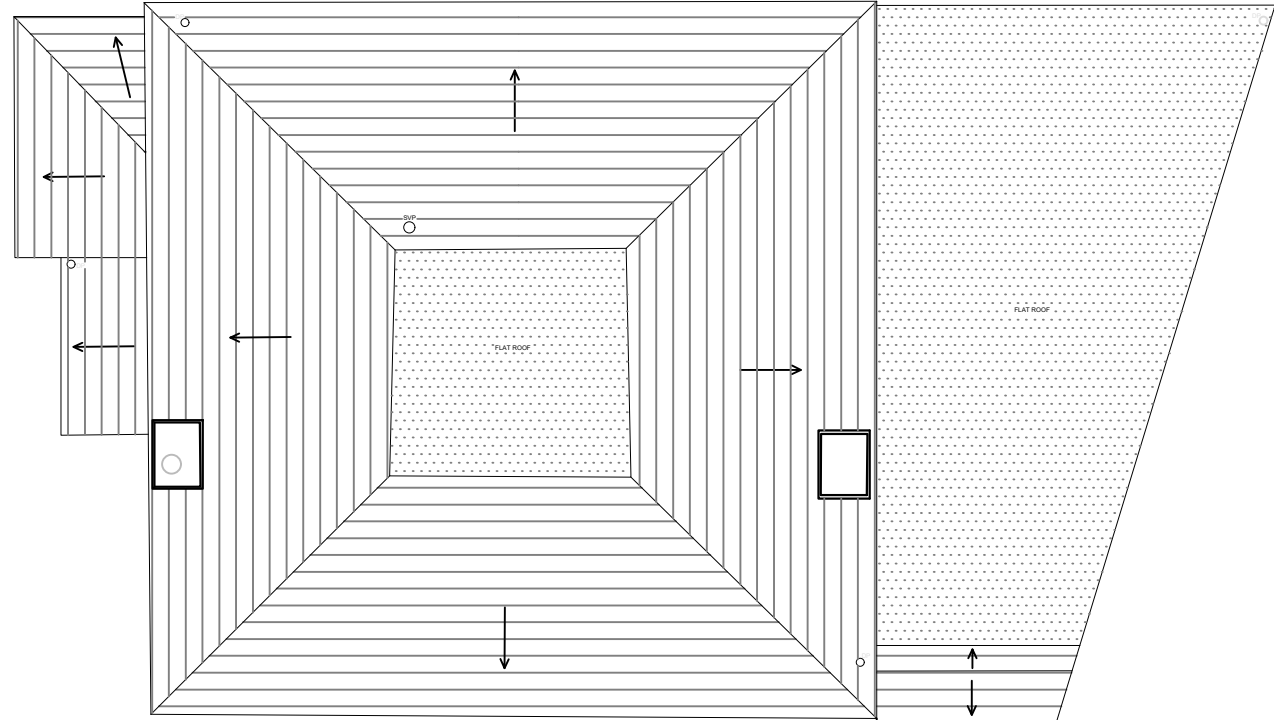


Existing Roof Plan 1:100@A1

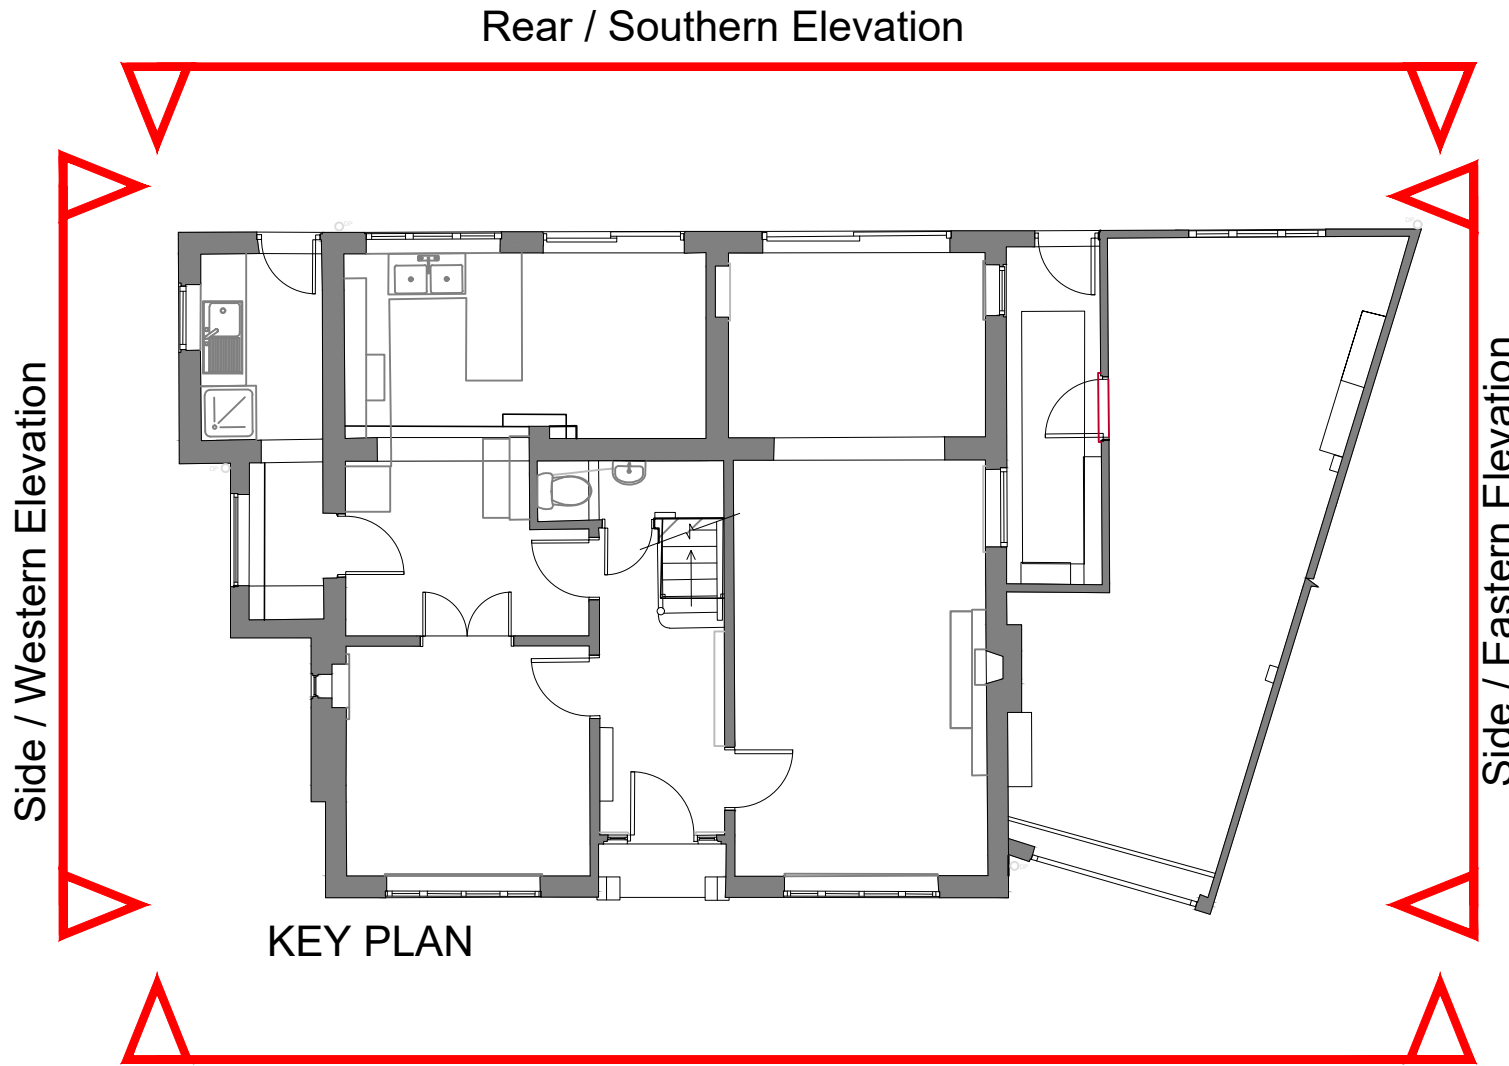

Front / Northern Elevation




Front / Northern Elevation

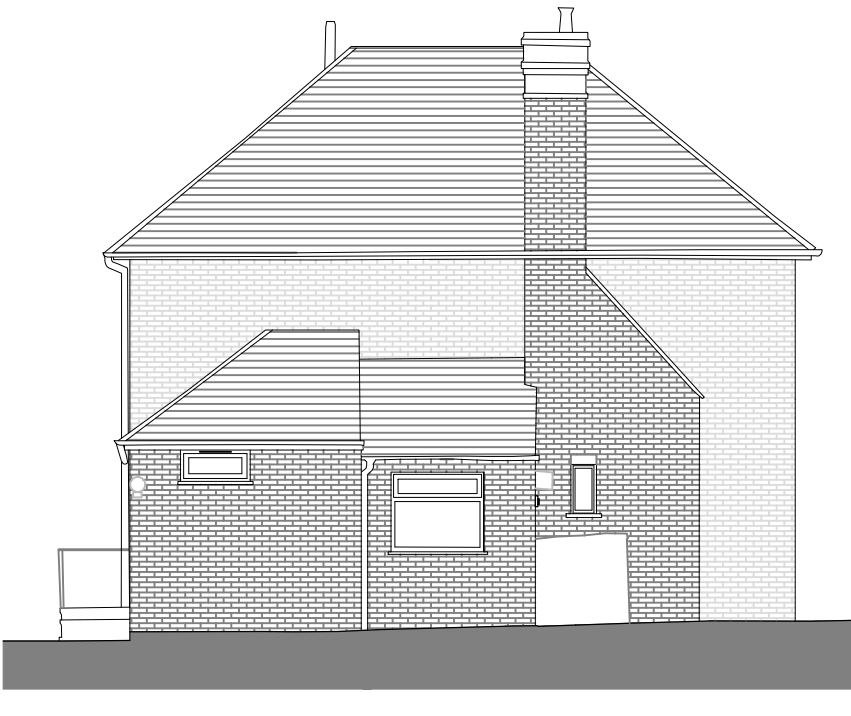

Side / Eastern Elevation



Rear / Southern Elevation

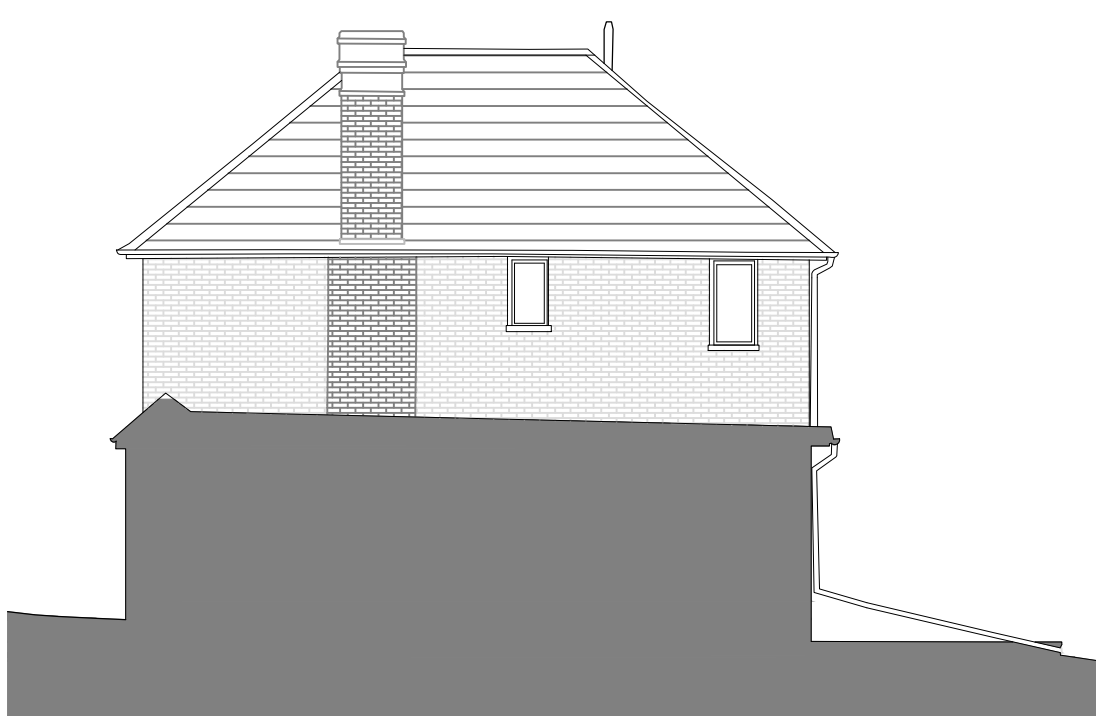

Side / Western Elevation



Note
Survey not undertaken by LUPA.
Drawing based on information from others.
Dimensions to be checked prior to works starting.
Any discrepancies to be reported to the Architect.
Drawing for Planning issue only
Drawing shows Design Intent -Not for construction

