



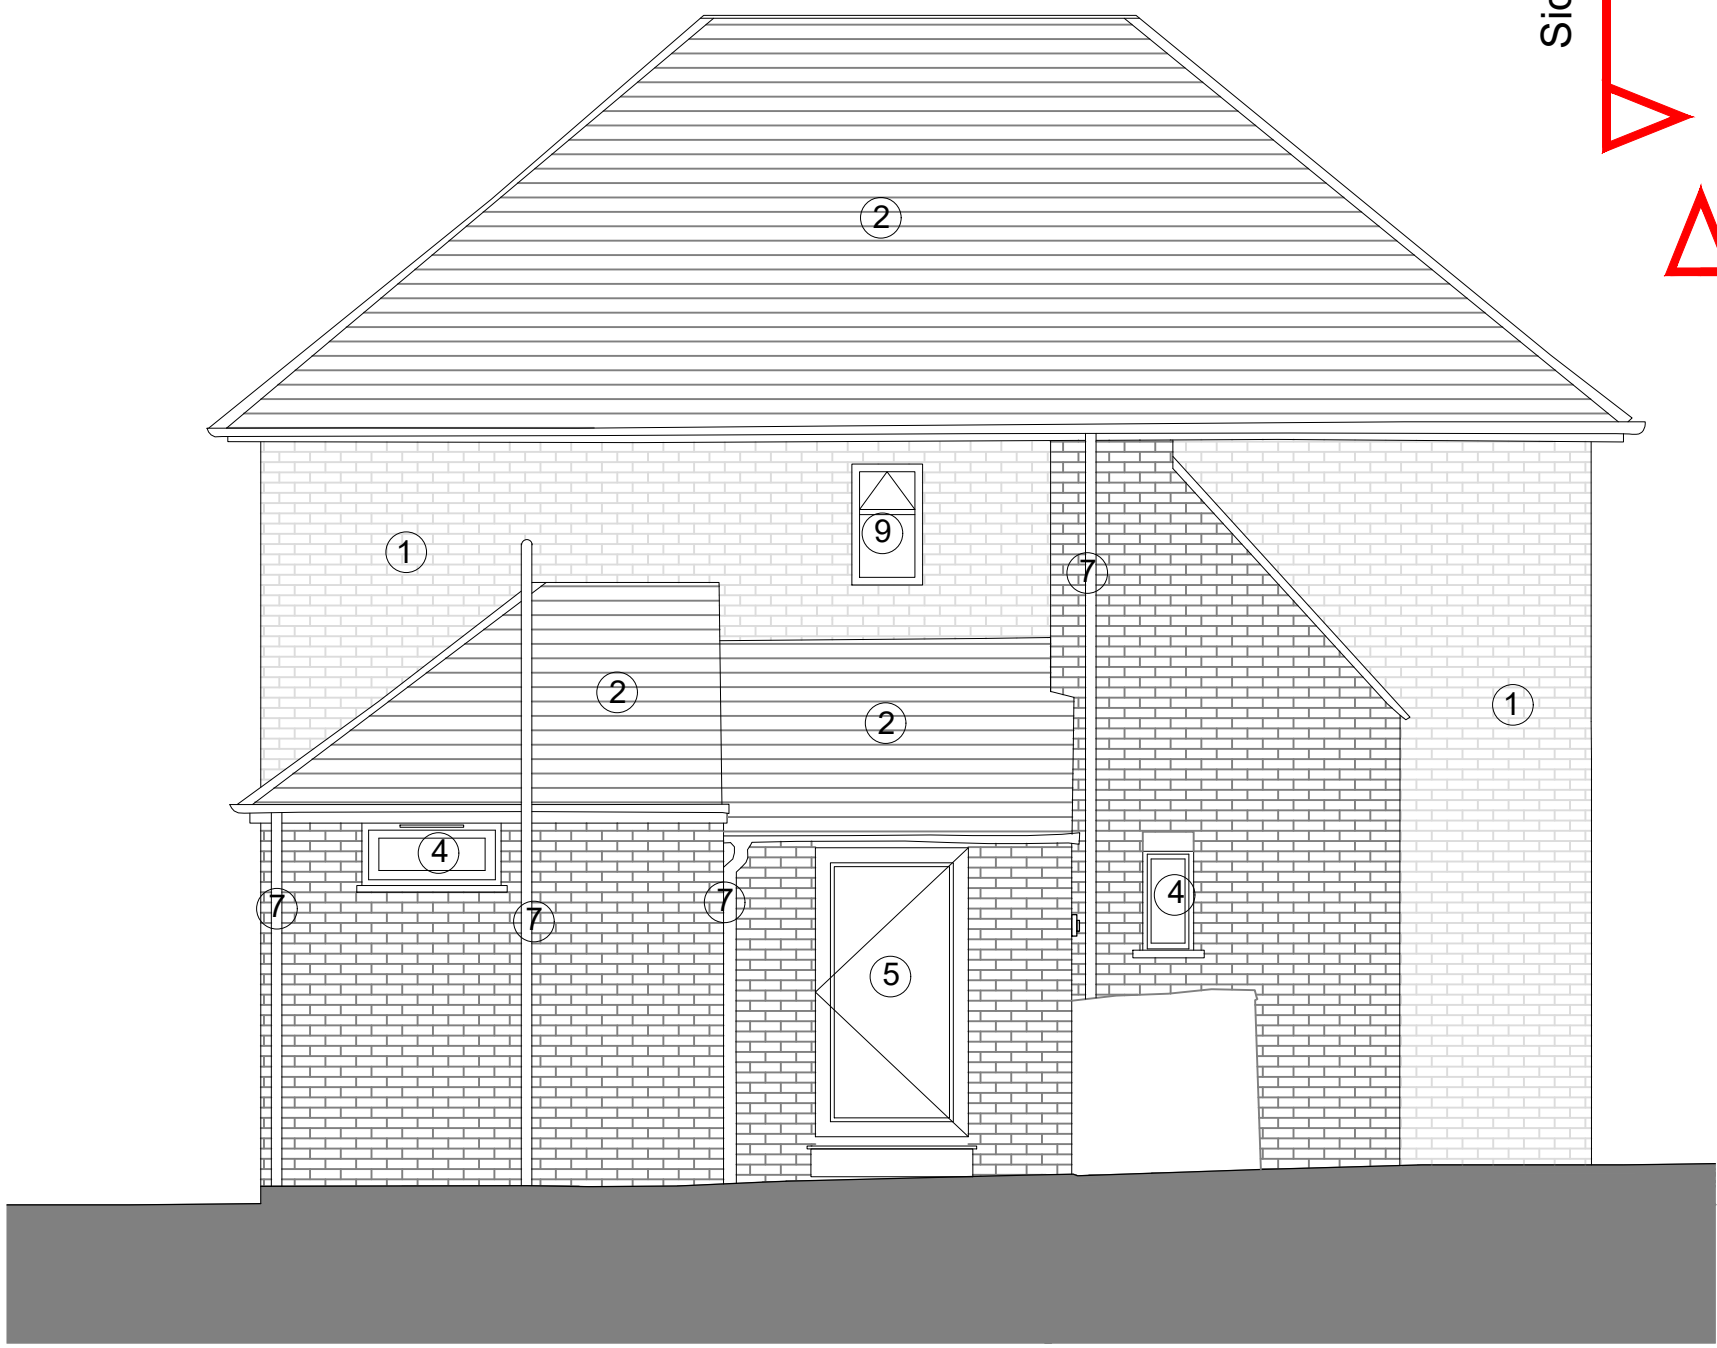

Front / Northern Elevation

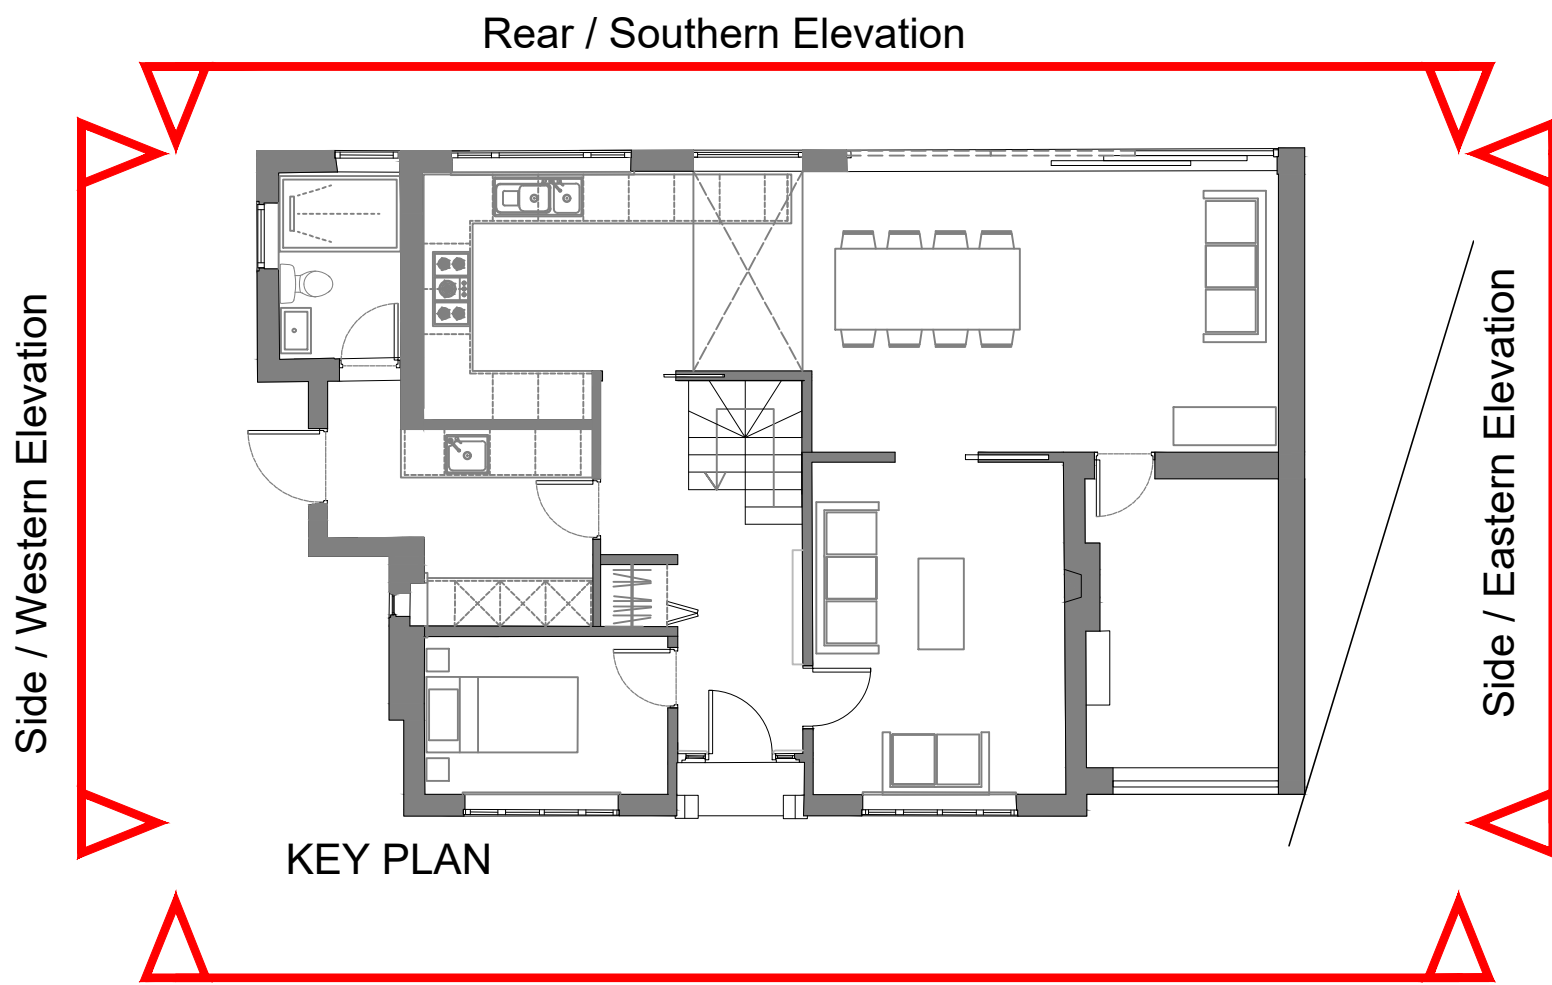

Side / Eastern Elevation




Front / Northern Elevation

MATERIALS KEY

- ① Brickwork
- ② Roof tiles
- ③ Timber Door
- ④ uPVC double glazed windows
- ⑤ Aluminum doors and windows
- ⑥ Roof windows (velux or similar)
- ⑦ Rainwater SVP goods black aluminum
- ⑧ Garage Doors Timber
- ⑨ Obscured glazing. Opening window min 1.7m off finished floor



Rear / Southern Elevation

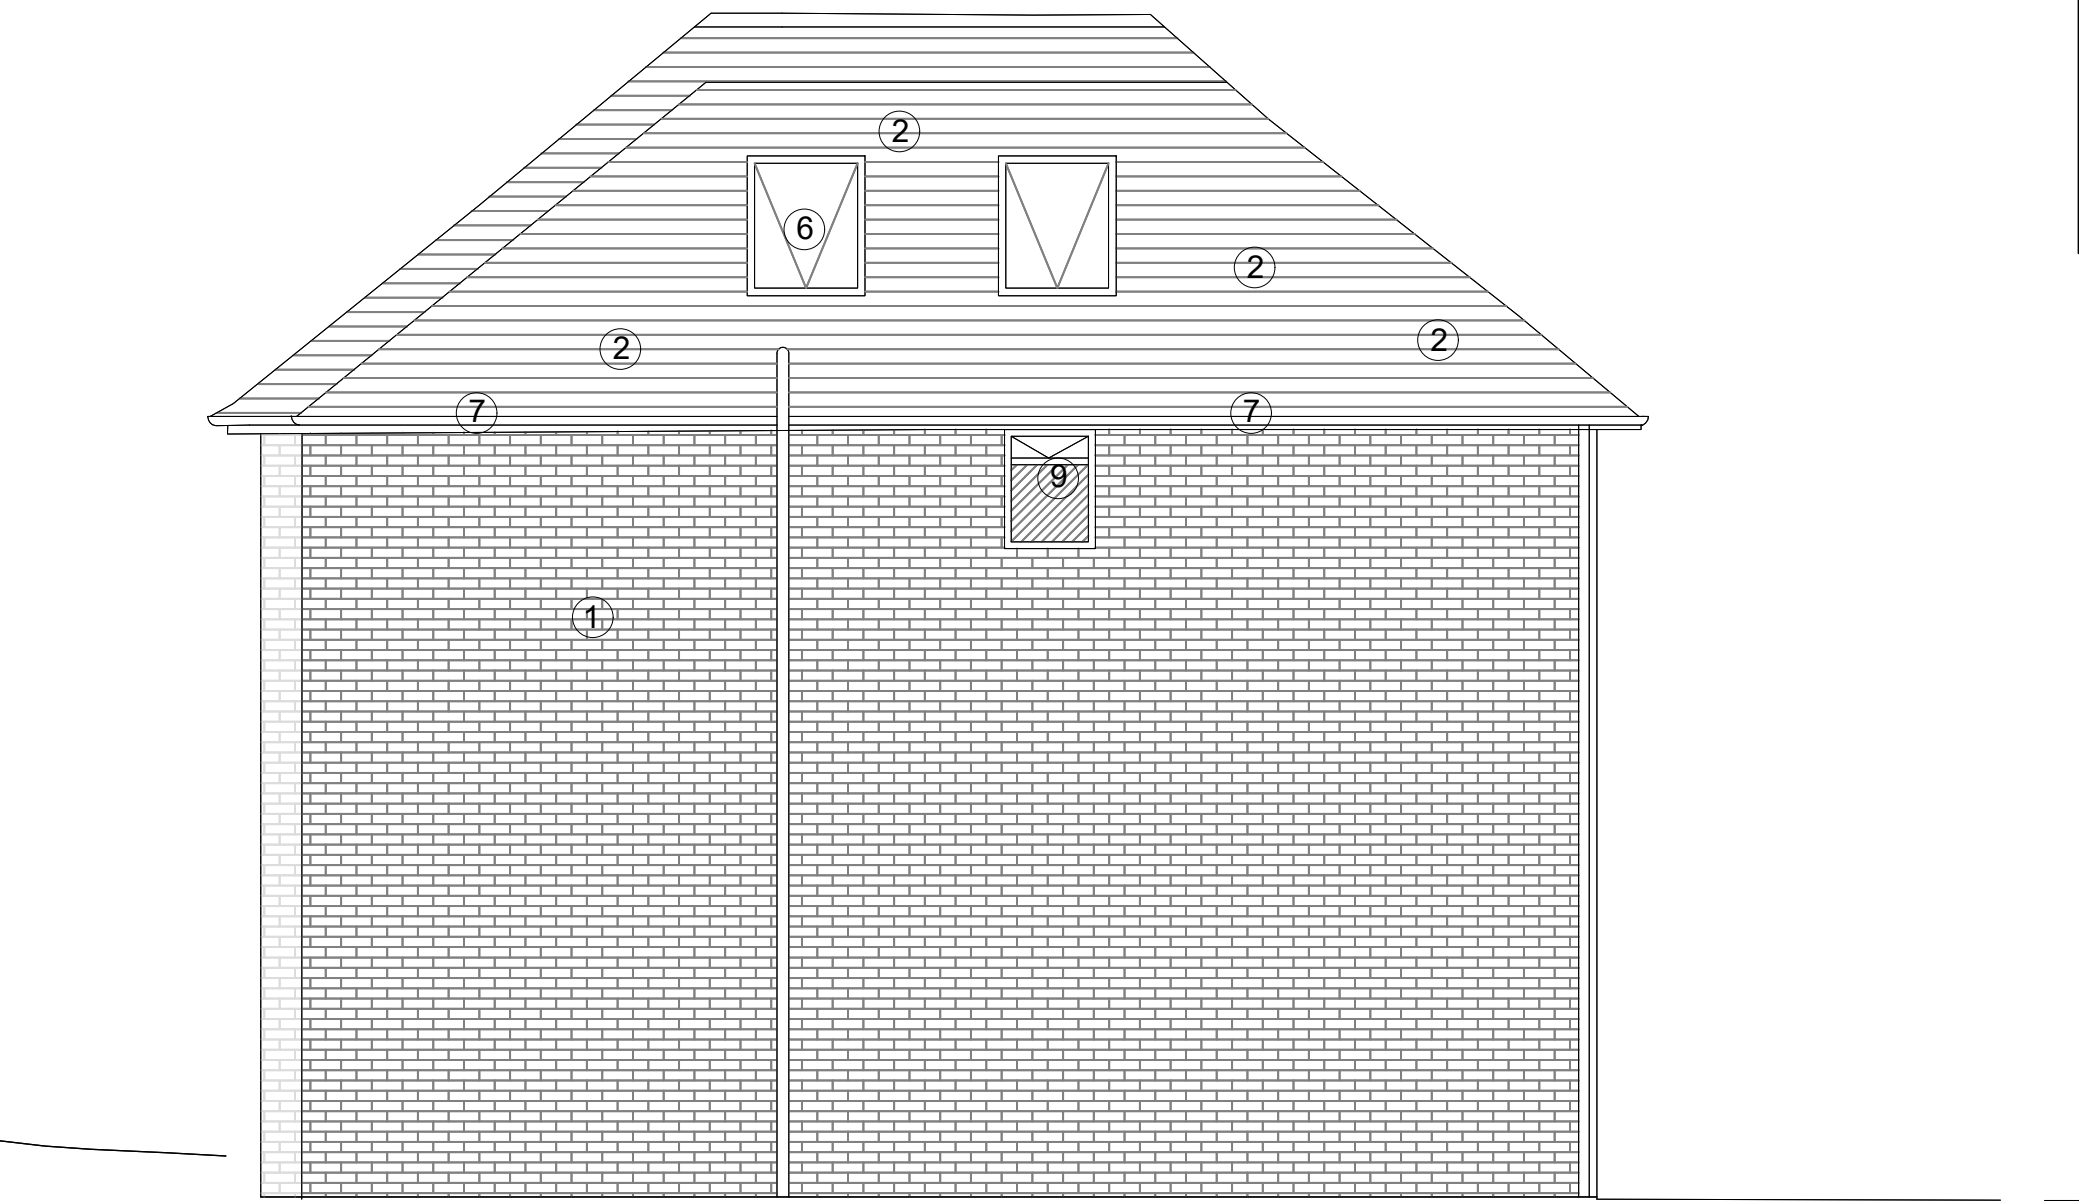

Side / Western Elevation



Note
Survey not undertaken by LUPA.
Drawing based on information from others. Dimensions to be checked prior to works starting. Any discrepancies to be reported to the Architect. Drawing for Planning issue only.
Drawing shows Design Intent - Not for construction

Scale bar
0m 1m 2m 3m 4m 5m

NOTES
Do not scale drawings dimensions govern. All dimensions to be checked on site. Drawing to be read in conjunction with all consultants information. Any discrepancies to be reported to Architect. LUPA does not take responsibility for legal boundary lines and advises a specialist should produce a separate drawing. DWG files are issued for information only use PDF for records
Copyright of this drawing is held by LUPArchitecture Ltd. Not to be used for any purpose without consent
LUPARCHITECTURE Ltd. © copyright

04	Planning Updates following meeting	lup	lup	12.10.23
03	Planning Updates following meeting	lup	lup	11.10.23
02	Planning Updates following meeting	lup	lup	09.10.23
01	Planning Issue	lup	lup	29.08.23
01	Planning - Client Issue	lup	lup	28.08.23
00	Planning - Client Issue	lup	lup	21.08.23
Rev	Description	Dr	Ch	Date

Rev	Description	Dr	Ch	Date
-----	-------------	----	----	------

Client
MR & MRS
FRANK-GEMMIL

Project
6 KELMSCOTT CLOSE
REMODEL AND EXTENSION

Title
PLANNING PROPOSED
ELEVATIONS

LUPARCHITECTURE Ltd.
103 Mayfield Drive, Caversham, RG4 5JR
+44 (0) 7717 470630
lupa@luparchitecture.com

Date AUGUST 2023	Drawn LUP	Checked LUP	Scale 1:50@A1
Job No. 2261	Drawing No. 011	Revision 04	