




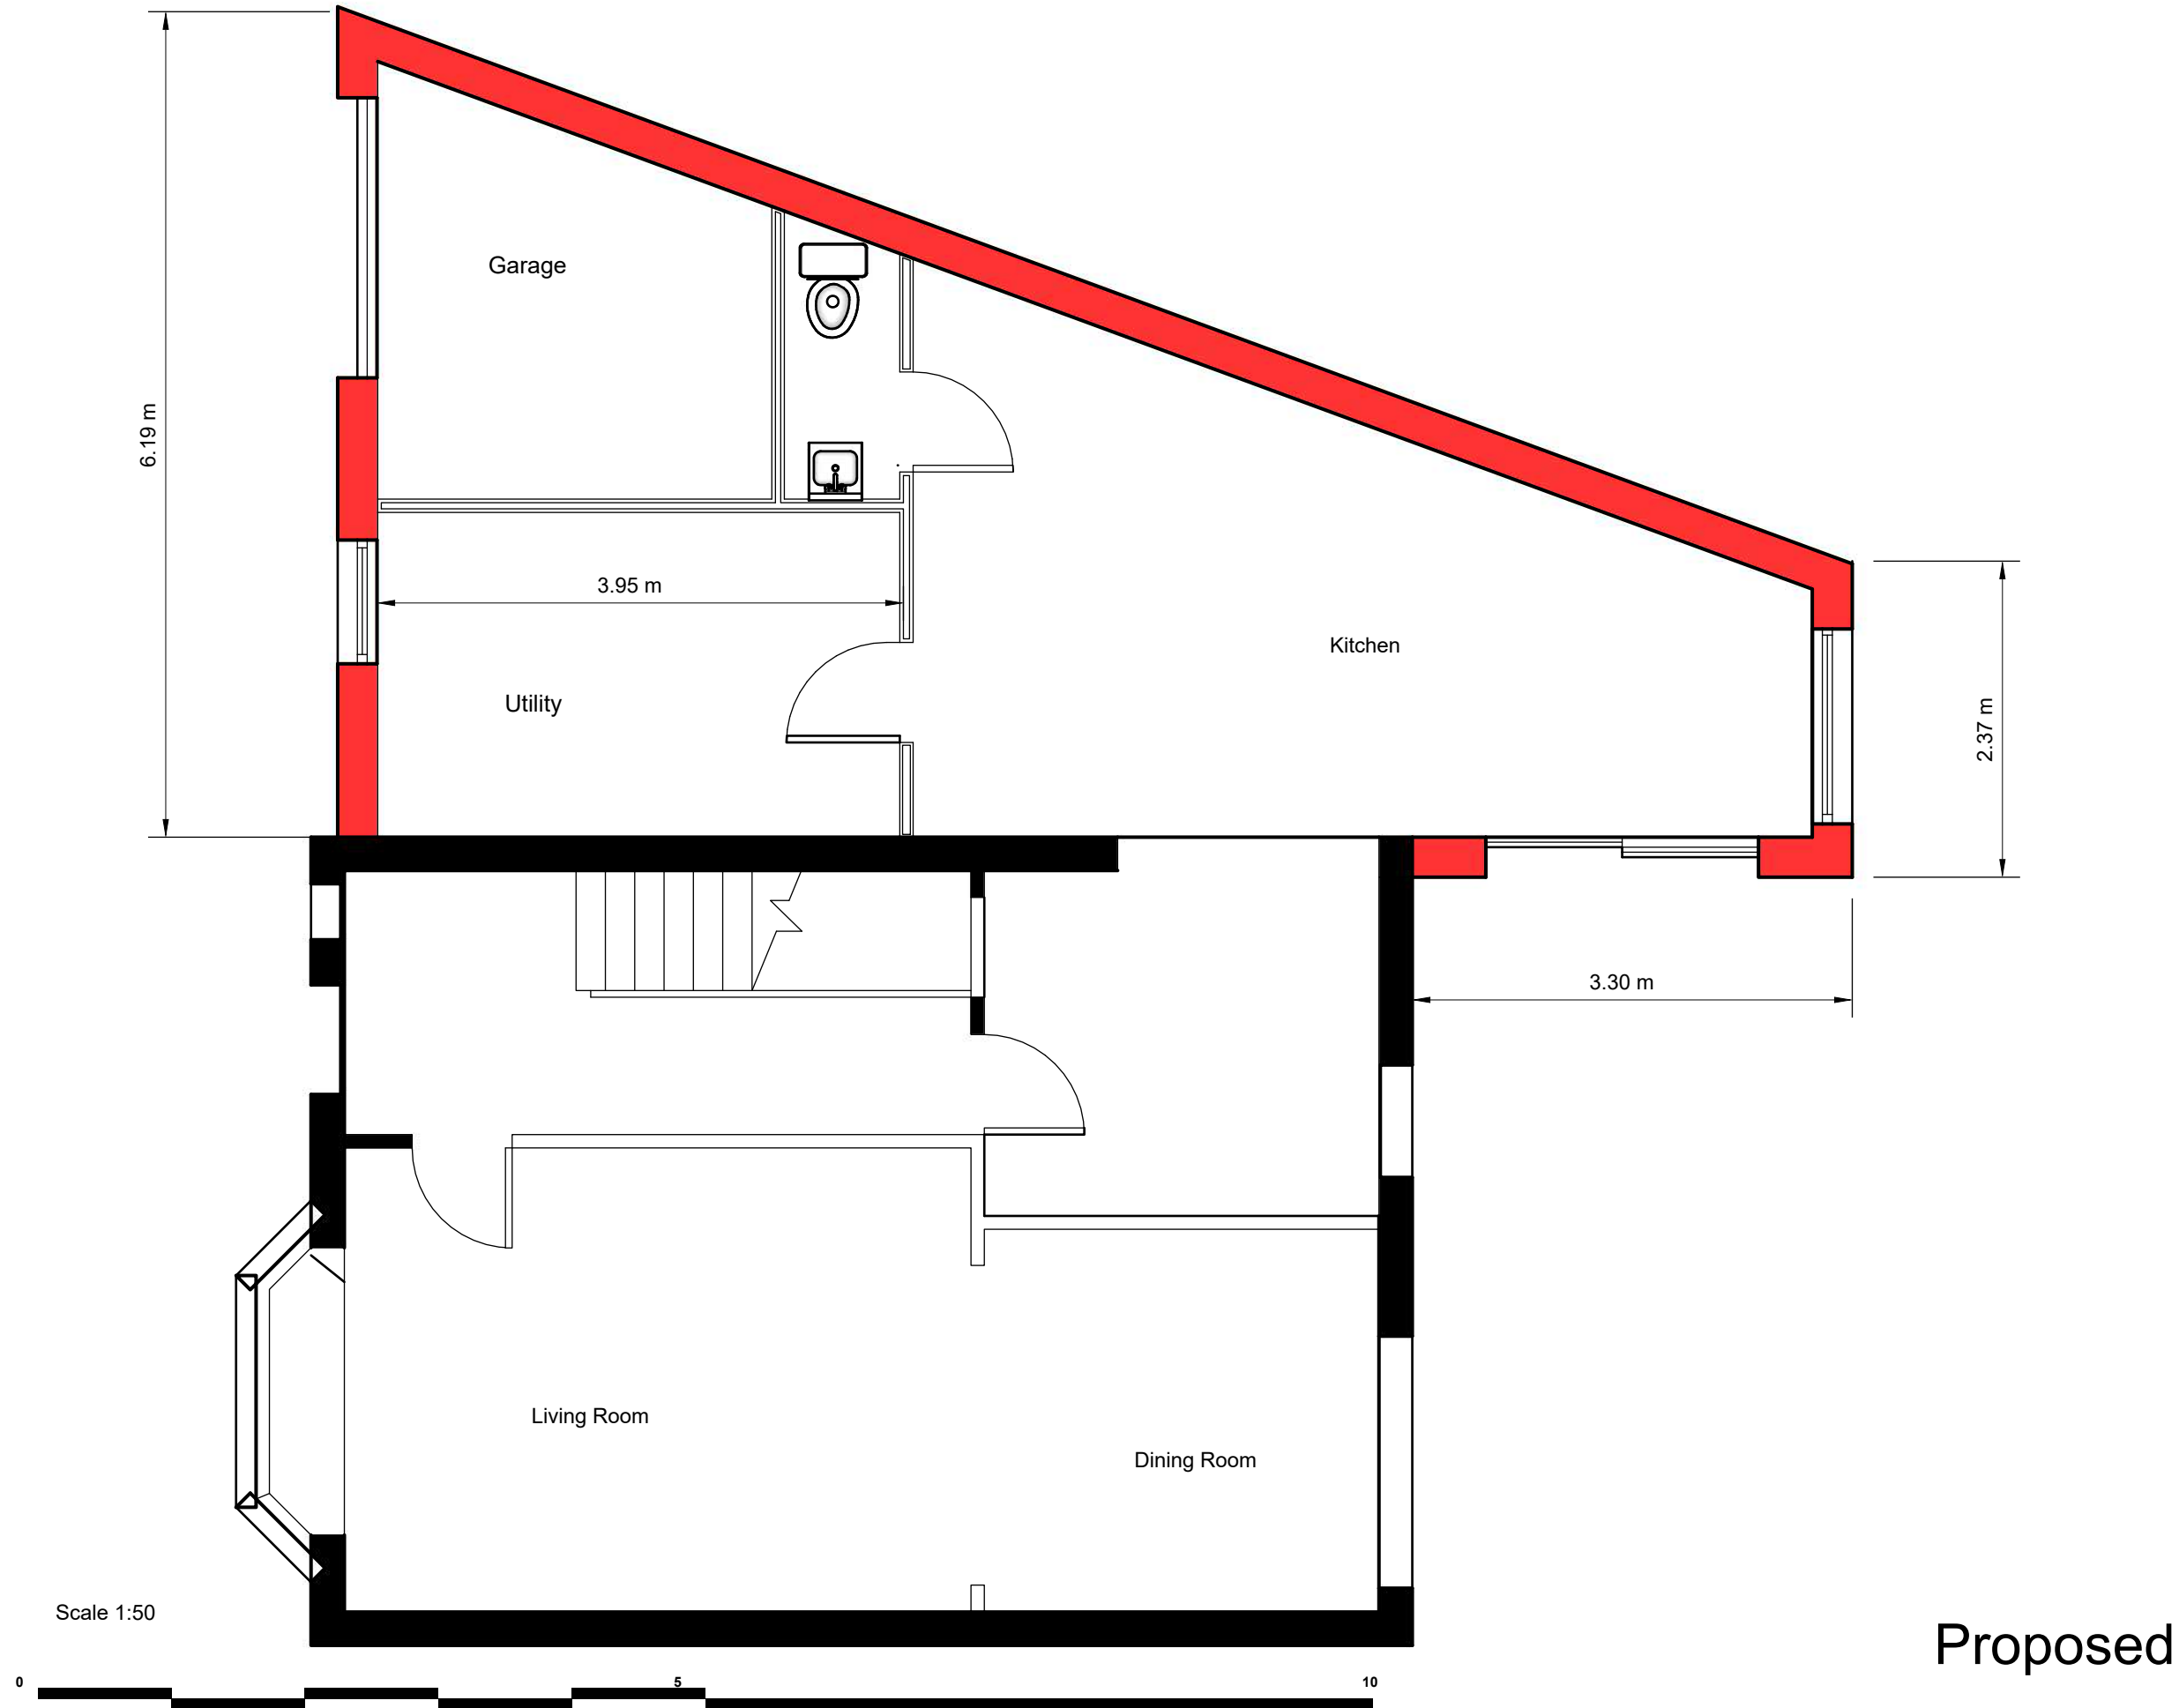

Proposed

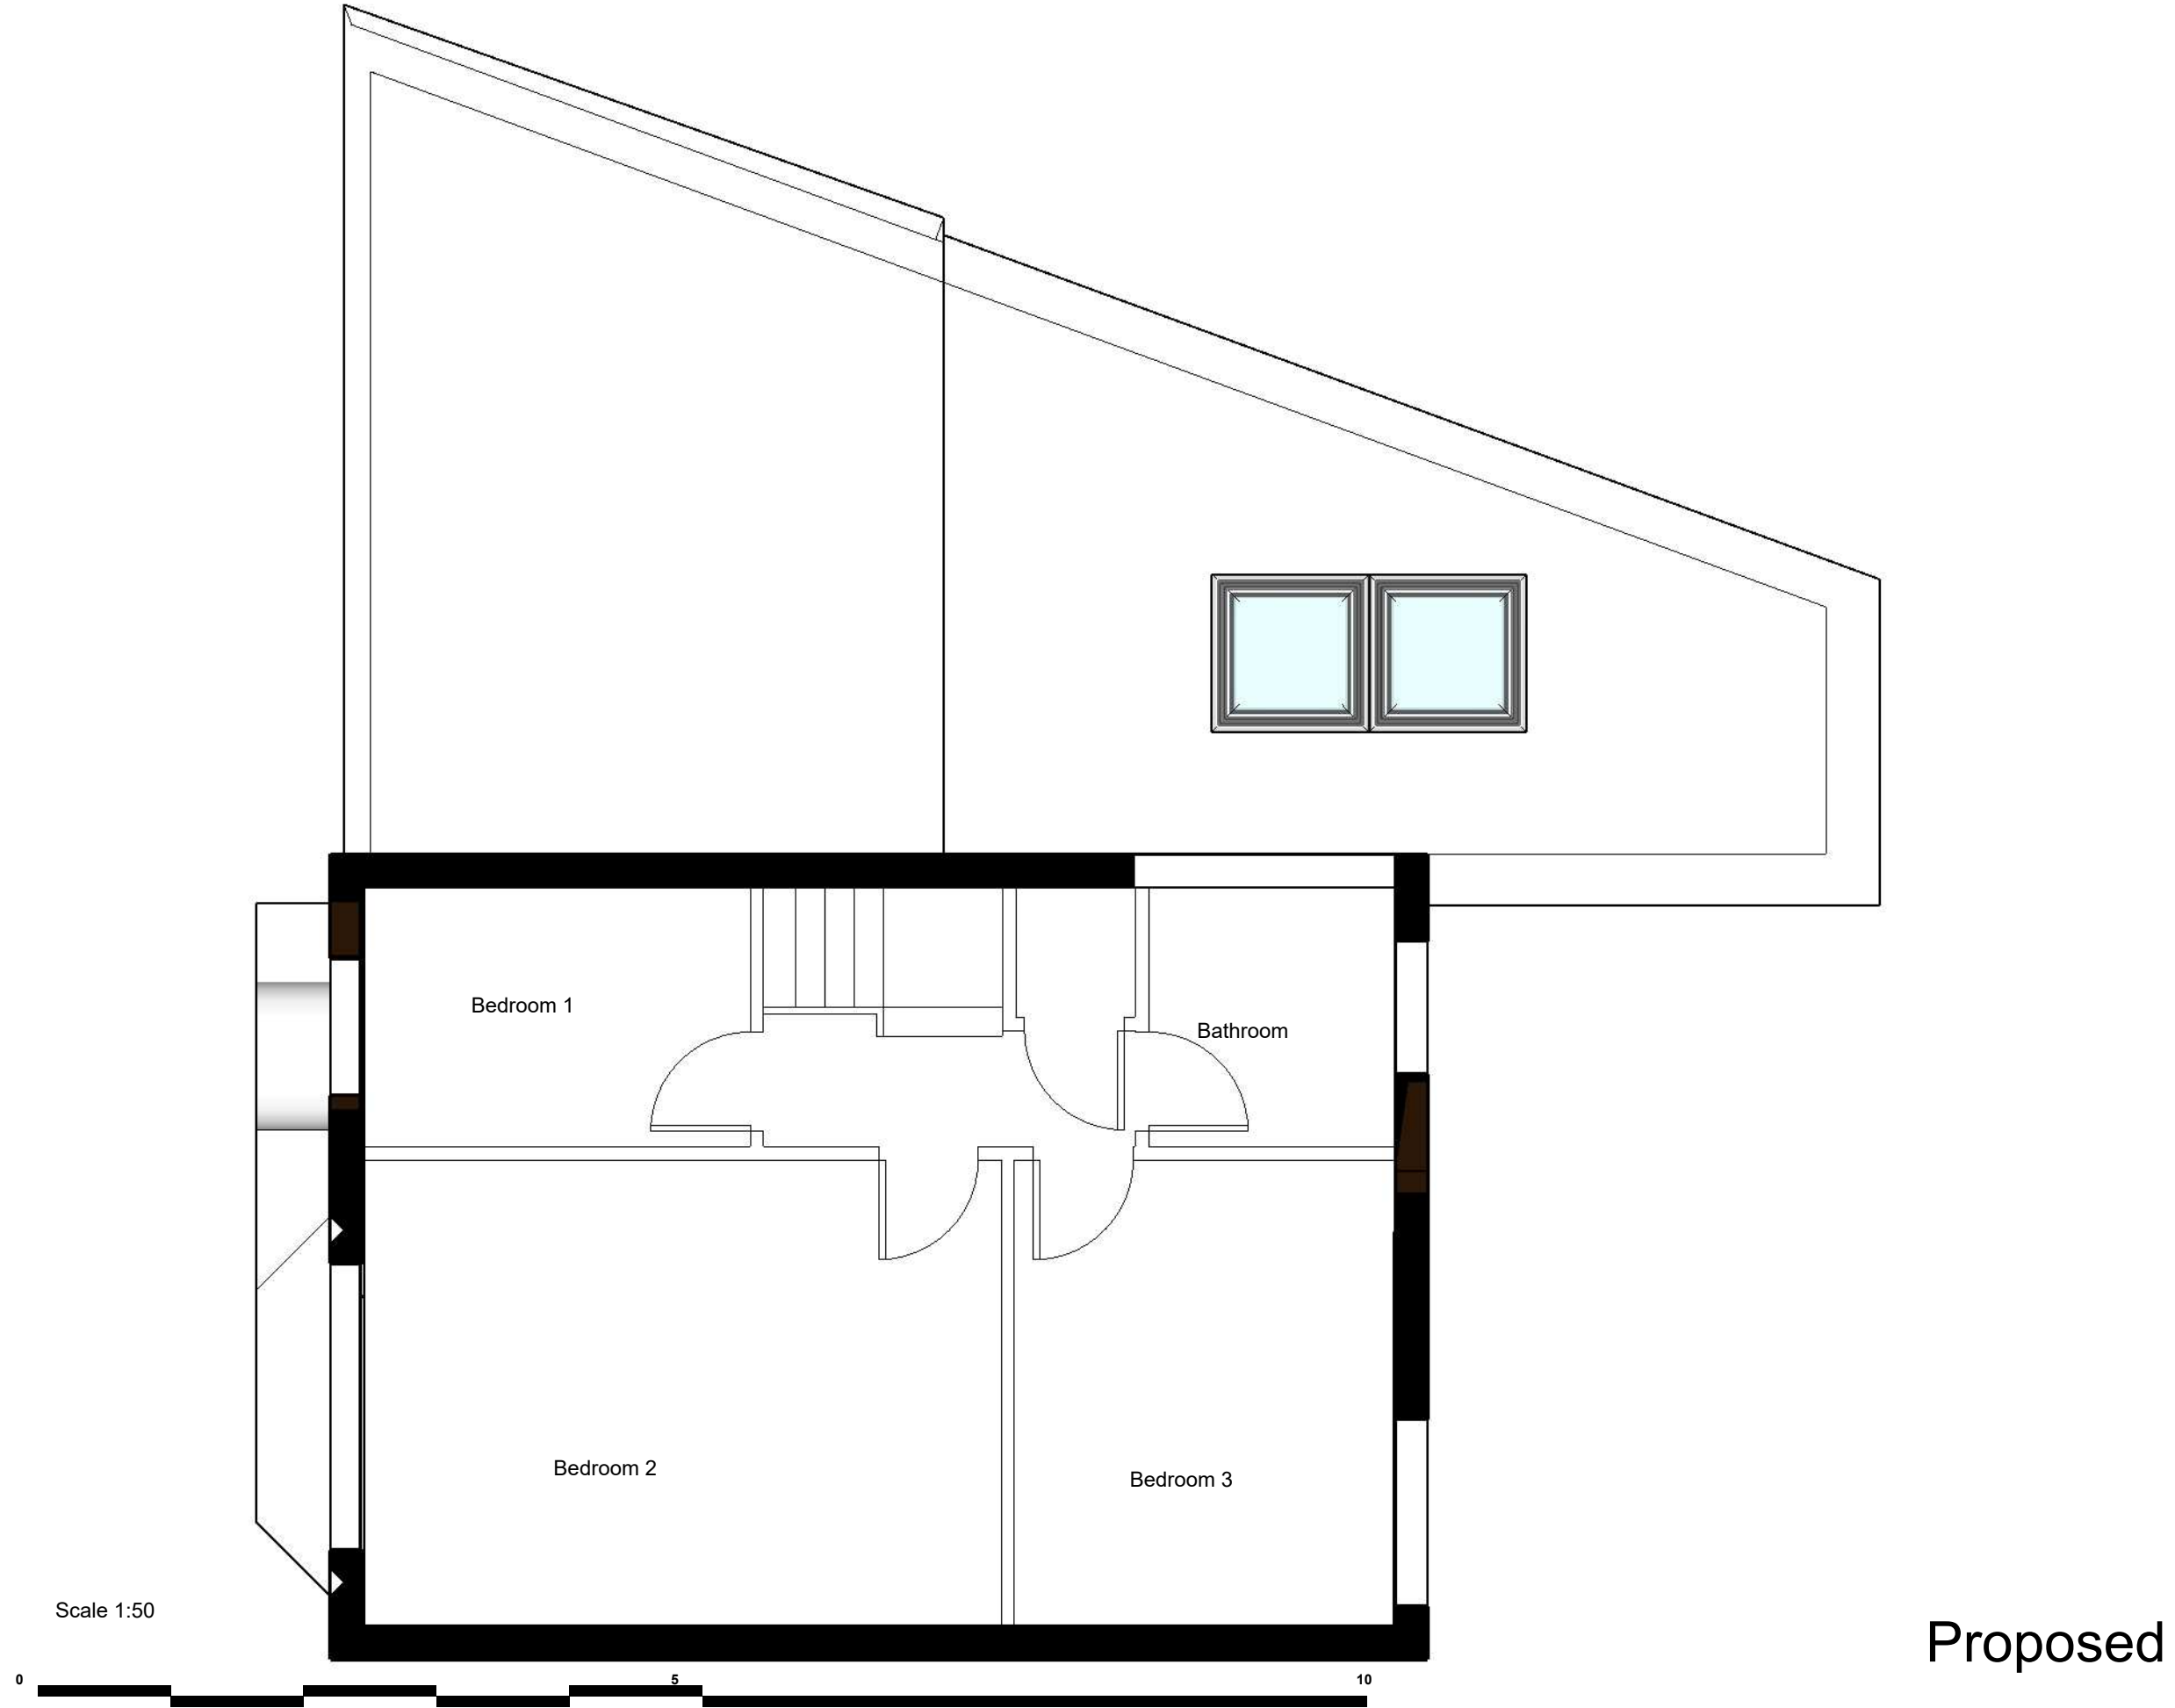

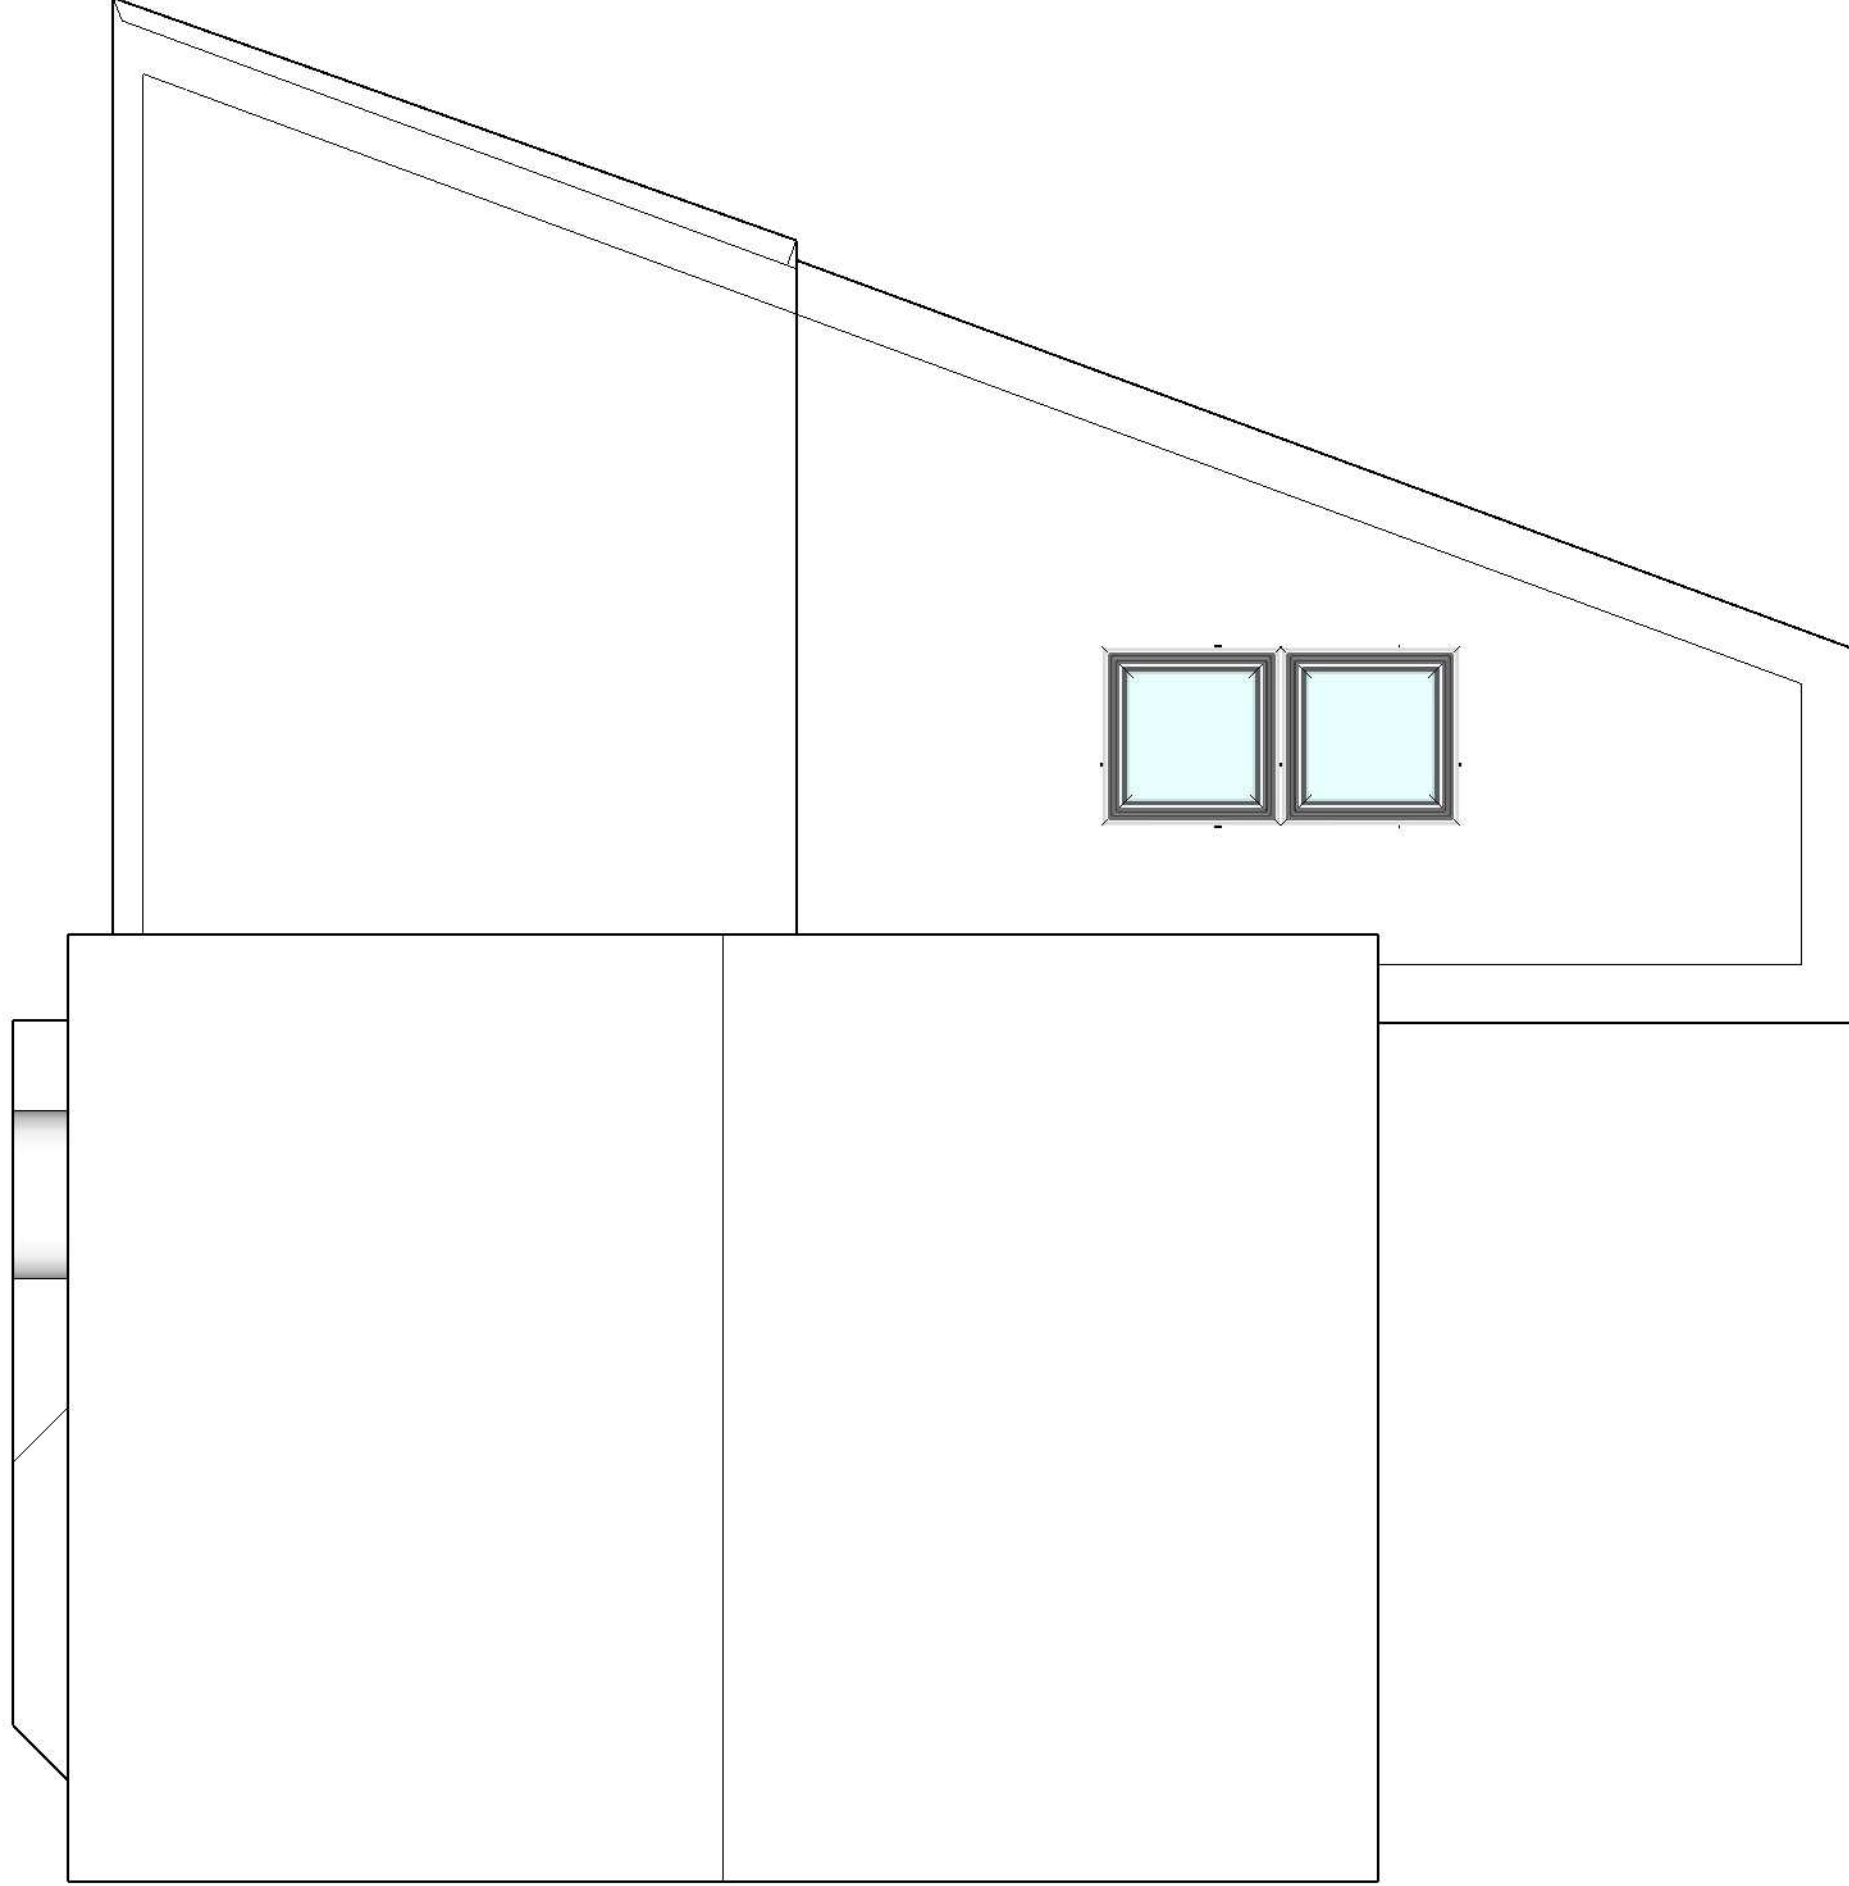



Proposed



Scale 1:50



Proposed

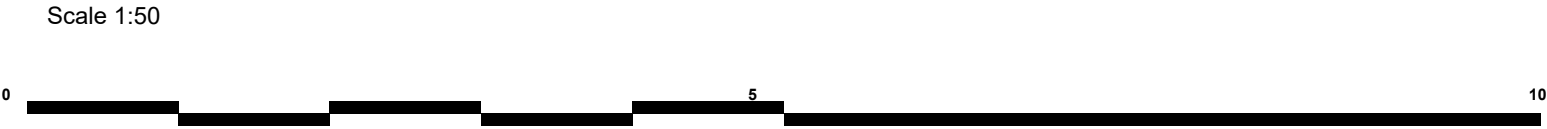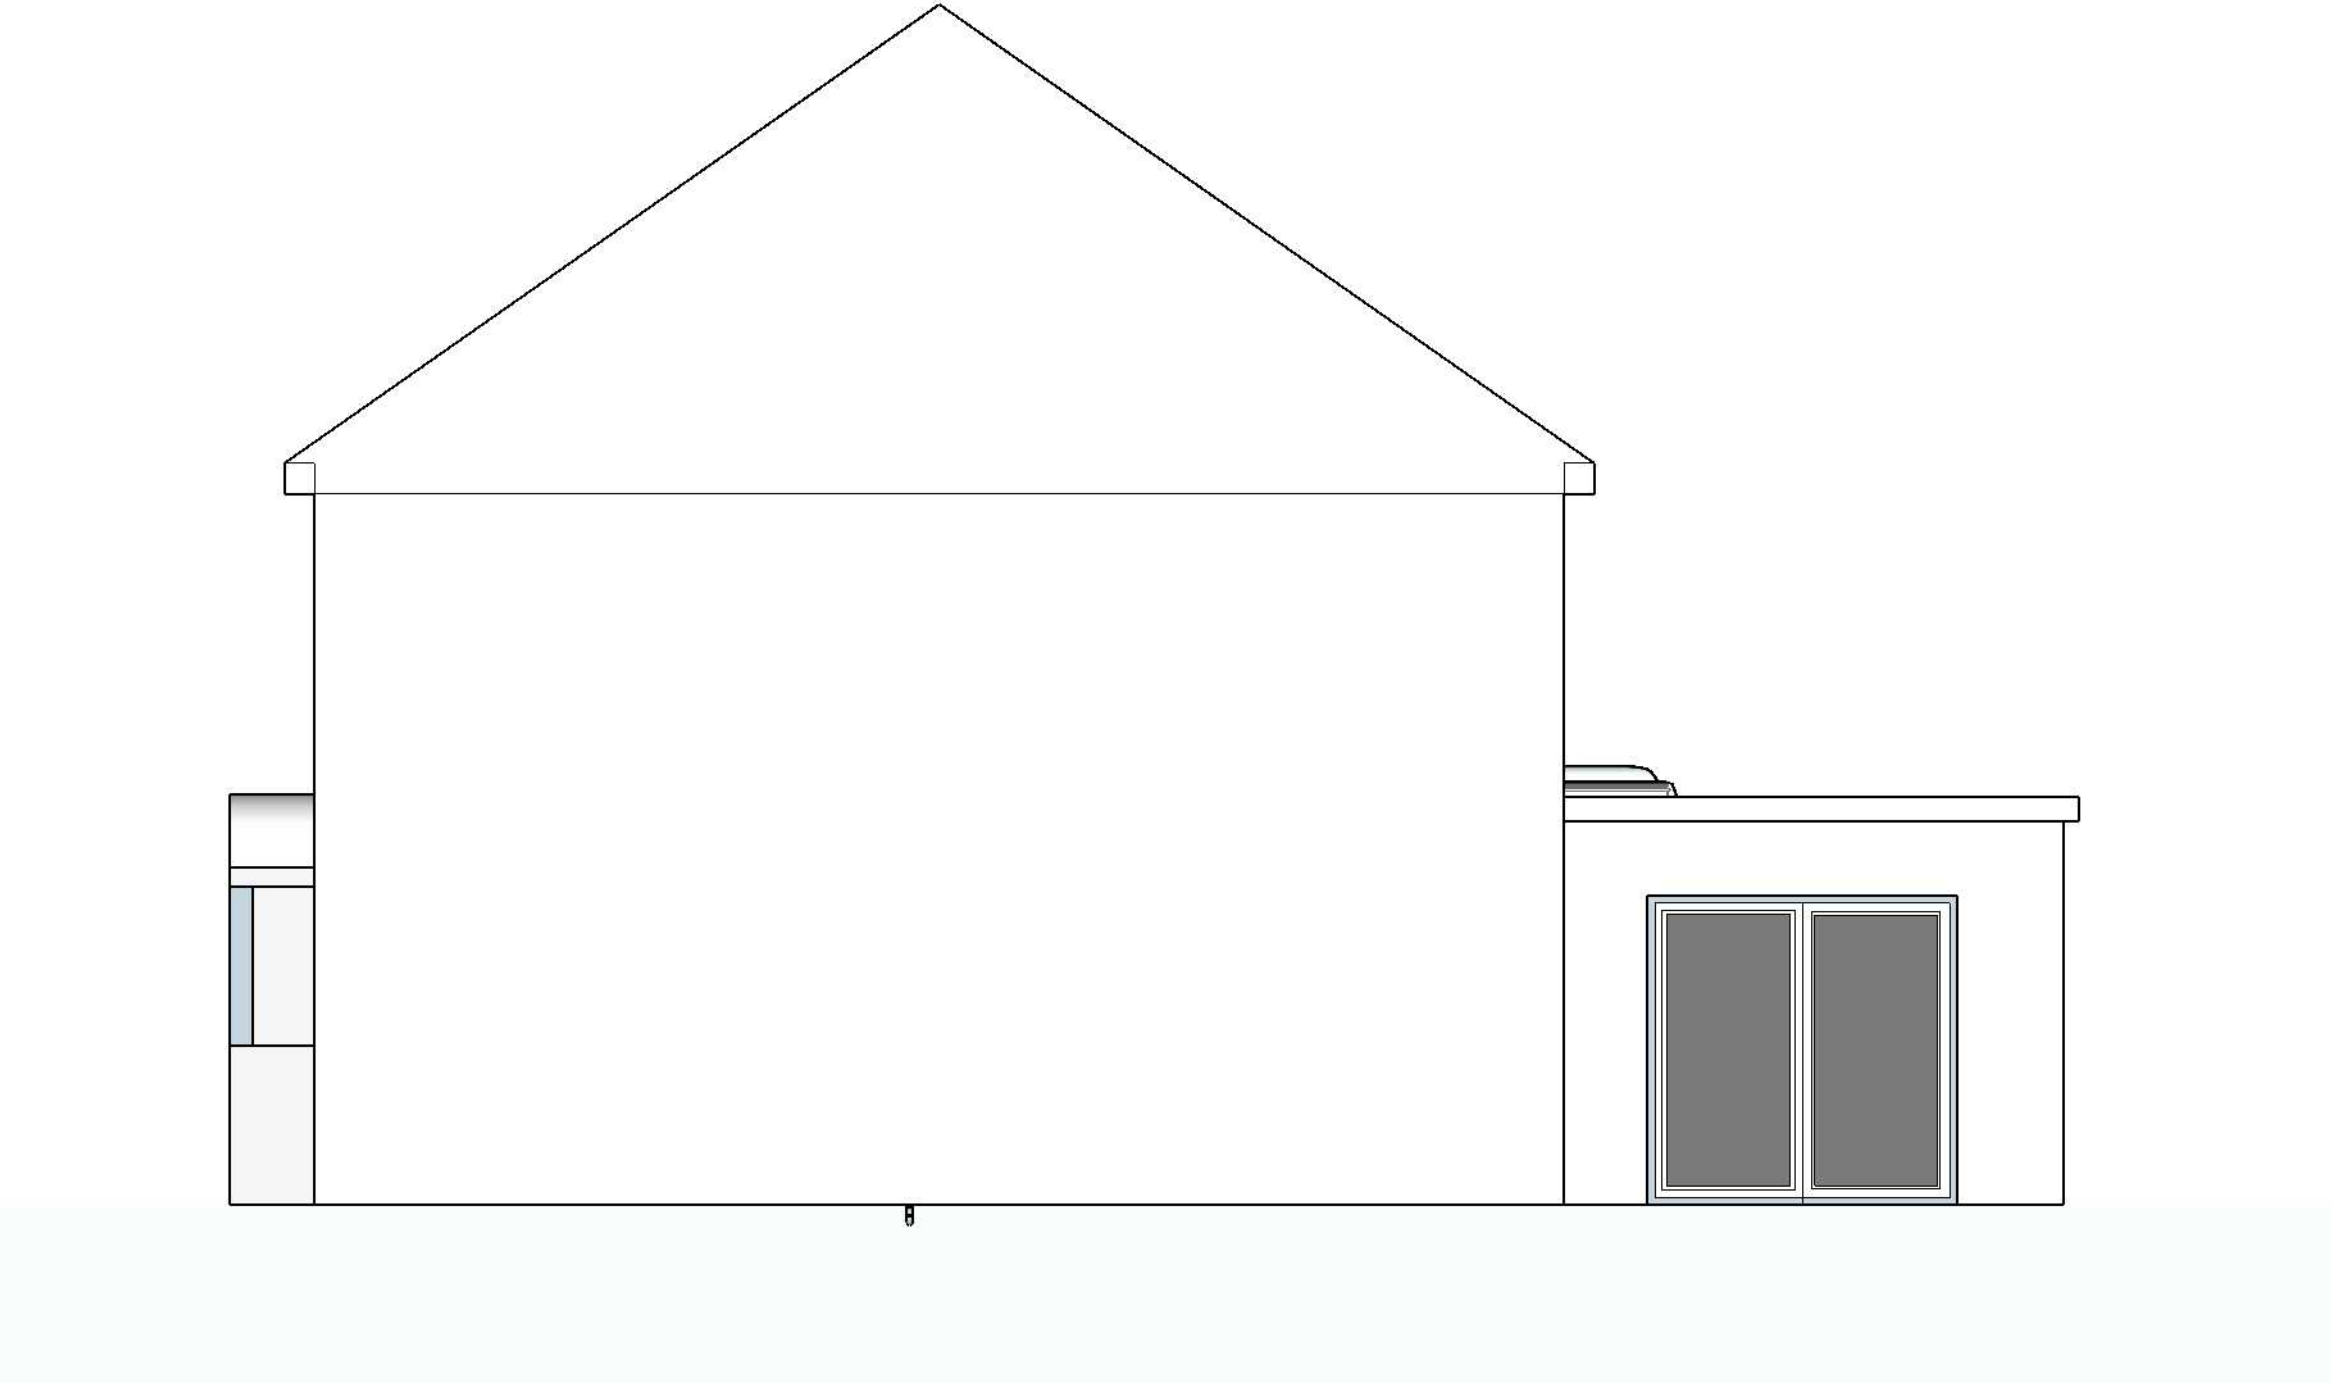

Proposed




ICAL Consultants
Trilliums
Ashmore Green
Thatcham
Berkshire
RG18 9ER
www.icalconsultants.co.uk
07769 650780


CLIENT
Mr and Mrs Dyer
10 Wood Green Close
Reading
Berkshire
RG30 2AW

PROJECT
House Extension
PROJECT NO.
245.170

ISSUE
MM.DD.YY
DRAWN BY
NH, MB

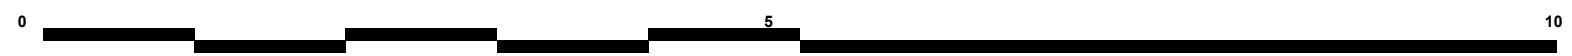


Scale 1:50

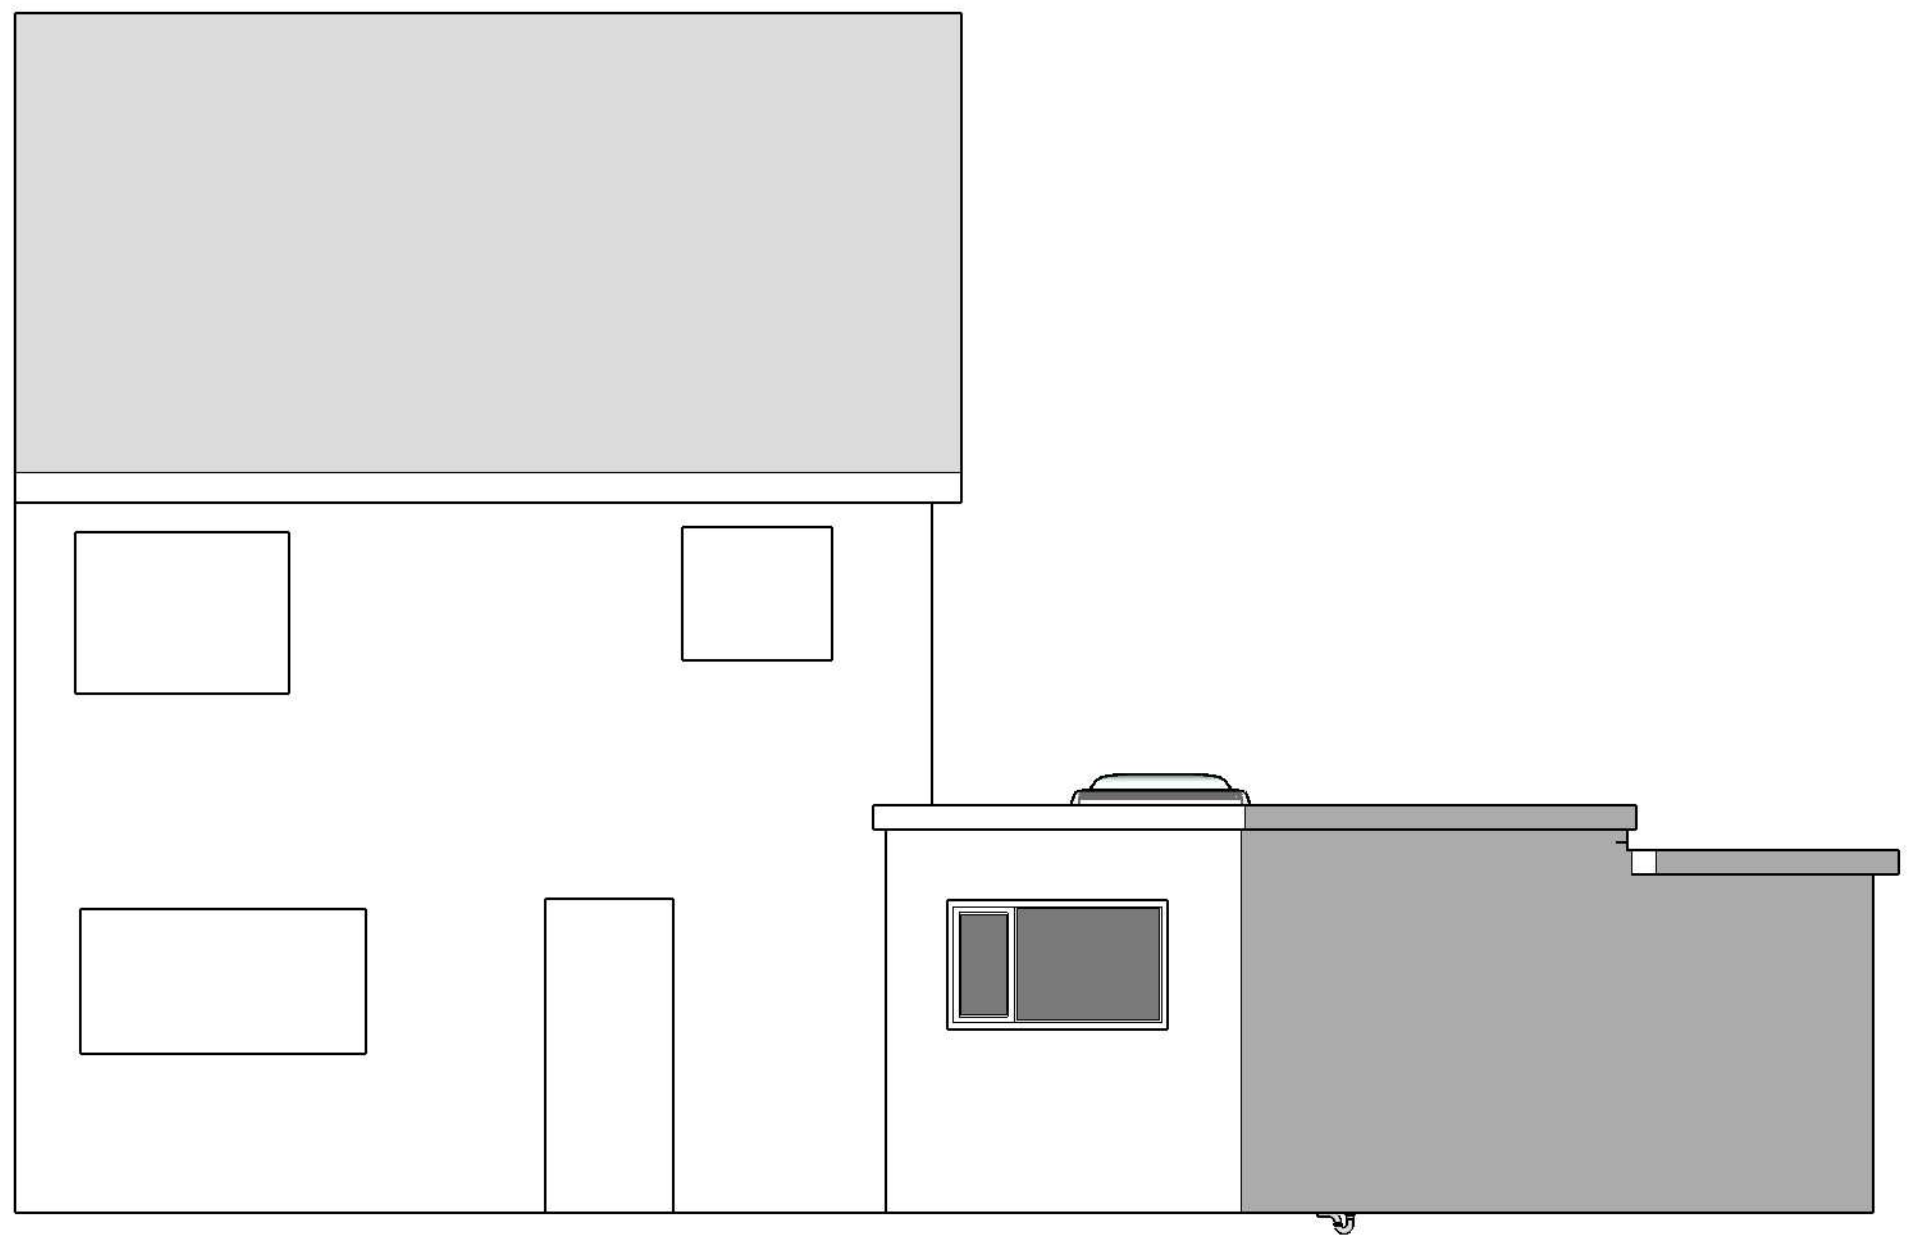


Proposed


All glazing to side elevations to be obscured glazed.

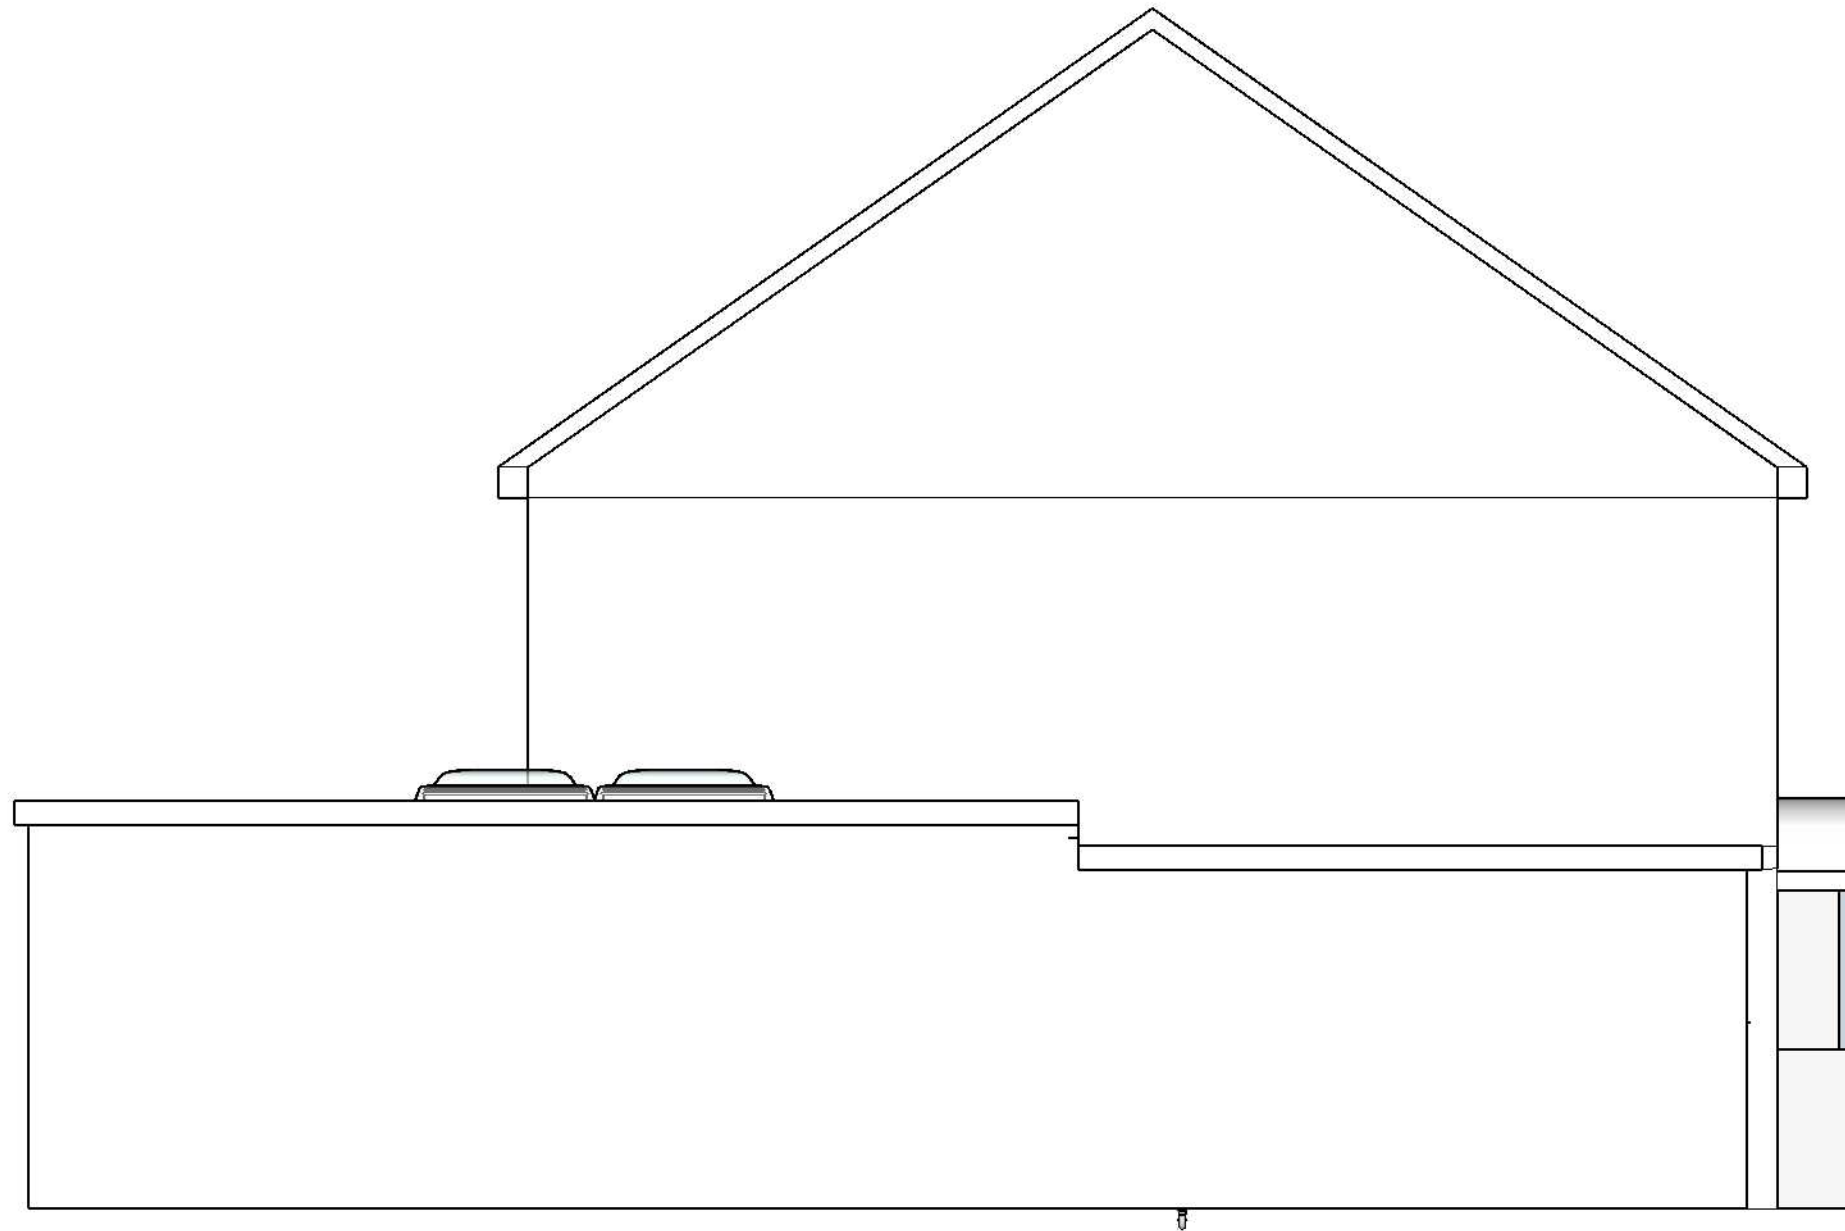


Scale 1:50

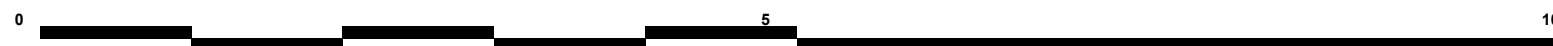

Proposed

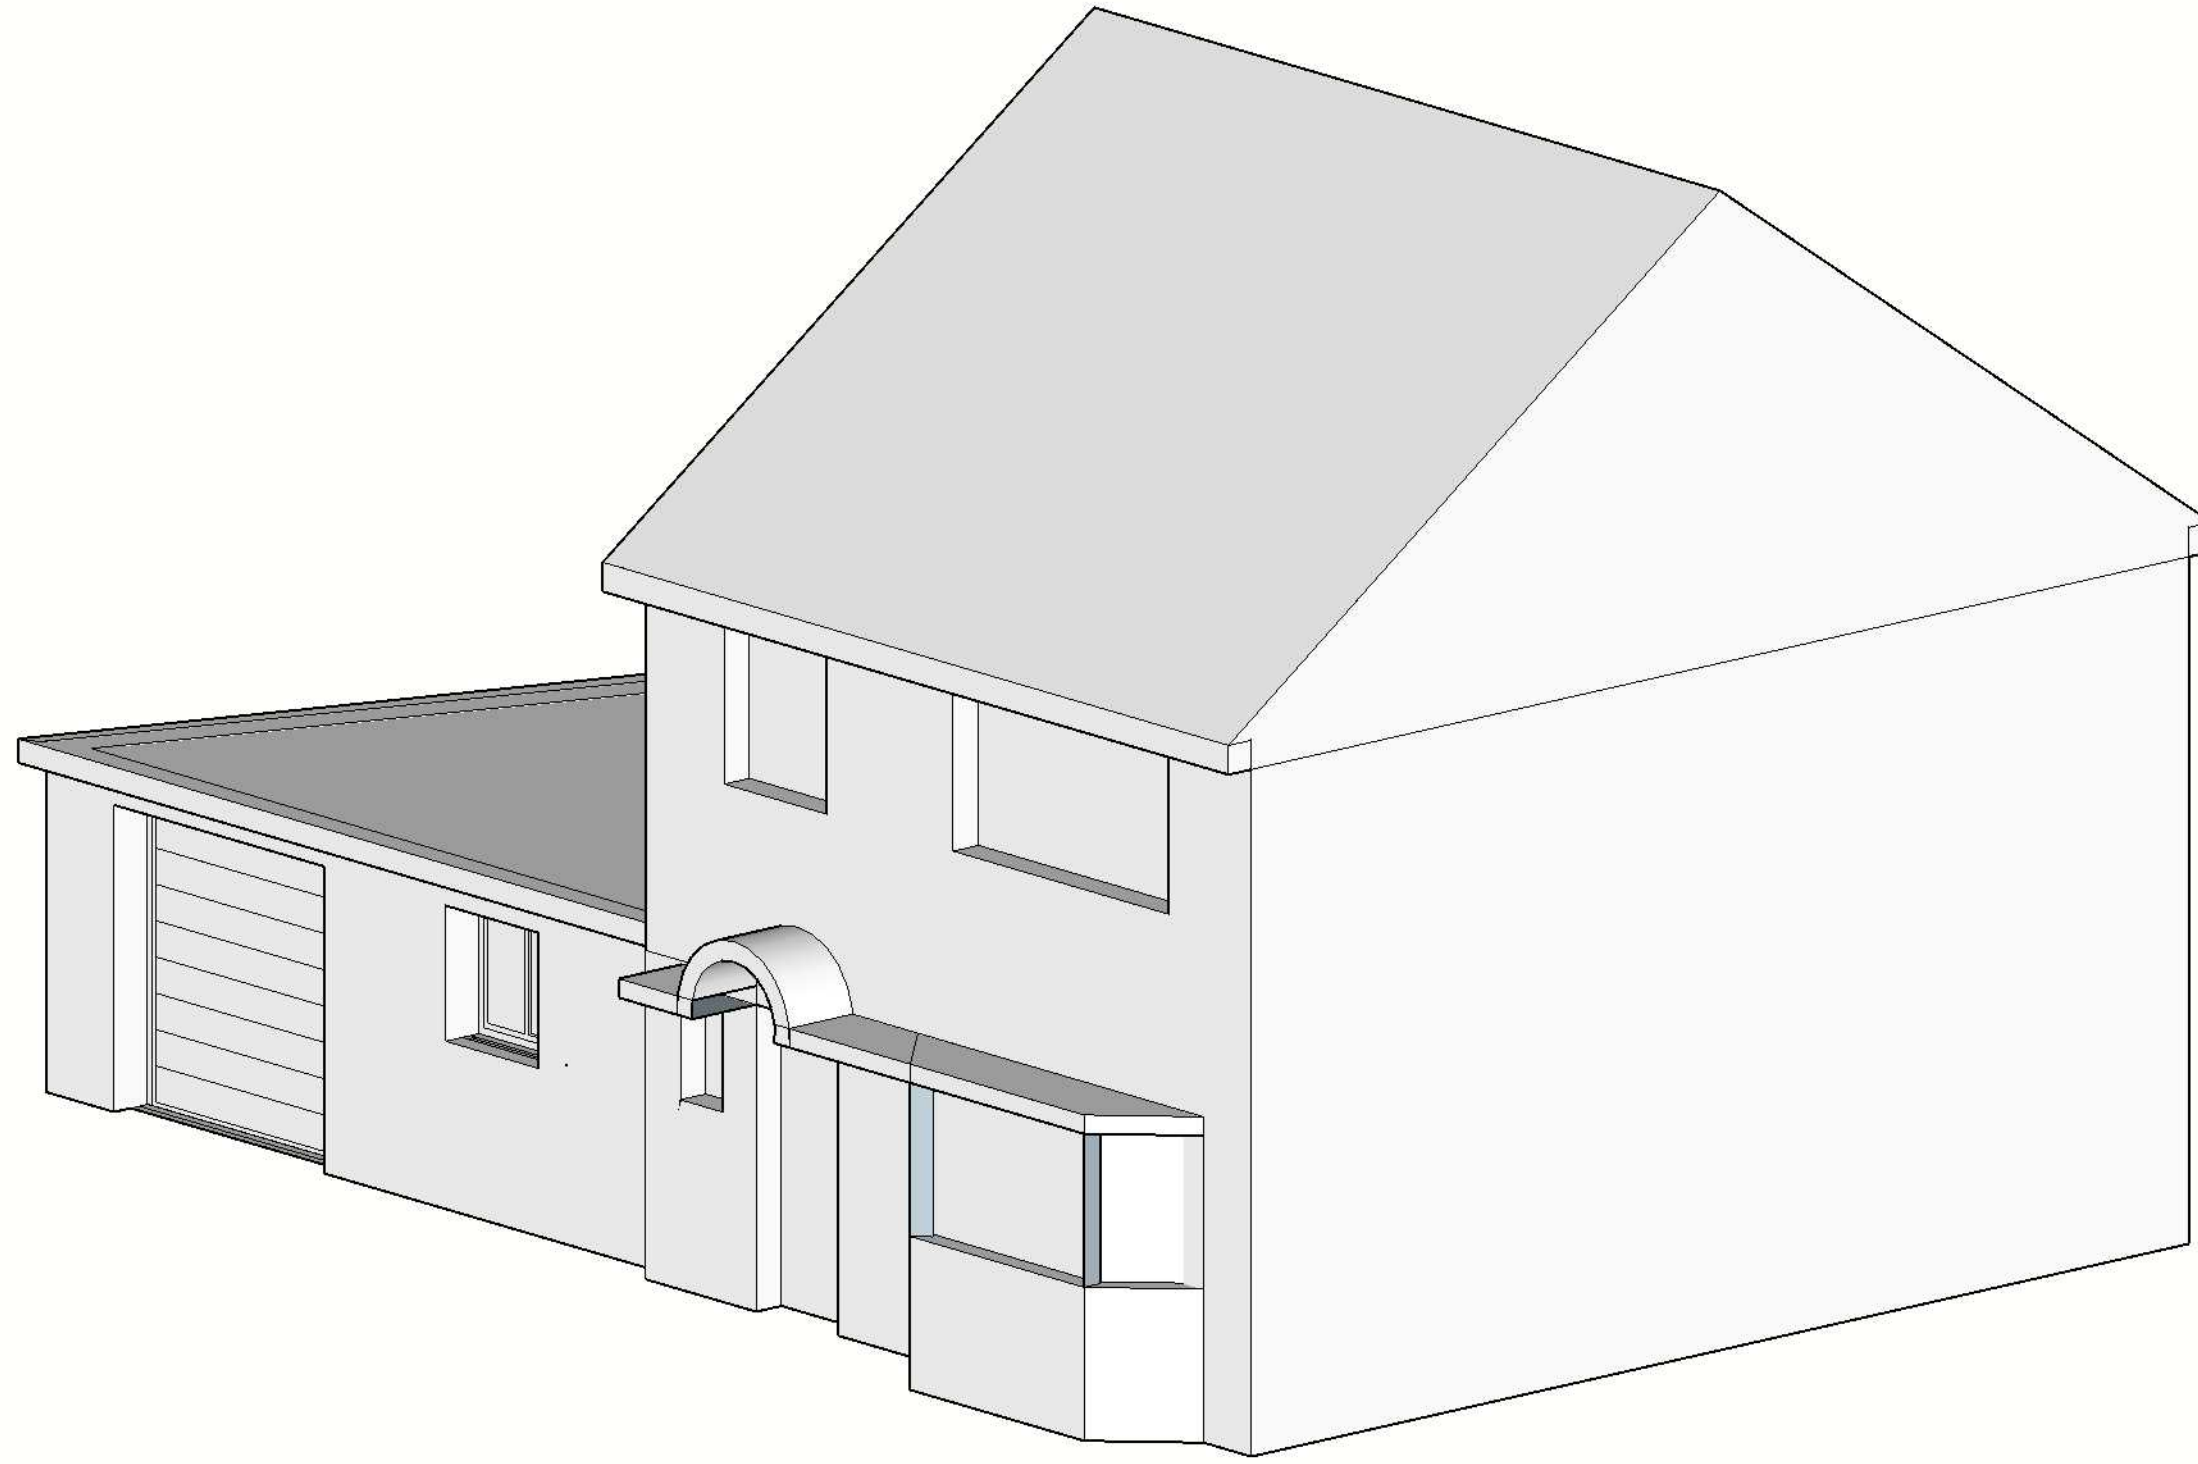

Proposed

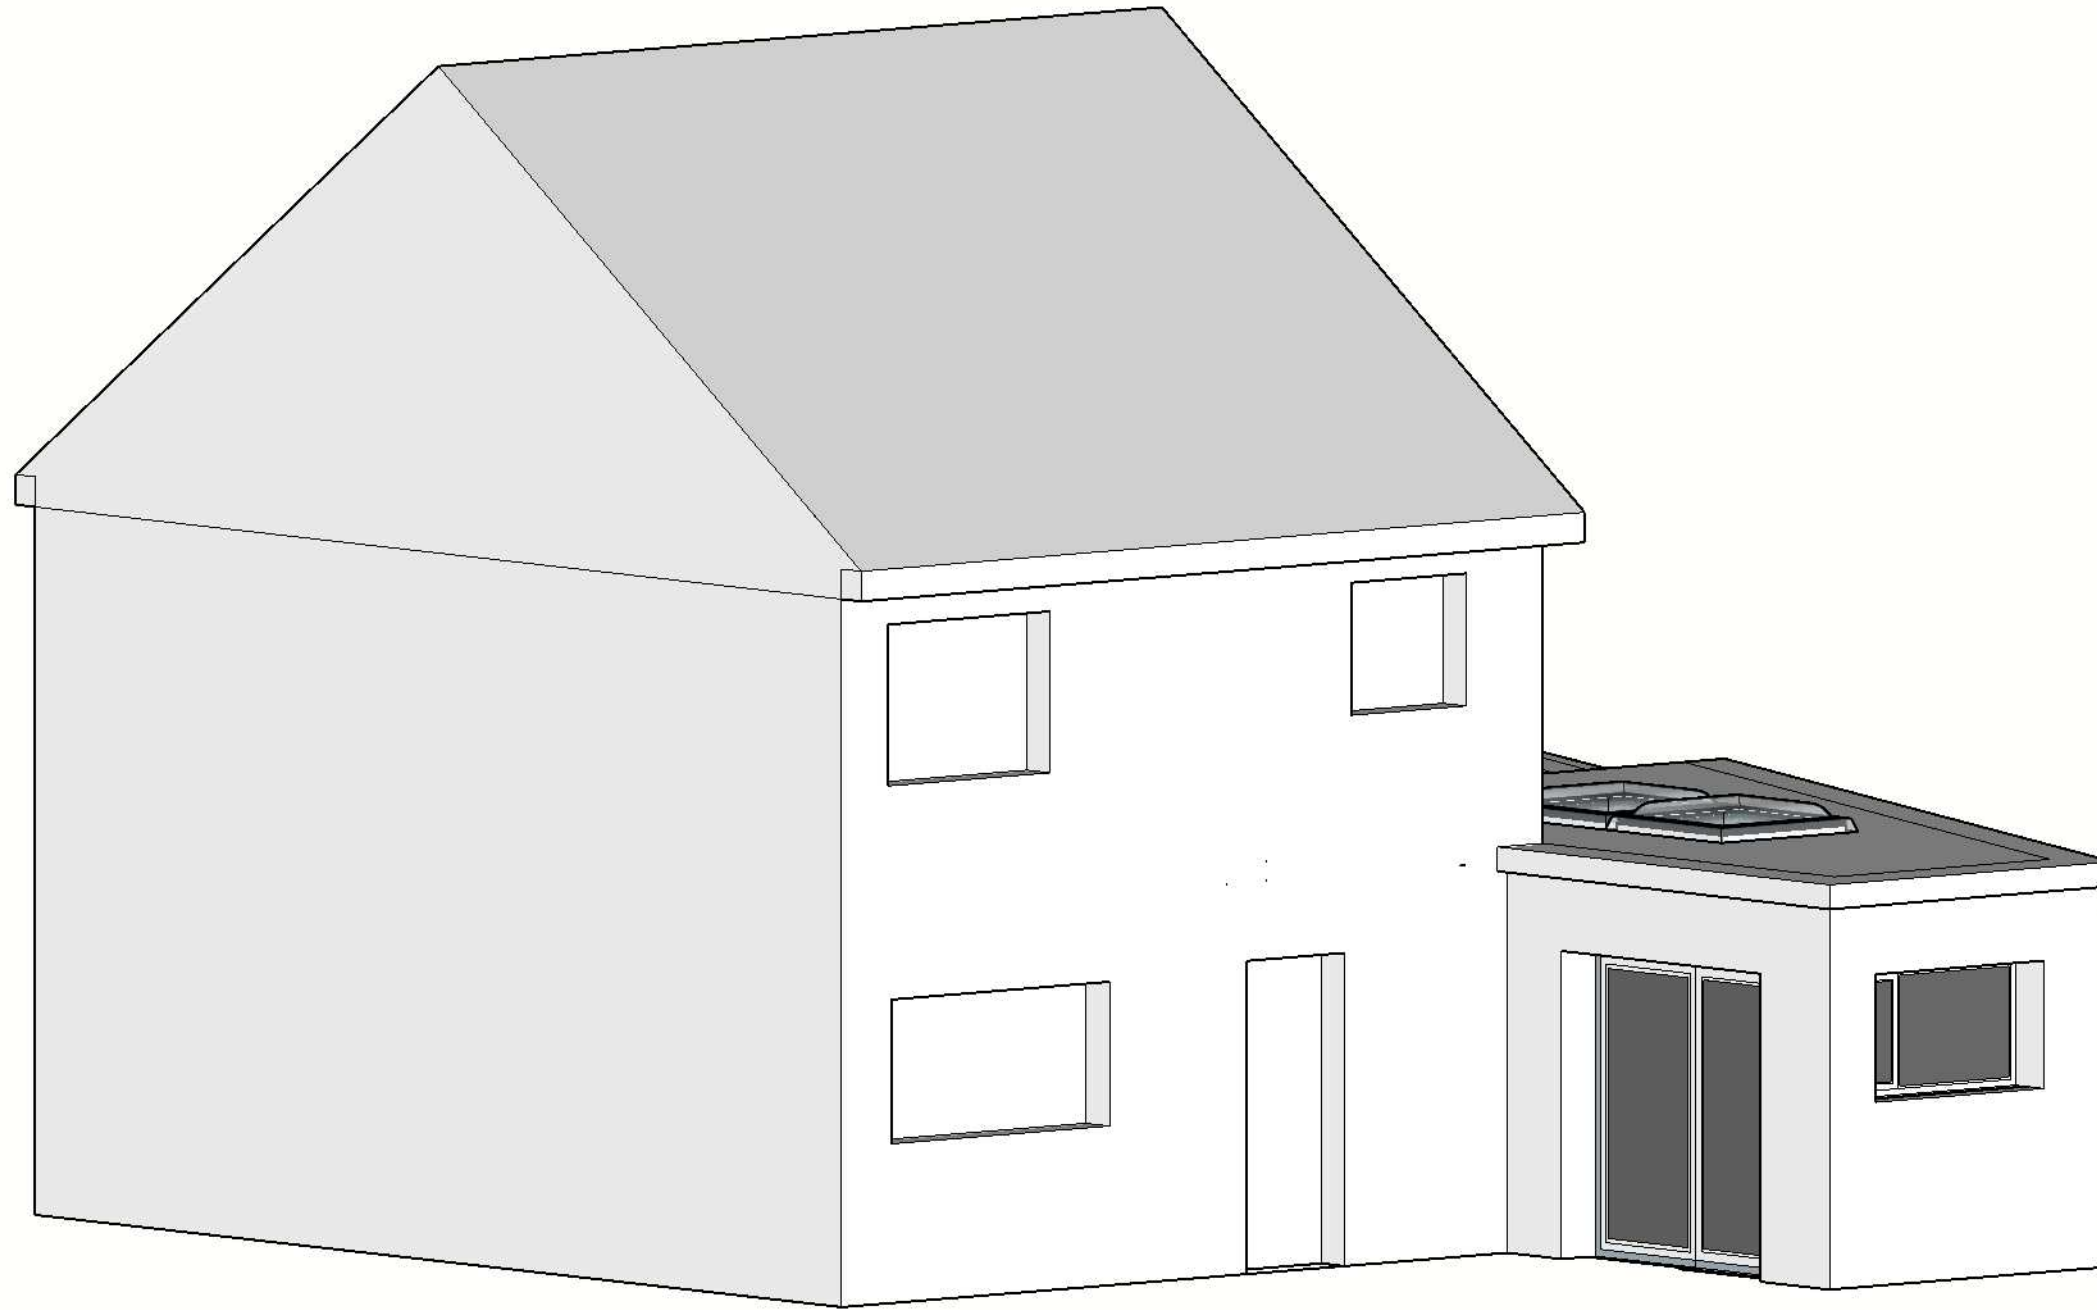

Proposed