



## Proposed Windows - School Building

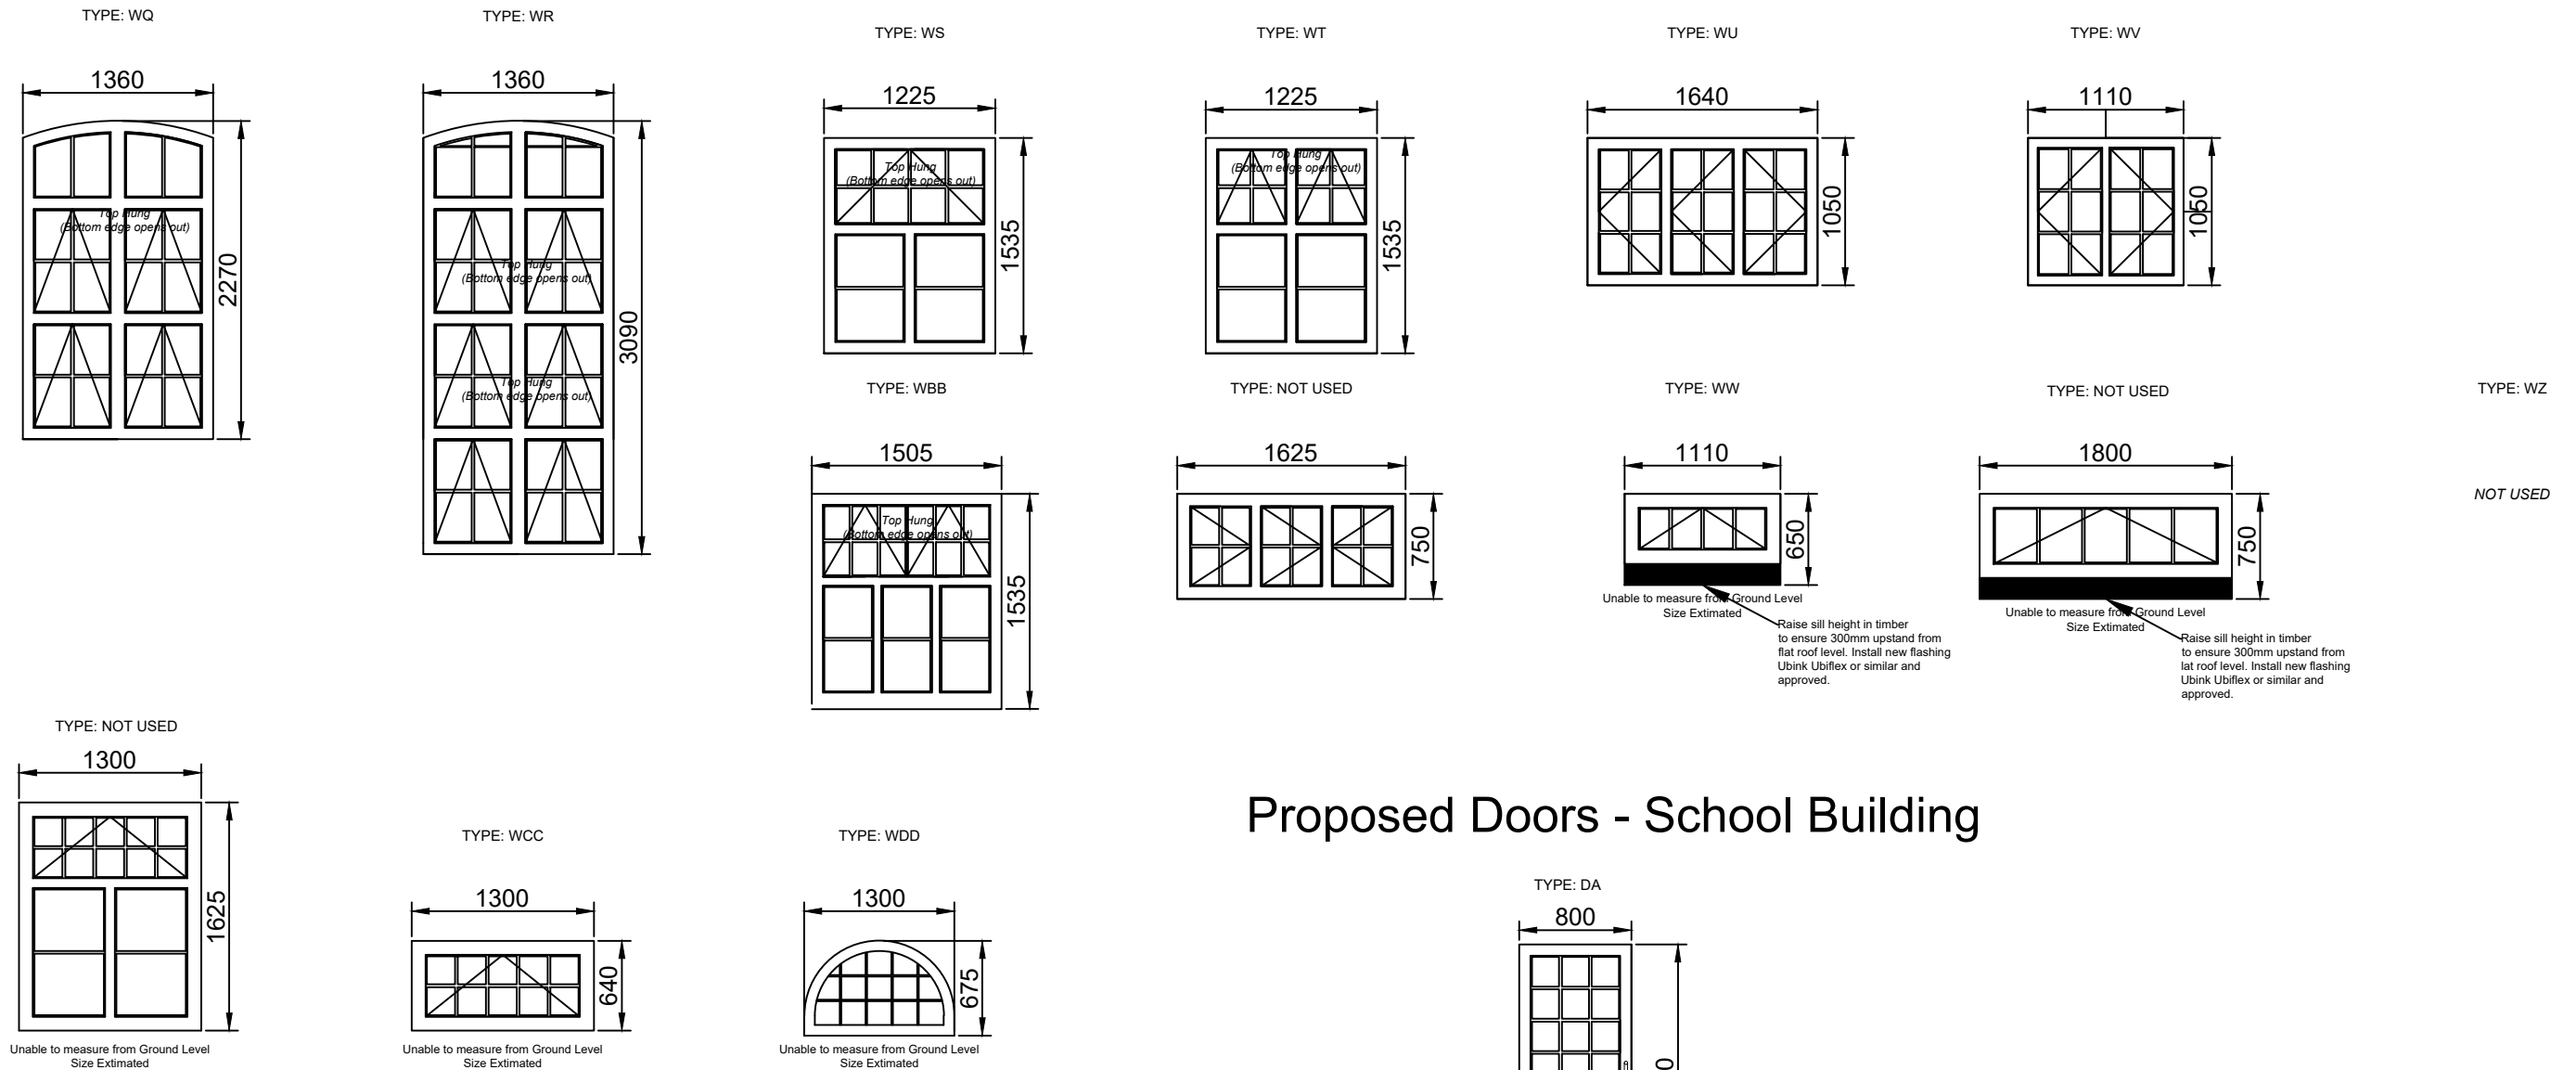

## Proposed Doors - School Building

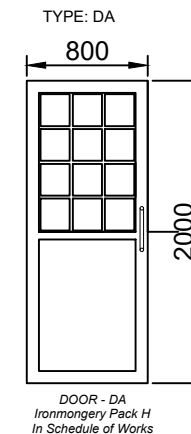

REFER TO SPECIFICATION FOR  
PRODUCT. FRAME WIDTH, DEPTH &  
GLAZING BARS TO AS CLOSELY MATCH  
EXISTING AS PRACTICAL.

**ALL GLASS TO BE LAMINATED INSIDE AND TOUGHENED OUTSIDE**

DO NOT SCALE FROM THIS DRAWING. THE DIMENSIONS GIVEN ARE APPROXIMATE AND PROVIDED FOR ESTIMATING PURPOSES ONLY. THE CONTRACTOR MUST VERIFY ALL ACTUAL SITE DIMENSIONS BEFORE PRODUCING ANY SHOP DRAWINGS, ORDERING MATERIALS OR COMMENCING MANUFACTURE.

| Name | DE | SAP No. |
|------|----|---------|
|      |    |         |

# PLANNING

| NOTES   |   |
|---|---|
| 1 This drawing is © copyright Hampshire County Council 2023. No unauthorised reproduction permitted. All rights reserved. | 3 This map is reproduced from Ordnance Survey material with the permission of Ordnance Survey on behalf of the controller of Her Majesty's Stationery Office © Crown Copyright. Unauthorised reproduction infringes Crown Copyright and may lead to prosecution or civil proceedings. (100019180), (2023) |
| 2 No dimensions are to be scaled from this drawing                                                                        |   |

| REV | DESCRIPTION | DATE | BY |
|-----|-------------|------|----|
|     |             |      |    |

|   |  |                      |                  |                                                                           |                                                                           |                                                                                       |
|---|--|----------------------|------------------|---------------------------------------------------------------------------|---------------------------------------------------------------------------|---------------------------------------------------------------------------------------|
| PROJECT<br><b>Parklane Primary School</b><br><b>130 School Rd, Reading RG31 5BD</b><br><b>Window Replacment</b> |  |                      |                  | SHEET CONTENTS<br><b>Junior External Window</b><br><b>Type Elevations</b> |                                                                           |  |
| SCALE<br><br>1:50 @ A3                                                                                          |  | DATE<br><br>12/05/21 | DRAWN.<br><br>KB | CHKD.<br><br>PF                                                           | DRAWING No.<br><b>5202</b><br>FILE REF. <i>E05323-HCC-01-XX-DR-A-5202</i> |                                                                                       |