



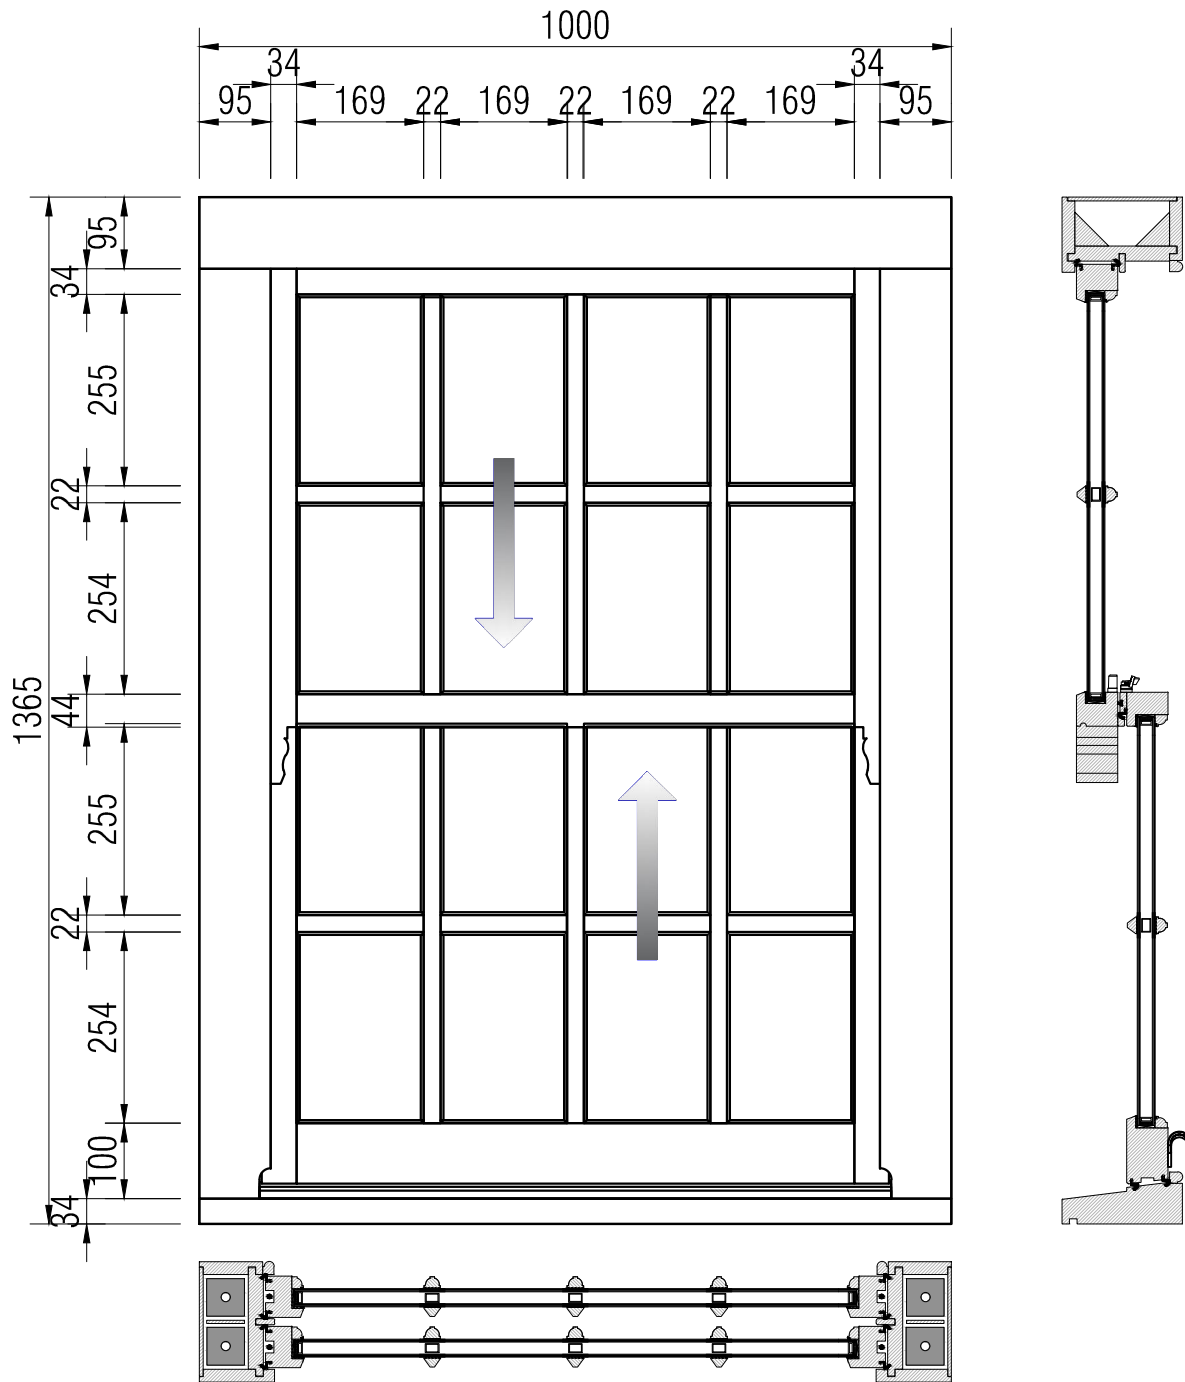

W6 ELEVATION
SCALE 1:10
SIDE ELEVATION FIRST FLOOR WINDOW
QUANTITY = 01 No

SECTION
SCALE 1:2

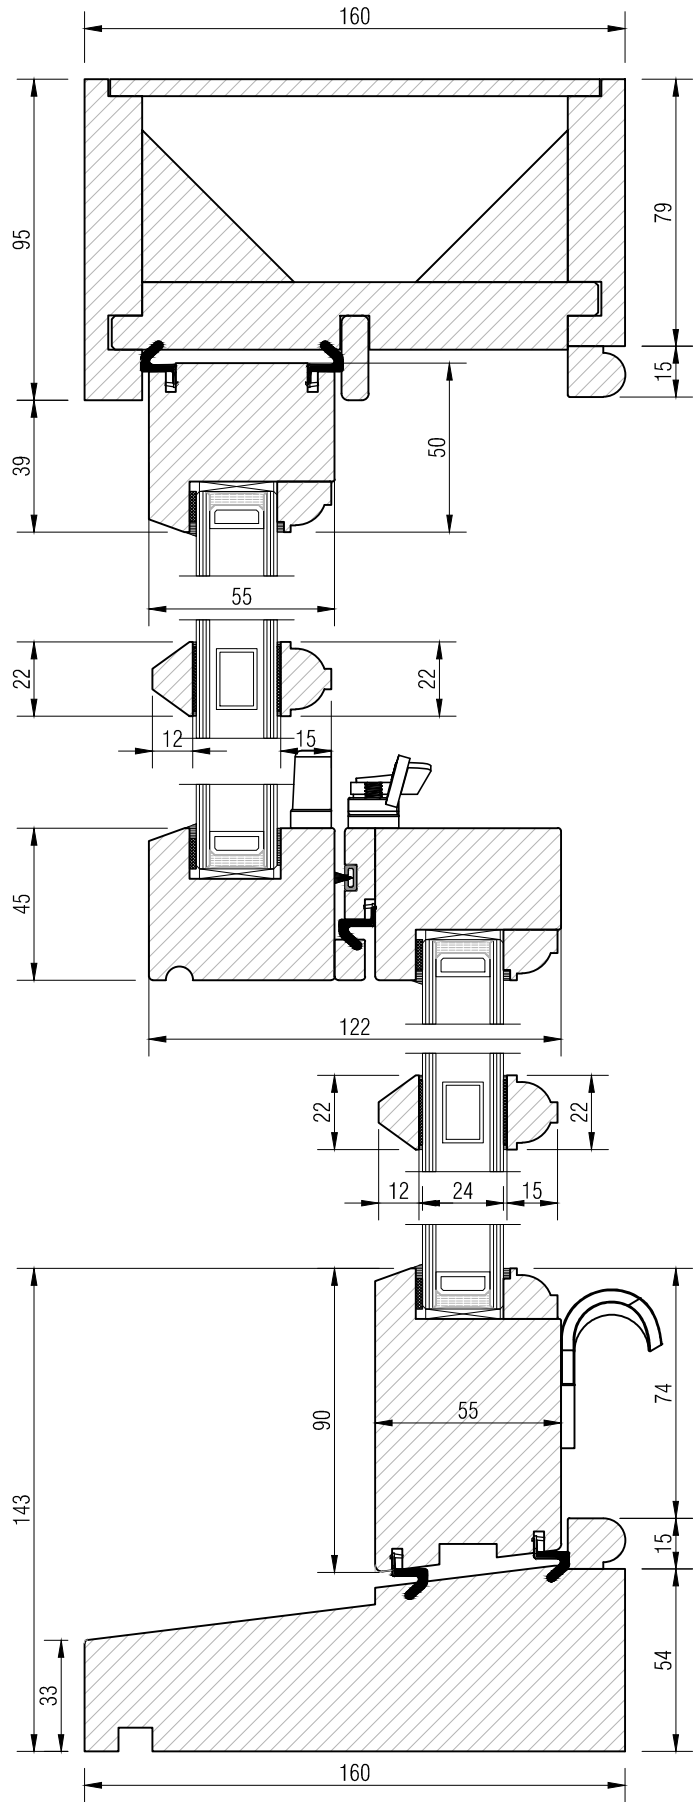

ISSUE DATE

No.	Date	Description
1		

ADDRESS

TITLE

W6 WINDOW DETAILS

SHEET	SCALE
A-1.6	AS-SHOWN @A3

DATE

28-09-2023