




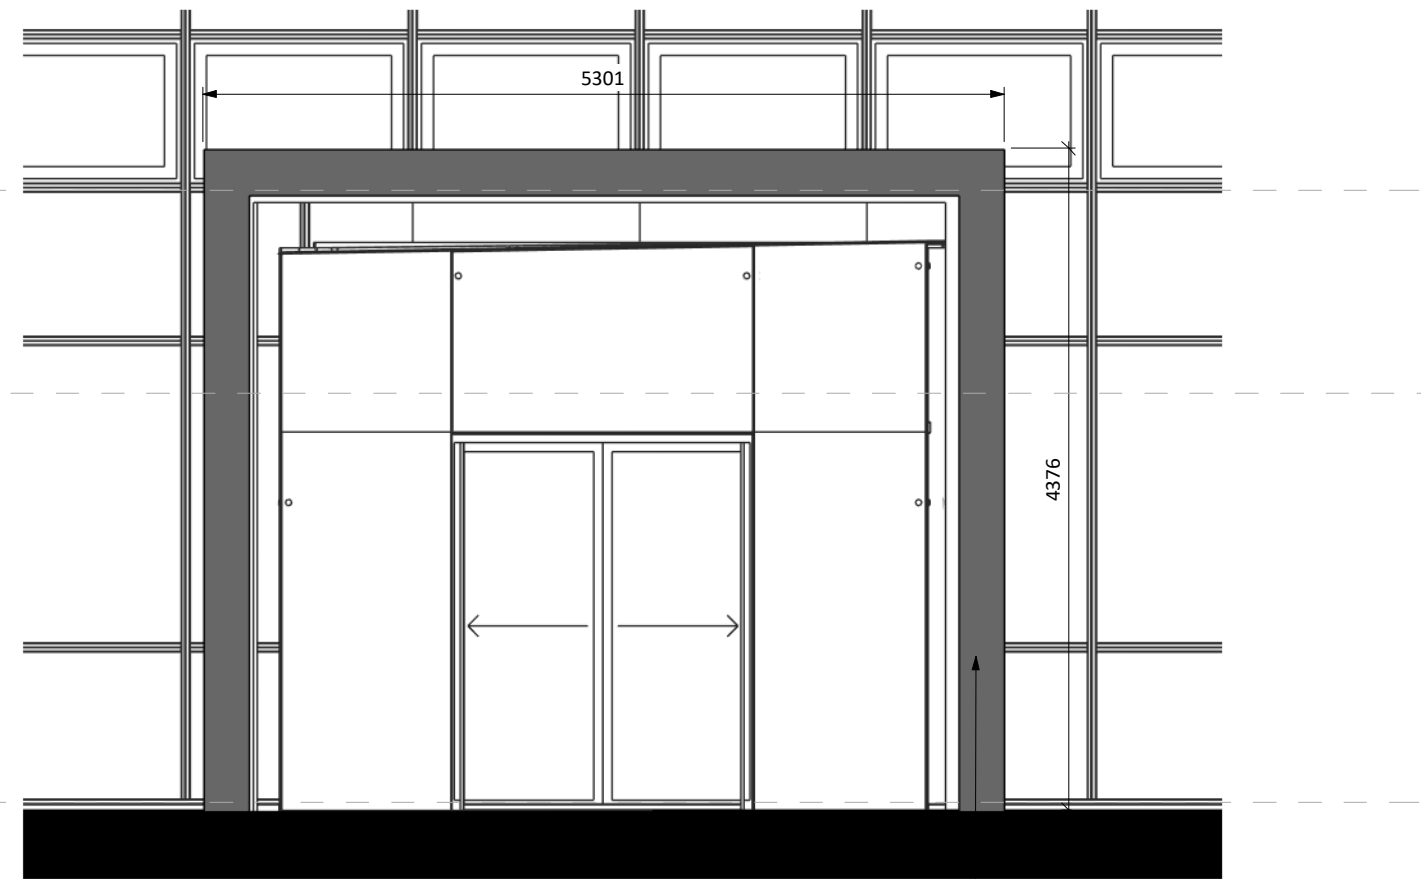

GA Elevation - Feature Archway
1 : 50

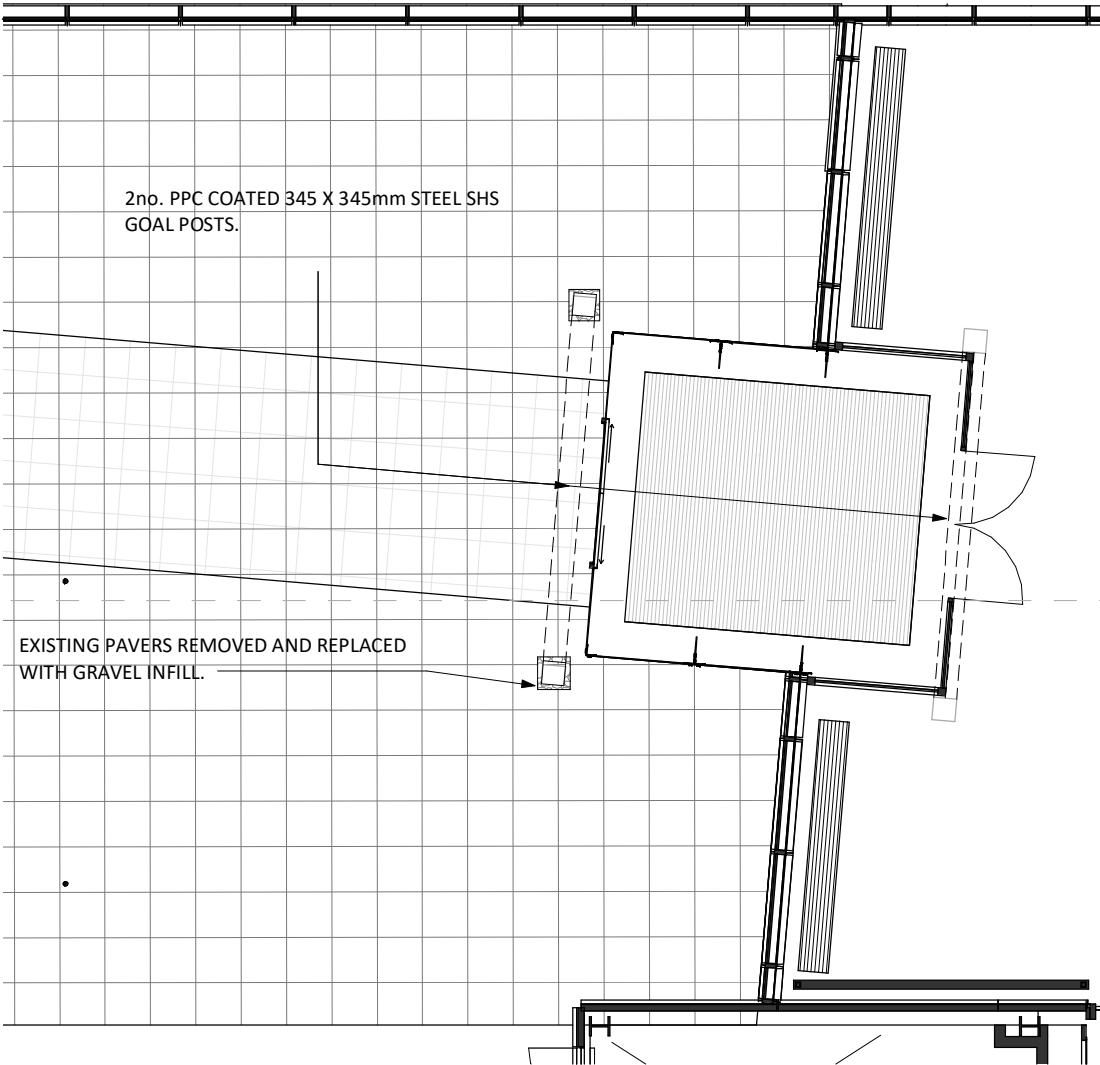

GA Plan - Level 00
1 : 100

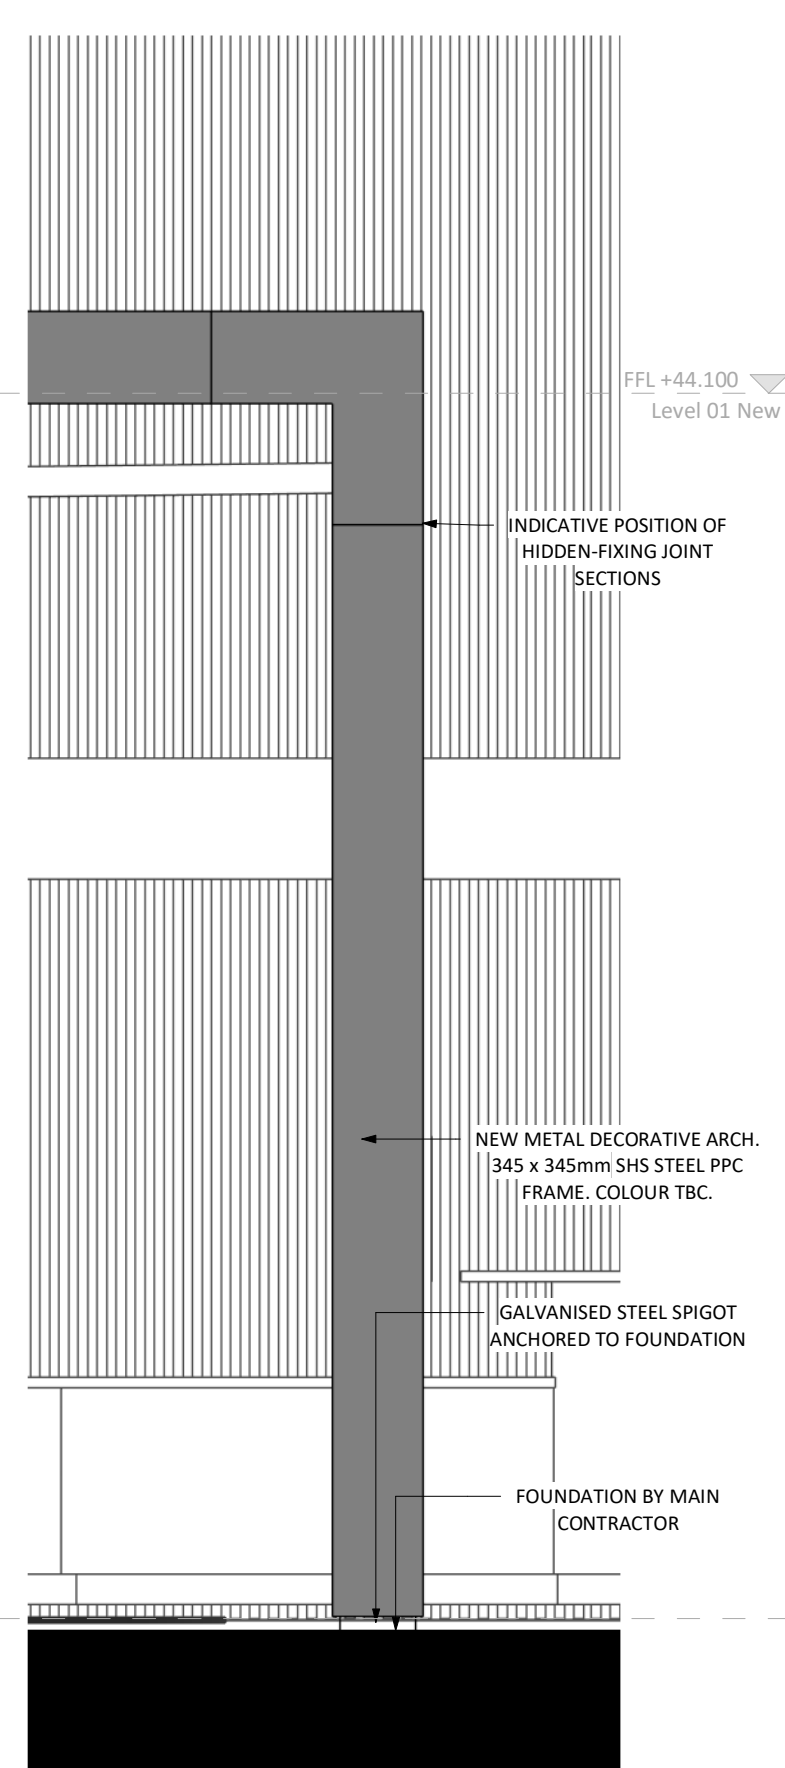

Feature Archway Detail
1 : 25

Responsibility is not accepted for errors made by others in scaling from this drawing.
All construction information should be taken from figured dimensions only.

General Notes:
Drawing information has been based on existing record drawings. Stride Treglown accept no responsibility for omissions and errors made in the production of this base line information or errors in new construction information deriving from the existing drawings.

All figured dimensions should be checked on site and any discrepancies reported to Stride Treglown immediately.

This drawing is to be read in conjunction with all other relevant drawings and information prepared by consultants and sub-contractors.

PL	P27	05/11/2024	PLANNING ISSUE FINAL
PL	P22	21/10/2024	UPDATED PLANNING PACK
S4	P16	19/04/2024	STAGE 3+ ISSUE
S2	P08	04/03/2024	Final Planning Pack Revised
S2	P07	20/02/2024	Final Planning Pack
S2	P06	15/02/2024	Reissued for Planning
STATUS	REV	DATE	DESCRIPTION

CLIENT	REVISED BY
Mapletree Investments	NC
	CHECKED BY
	GW
	ORIGINATOR NO
	156210

CONSULTANT
STRIDE TREGLOWN
www.stridetreglown.com © Stride Treglown Limited 2020_
PROJECT
300 Brook Drive
Green Park, Reading RG2 6UB

DRAWING TITLE
Proposed GA - Feature Archway

SUITABILITY STATUS	SCALE
PL : Authorized and accepted	As indicated@A3
DRAWING USAGE: PLANNING ISSUE	
PROJECT - ORIGINATOR - VOLUME - LEVEL - TYPE - ROLE - CLASS. - NUMBER	STATUS_REVISION
156210-STL-XX-00-DR-A-XXXX-61002	PL_P27