
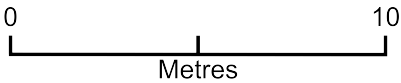


29 Hogarth Avenue roof layout

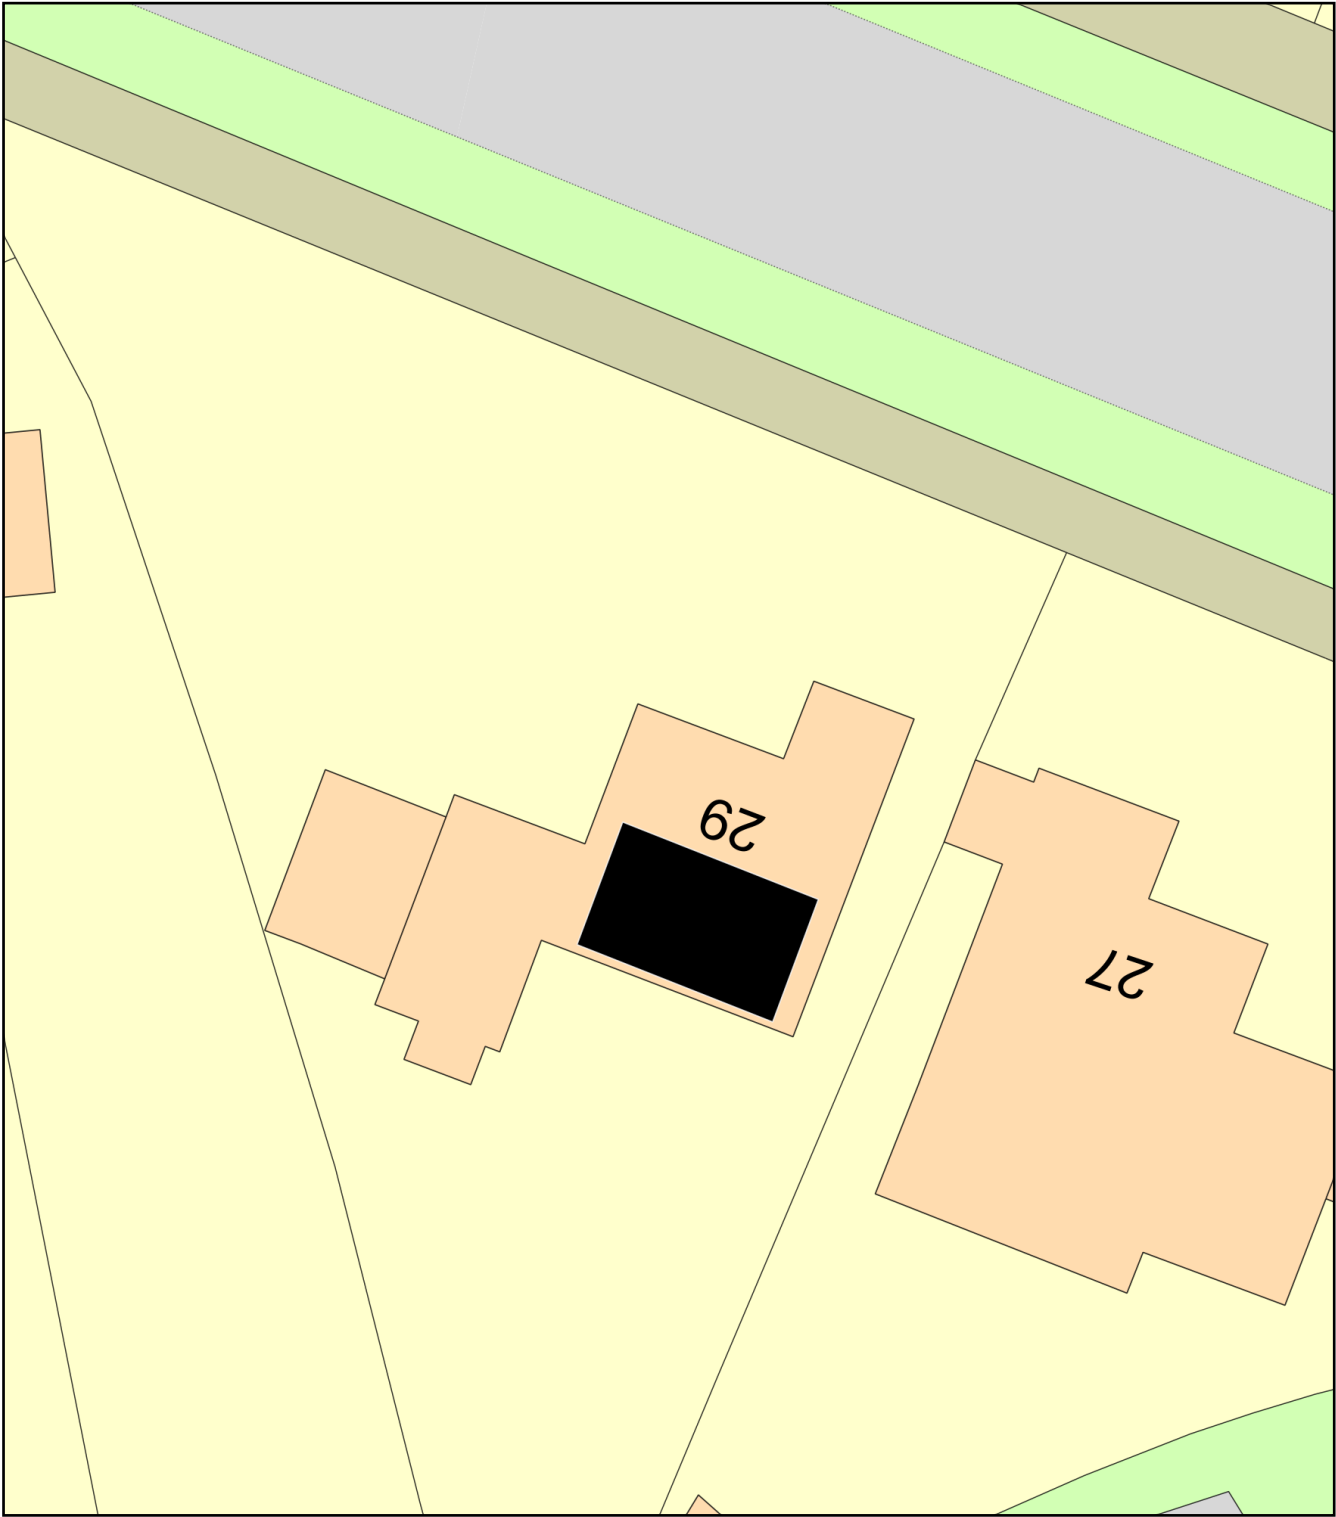

Plan Produced for: Brian Richardson

Date Produced: 14 Nov 2024

Plan Reference Number: TQRQM24278161402919

Scale: 1:200 @ A4