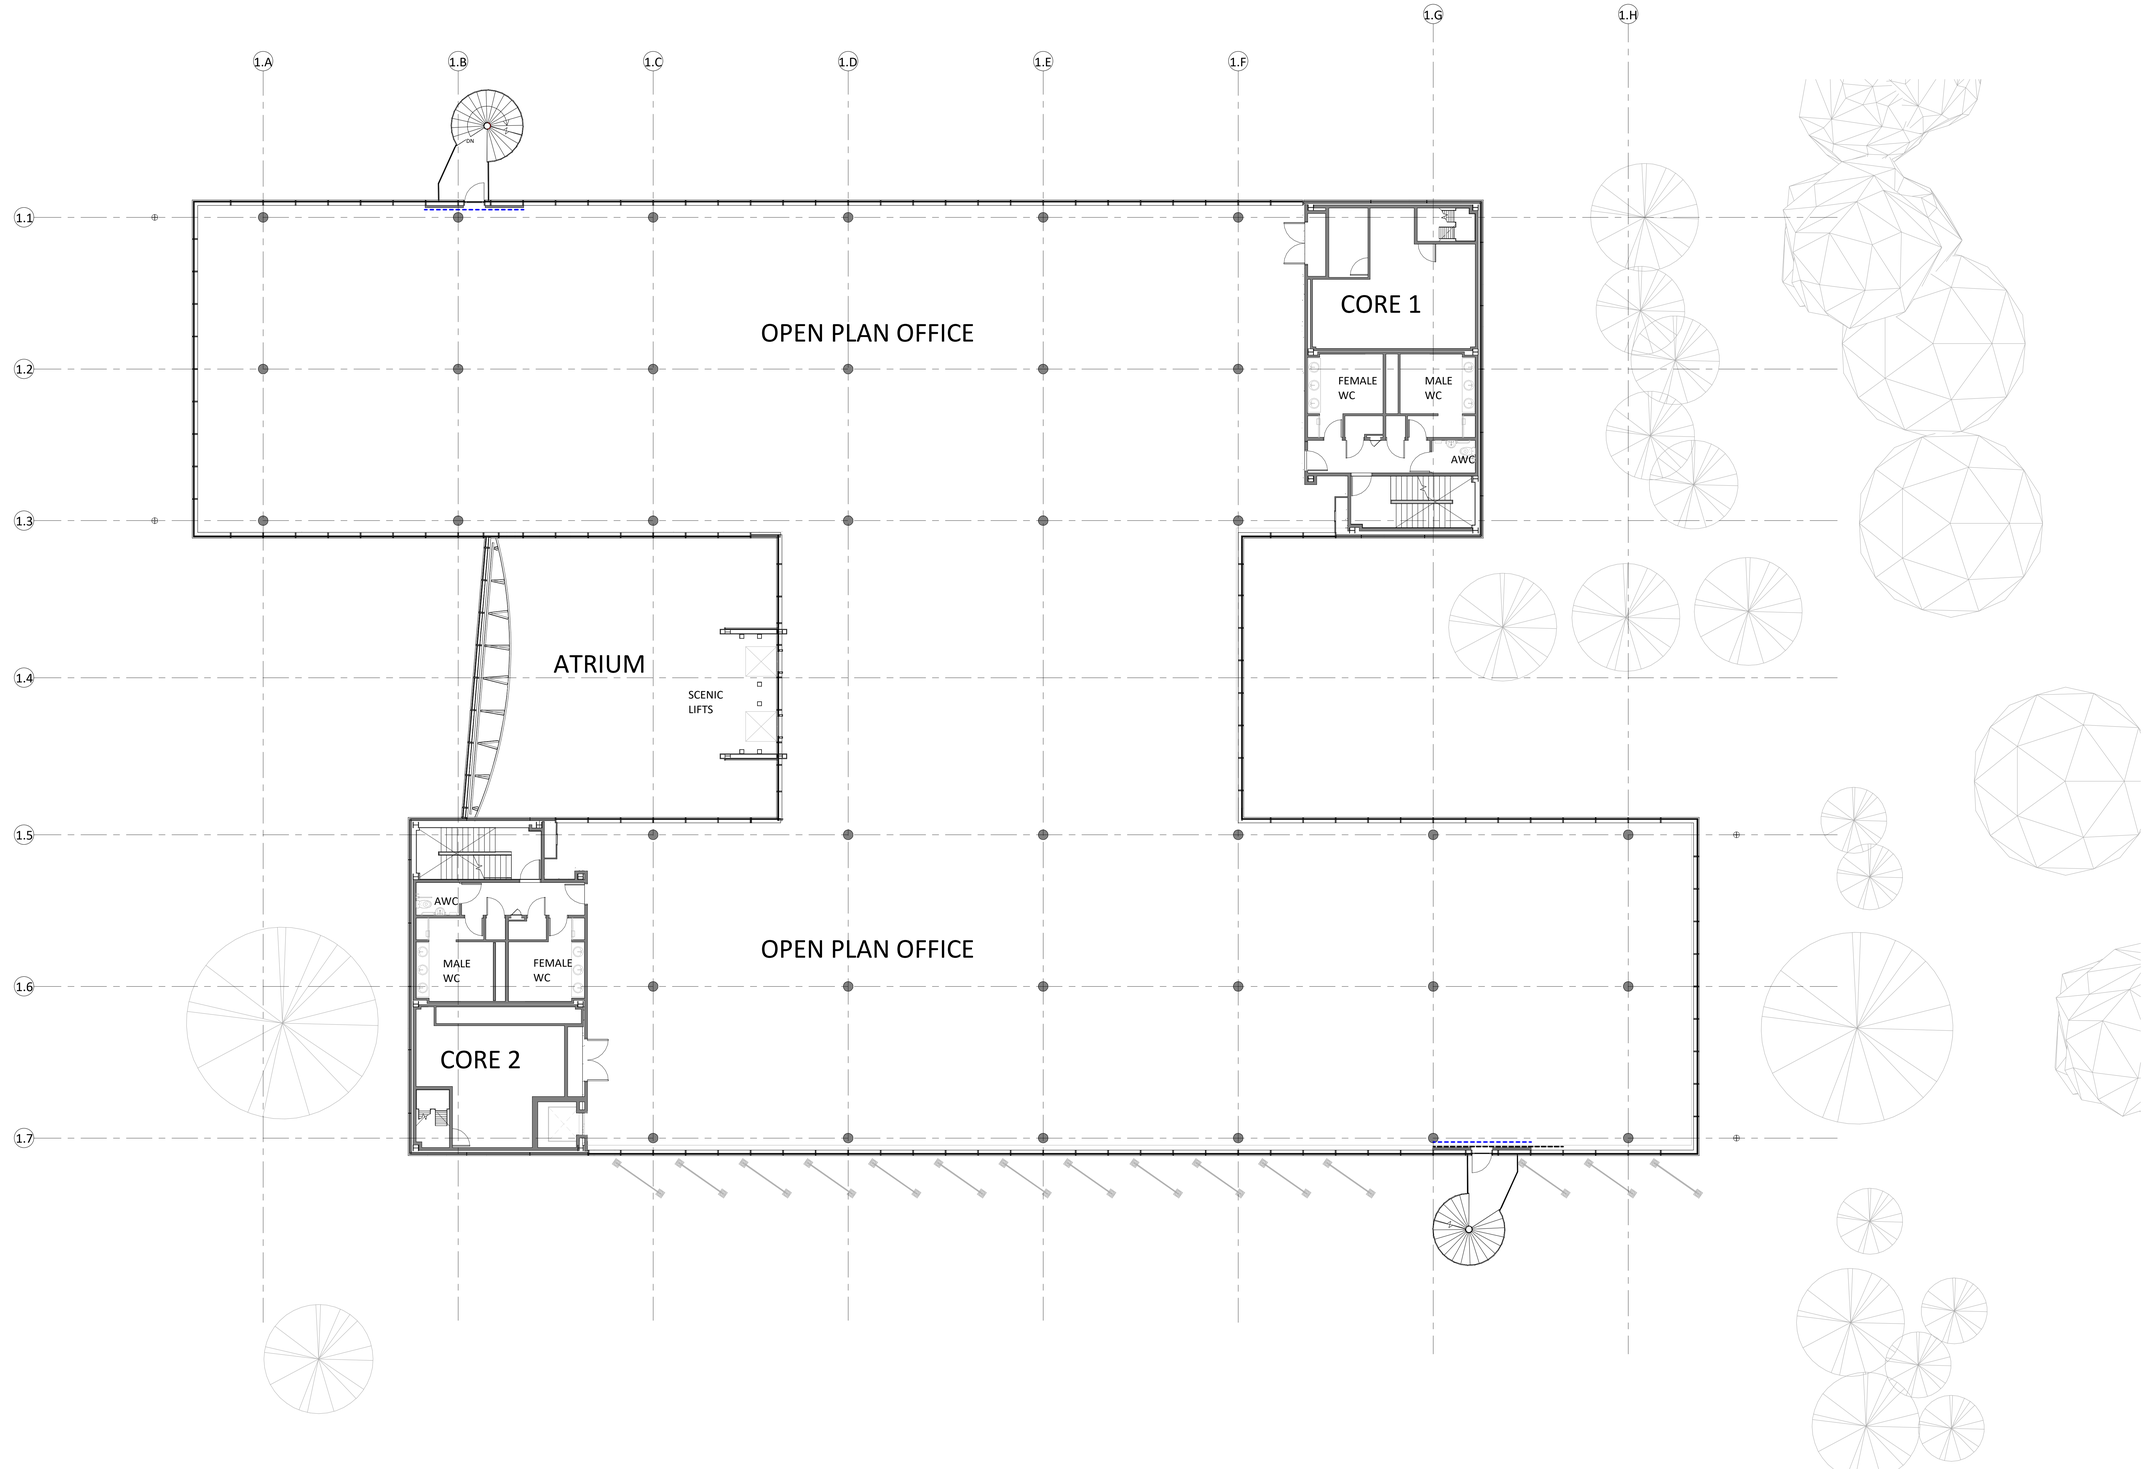

0 5 10 m

NORTH

Responsibility is not accepted for errors made by others in scaling from this drawing.
All construction information should be taken from figured dimensions only.

General Notes:
Drawing information has been based on existing record drawings. Stride Treglown accept no responsibility for omissions and errors made in the production of this base line information or errors in new construction information deriving from the existing drawings.

All figured dimensions should be checked on site and any discrepancies reported to Stride Treglown immediately.

This drawing is to be read in conjuction with all other relevant drawings and information prepared by consultants and sub-contractors.

STATUS	REV	DATE	DESCRIPTION
PL	P27	05/11/2024	PLANNING ISSUE FINAL
PL	P22	21/10/2024	UPDATED PLANNING PACK
S4	P16	19/04/2024	STAGE 3+ ISSUE
S2	P08	04/03/2024	Final Planning Pack Revised
S2	P07	20/02/2024	Final Planning Pack
S2	P05	14/02/2024	Issued for Planning
S2	P04	05/02/2024	Issued for Planning
S2	P02	19/01/2024	Issued for Planning

CLIENT
Mapletree Investments

REVISED BY
ACS

CHECKED BY
GW

ORIGINATOR NO
156210

CONSULTANT
STRIDE TREGLOWN
www.stridetreglown.com

© Stride Treglown Limited 2020

PROJECT
300 Brook Drive
Green Park, Reading RG2 6UB

DRAWING TITLE
Existing Plan - Level 01

STATUS CODE
PL : Authorized and accepted

SCALE
1 : 100@A0

DRAWING USAGE: *PLANNING ISSUE*

PROJECT - ORIGINATOR - VOLUME - LEVEL - TYPE - ROLE - CLASS. - NUMBER
156210-STL-XX-01-DR-A-ZZ-E1001

STATUS _ REVISION
PL_P27