



BLOCK PLAN
(SCALE 1:200)




SITE LOCATION PLAN
(SCALE 1:1250)

PLEASE NOTE THAT THE CURRENT OS-MAP AVAILABLE FOR THE LOCATION PLAN MAY NOT BE COMPLETELY UP TO DATE. PLEASE CONSULT THE PLANNING HISTORY FOR THE AREA FOR MORE ACCURATE AND UP TO DATE LAYOUTS.

Key

Site Location

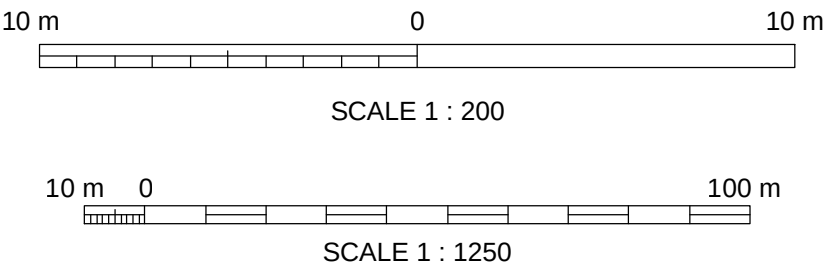

REV	DATE	DRN	CHKD	APPD	DESCRIPTION
D	14.11.24	JA	DA	JA	ISSUED FOR PLANNING APPROVAL
C	08.08.24	JA	DA	JA	ISSUED FOR PLANNING APPROVAL
B	13.09.23	JA	DA	JA	ISSUED FOR BUILDING REGULATIONS
A	10.12.20	JA	DA	JA	ISSUED FOR PLANNING APPROVAL

For Approval



E: info@bluebirdengineering.co.uk
T: 0118 9583 551 F: 0118 9583 563
A: 110 London Street, Reading, RG1 4SJ

CLIENT Mr Chima

PROJECT 78a Christchurch Road
Reading

TITLE Site Location Plan
& Block Plan

DRAWN JA	DATE Dec 20	SCALE As Shown @ A1
DRG NO A-1000	REV D	