



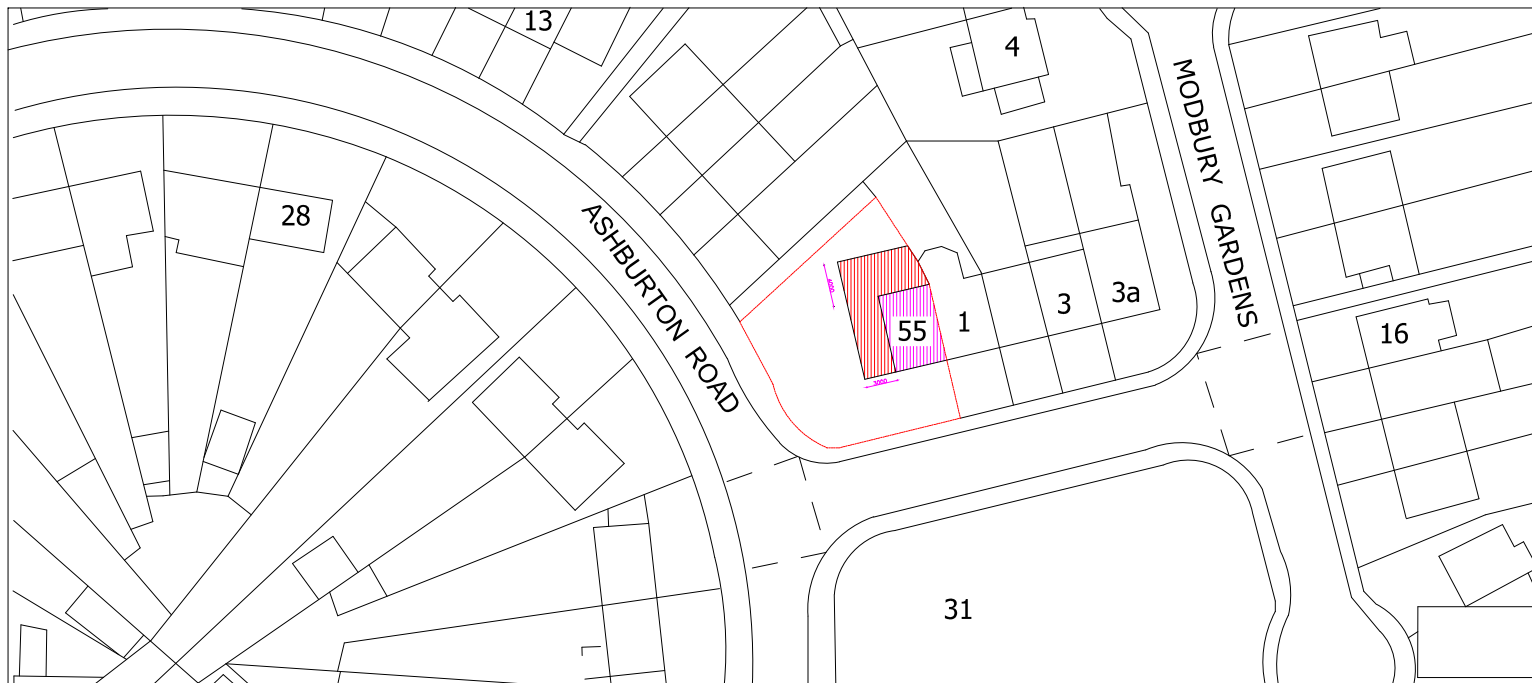

Project : Proposed Side Extension

Drawing Title : Proposed Site Block Plan

SCALE 1:100@A3

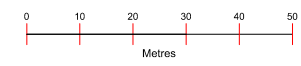


Address : 55 ASHBURTON ROAD  
READING, BERKSHIRE  
RG2 7PA


Drawing no : 105

Date : 18/11/24



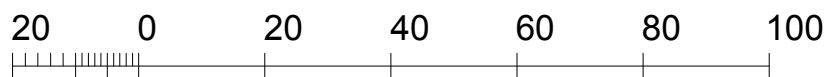

Metres

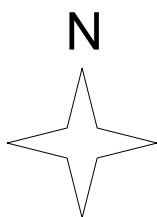

ADDRESS:

55 ASHBURTON ROAD  
READING, BERKSHIRE  
RG2 7PA

SCALE:

1:1250@A4

