




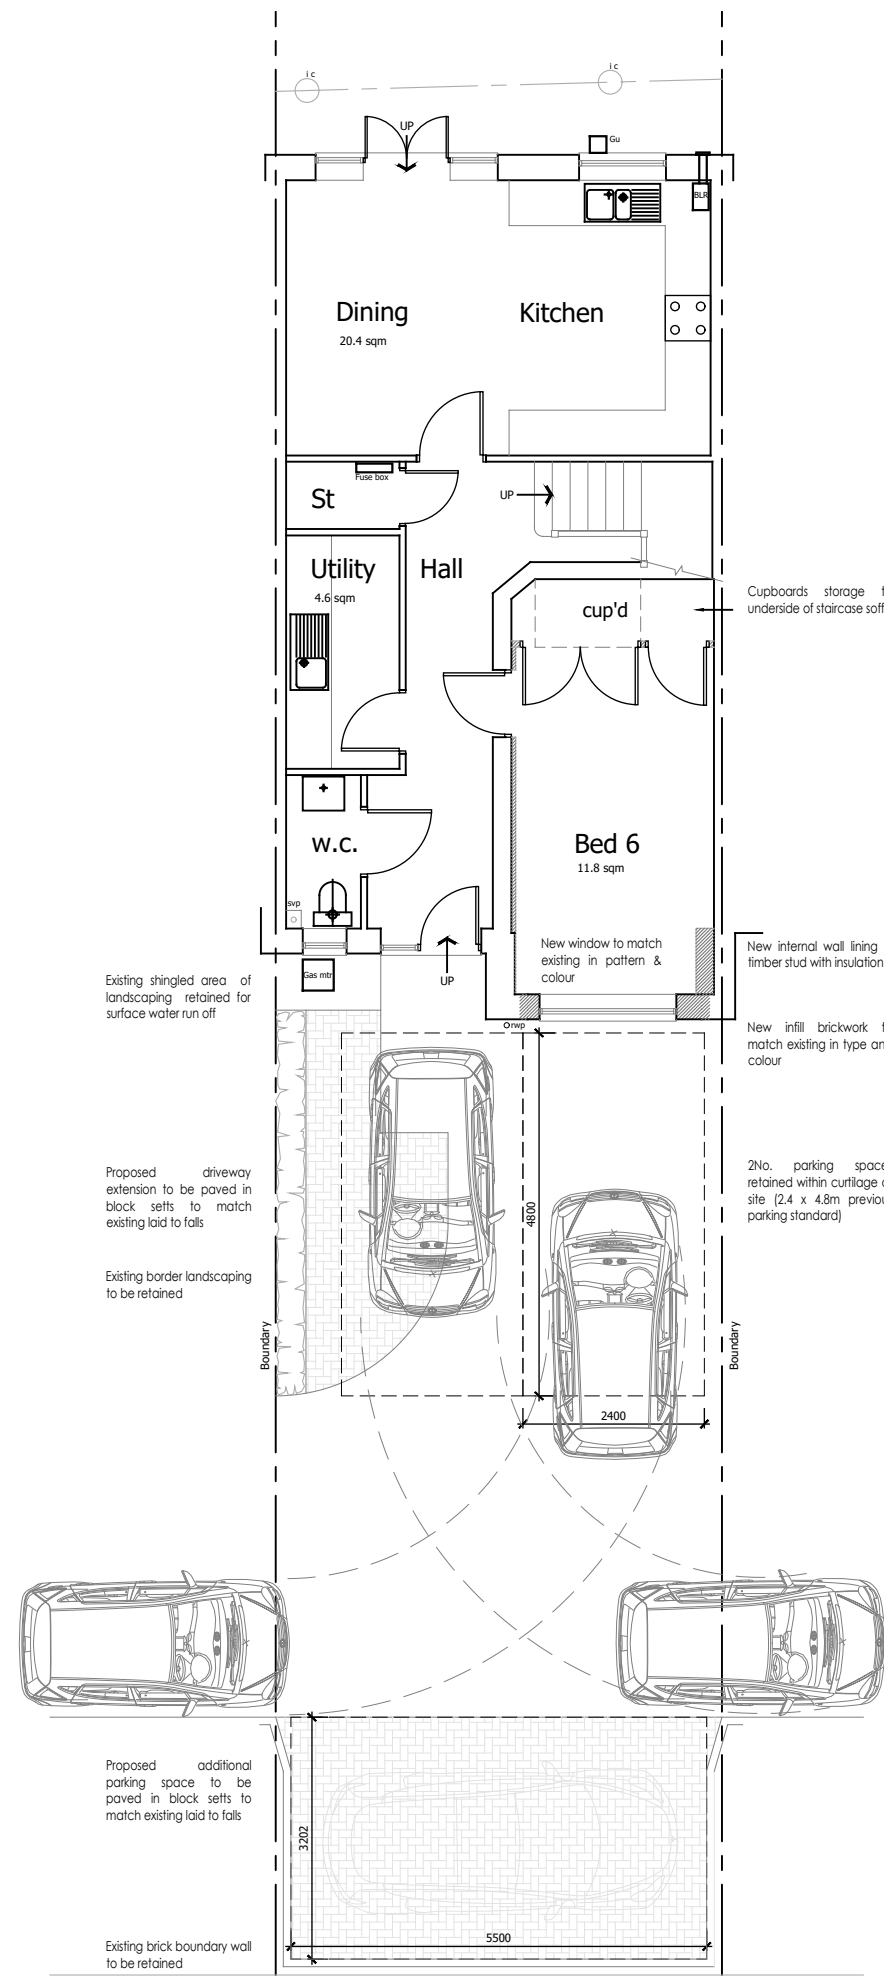

1 Ground Floor
Proposed
SCALE 1:100

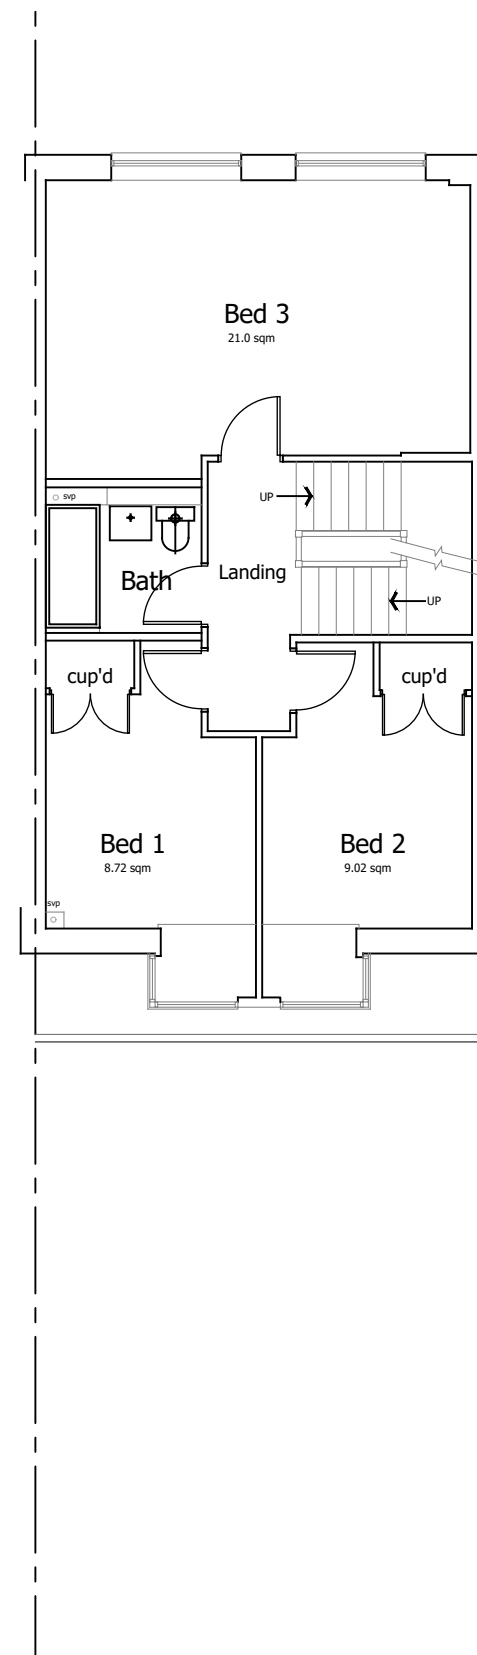


2 First Floor
Proposed
SCALE 1:100

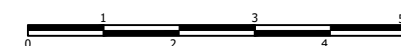

The scaling of this drawing cannot be assured
Revision Date Initial


This drawing has been prepared without the benefit of a measured building survey or topographic information.

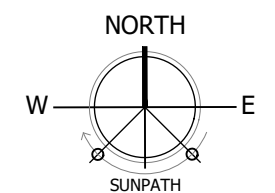

PLANNING

Project
5b Parkside Road, Southcote
Reading RG30 2DA
Drawing Title
Proposed G F & FF Layout

Date 14.11.2024	Scale As noted @A3	Drawn by SJ
Project No 182	Drawing No 005	Revision -

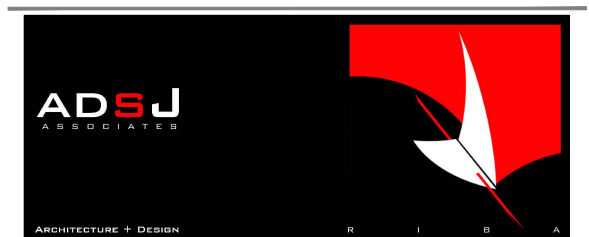

68 Norton Road Woodley Reading Berkshire RG5 4AJ

07968 141918 info@adsj.co.uk www.adsj.co.uk