


24
22
20
18
16
14
12
10
8
6
4
2
0
1:100 scale 8/3



Front (West) Elevation 1:100

No. 6

All Saints Court

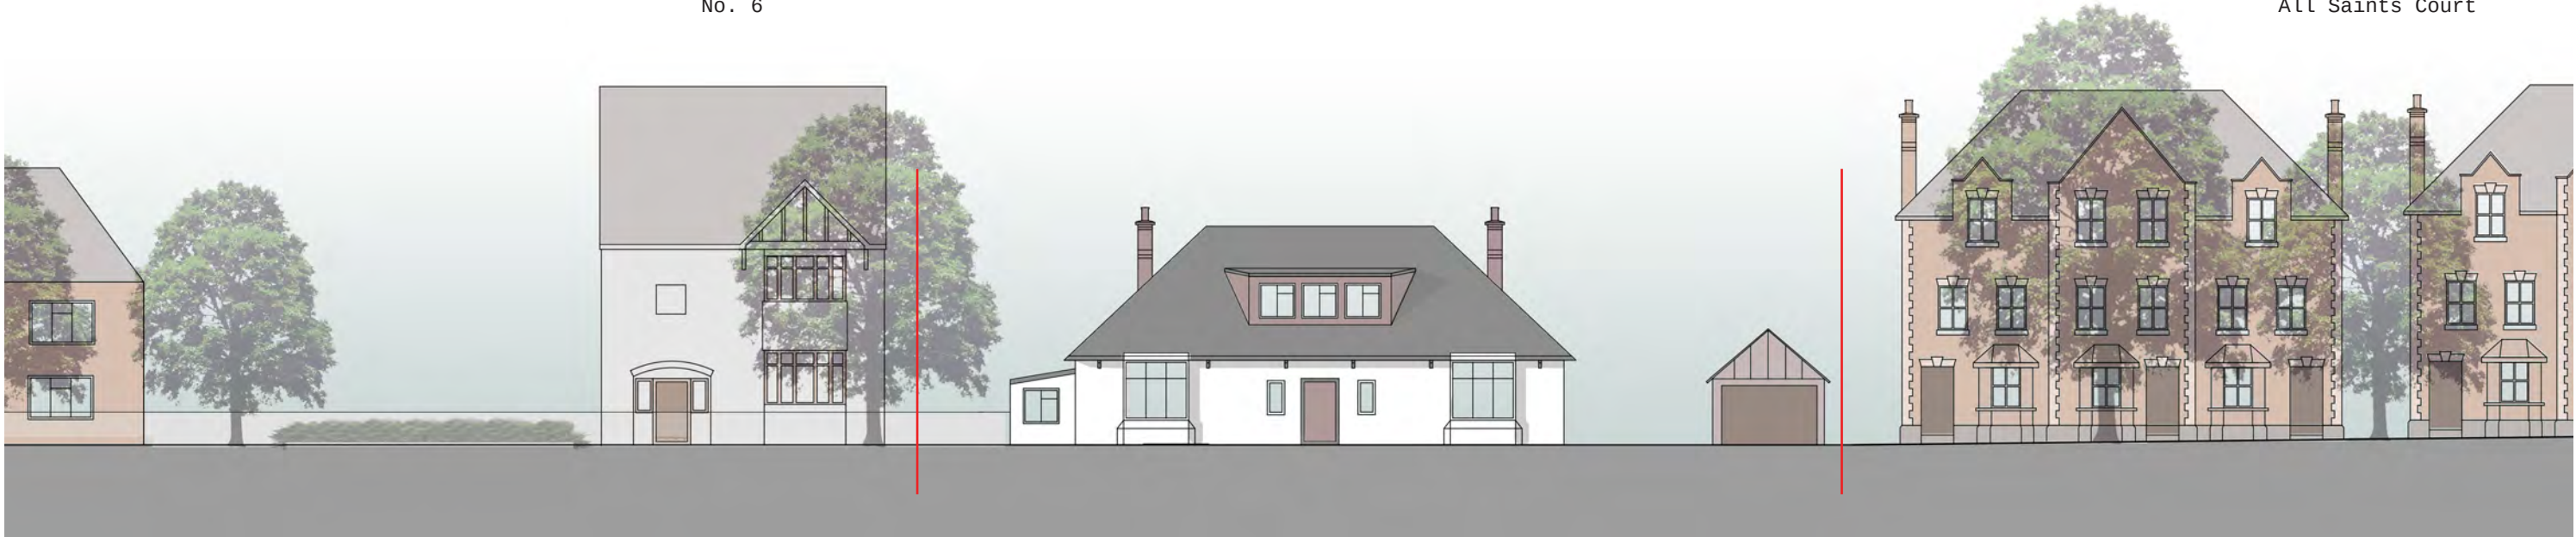

Front (West) Street Scene 1:200

project
4 Downshire Sq.
Reading RG1 6NH
client
AJC
drawing title
Existing
Elevations

project drawing number revision
430 05-00 -P
date stage
June 19 Planning
scale title author checked
VARIES A3 JB IB
© 2017 colony architects

REVISIONS

colony
architects
RIBA

www.colonyarchitects.com
colony architects ltd is a collaborative of
architects and designers with an agenda
to find out more visit our beautiful website
contact design@colonyarchitects.com
stu 07990 615372
ed 07779 255328
tj 0118 3809328
250 South Oak Way
Green Park, Reading
RG2 6QG

24
22
20
18
16
14
12
10
8
6
4
2
0
1:100 scale 8/3



Rear (East) Elevation 1:100

All Saints Court

No. 6



Rear (East) Street Scene 1:200

project

4 Downshire Sq.
Reading RG1 6NH

client

AJC

drawing title

Existing
Elevations

project

430

drawing number

05-01

revision

-P

date

June 19

stage

Planning

scale

VARIES A3

size

JB

author

IB

checked

© 2017

colony architects

REVISIONS

colony
architects

RIBA

www.colonyarchitects.com

colony architects ltd is a collaborative of
architects and designers with an agenda
to find out more visit our beautiful website

contact

design@colonyarchitects.com

stu

07990 615372

ed


07779 255328

hq

0118 3809328

250 South Oak Way
Green Park, Reading
RG2 6QG


24
22
20
18
16
14
12
10
8
6
4
2
0
1:100 scale 8/13

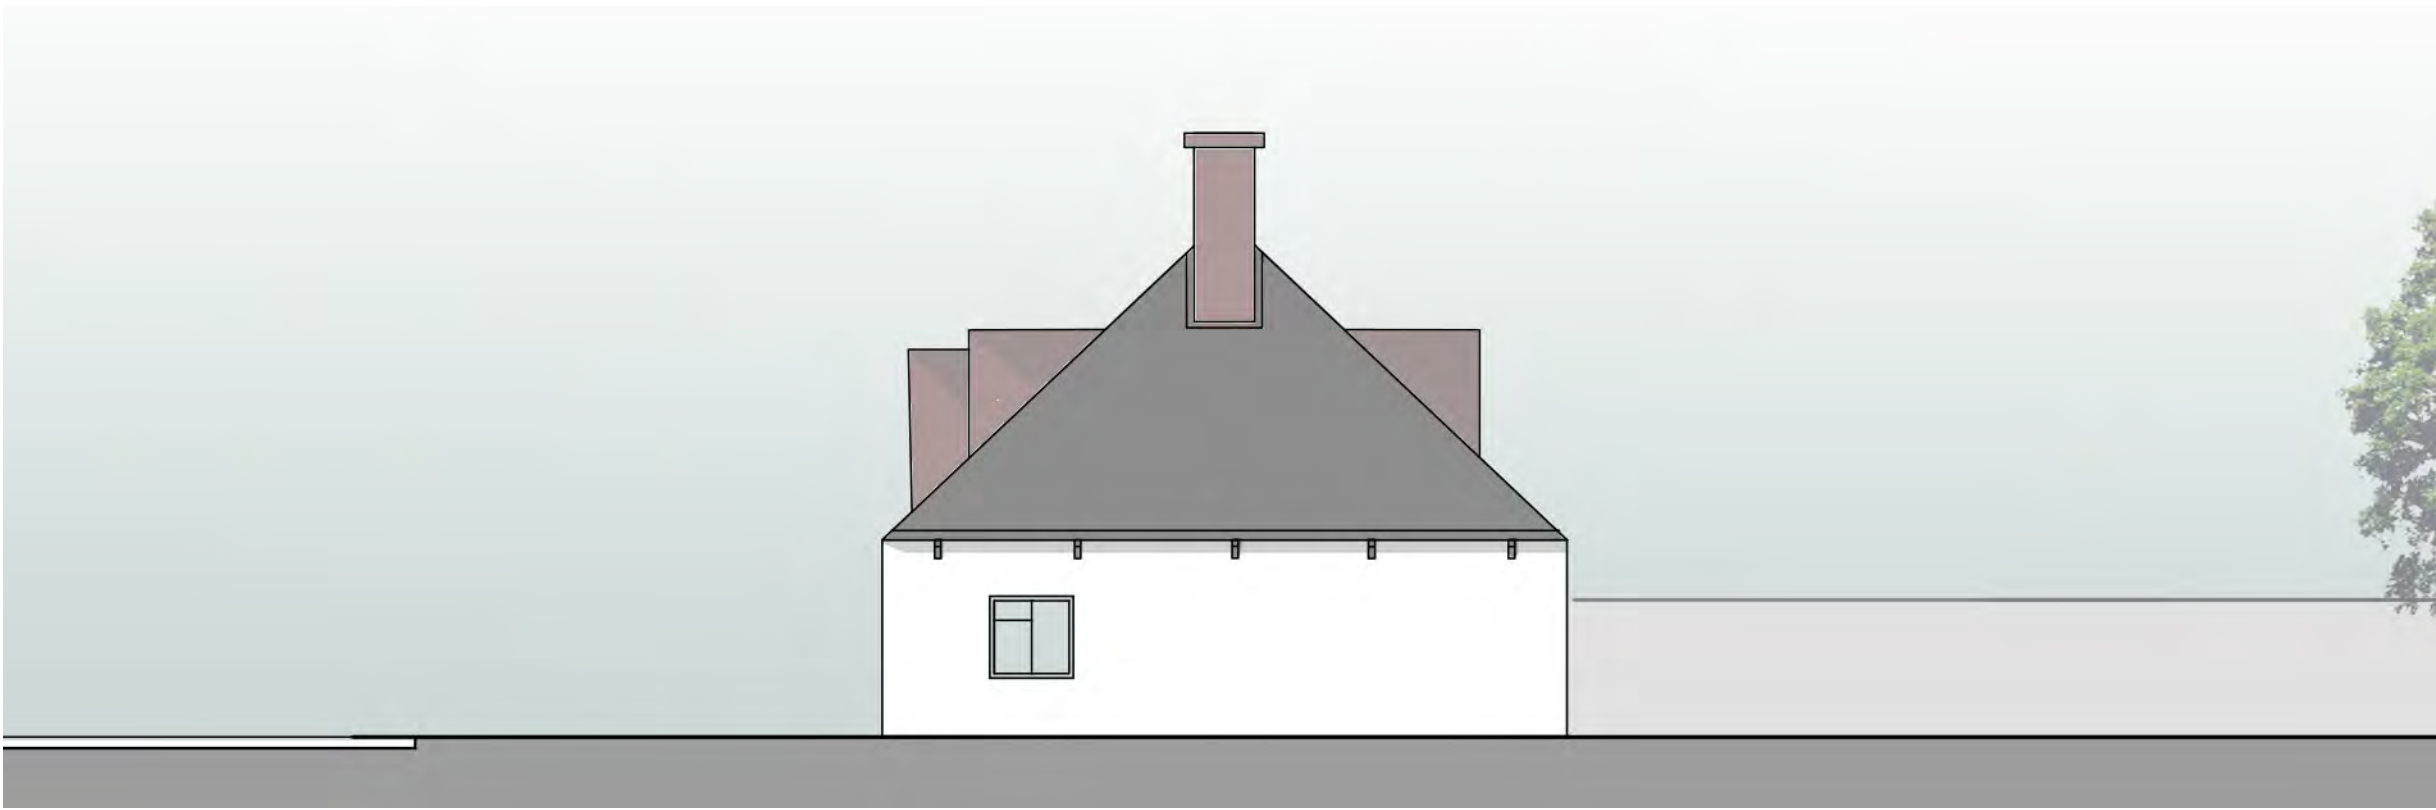

Side (North) Elevation 1:100

No. 9

No. 12

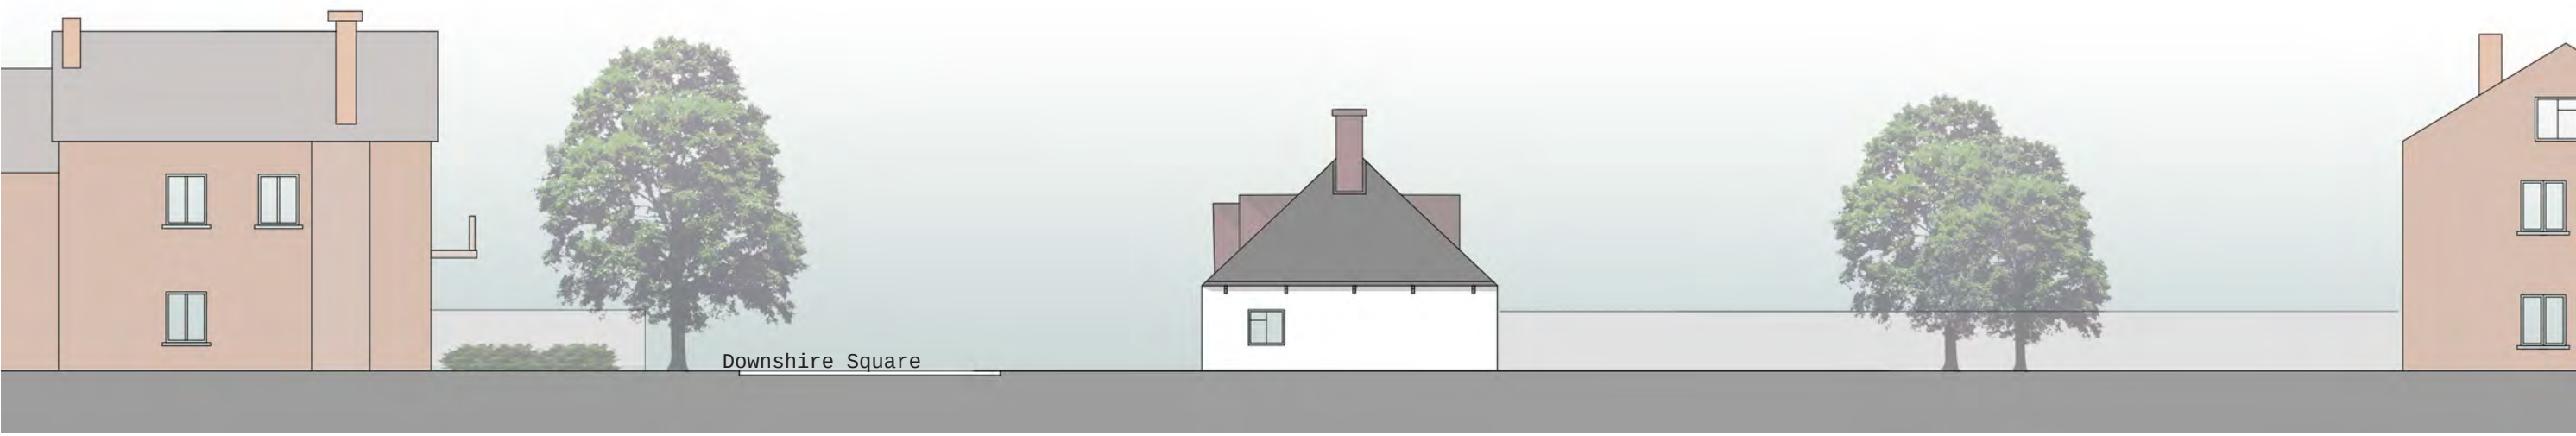

Side (North) Street Scene 1:200

project
4 Downshire Sq.
Reading RG1 6NH
client
AJC
drawing title
Existing Elevations


project drawing number revision
430 05-02 -P
date stage
June 19 Planning
scale title author checked
VARIES A3 JB IB
© 2017 colony architects

REVISIONS


colony
architects
RIBA

www.colonyarchitects.com
colony architects ltd is a collaborative of architects and designers with an agenda to find out more visit our beautiful website
contact design@colonyarchitects.com
stu 07990 615372
ed 07779 255328
tj 0118 3809328
250 South Oak Way
Green Park, Reading
RG2 6QG

24
22
20
18
16
14
12
10
8
6
4
2
0
1:100 scale 8/13

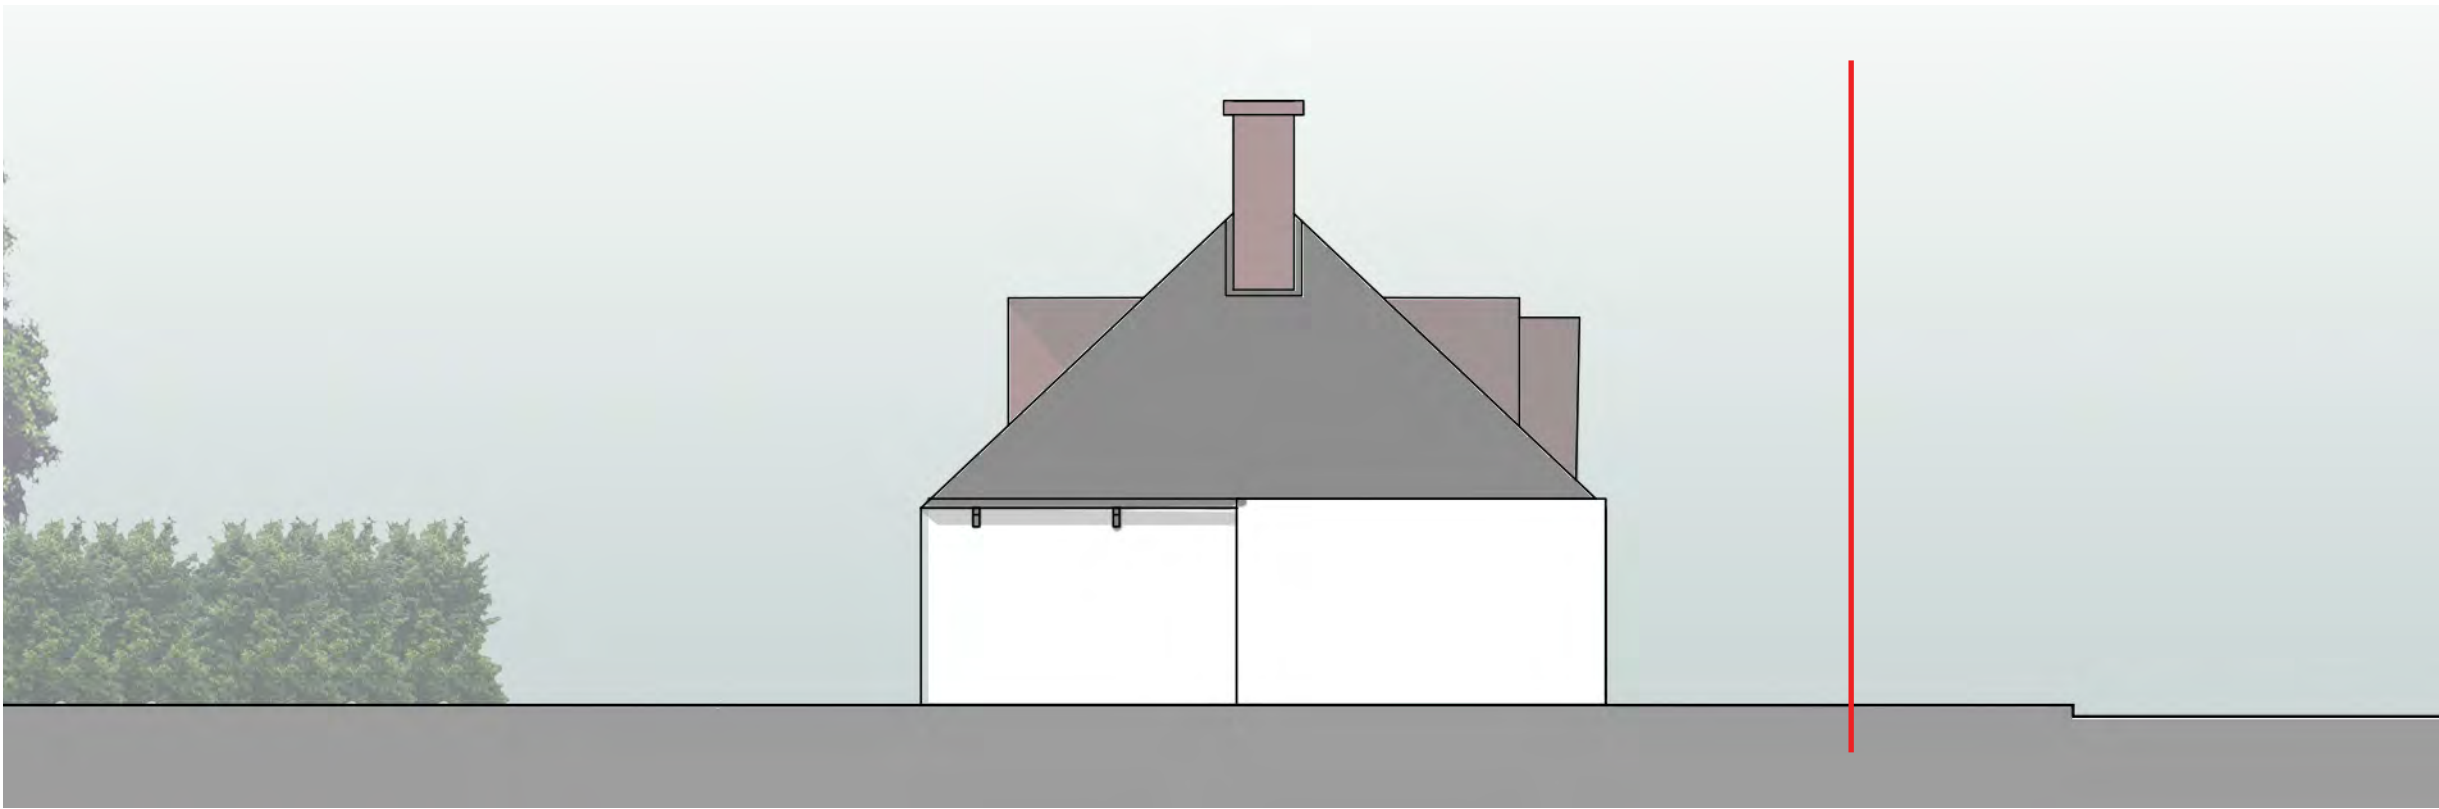

Side (South) Elevation 1:100

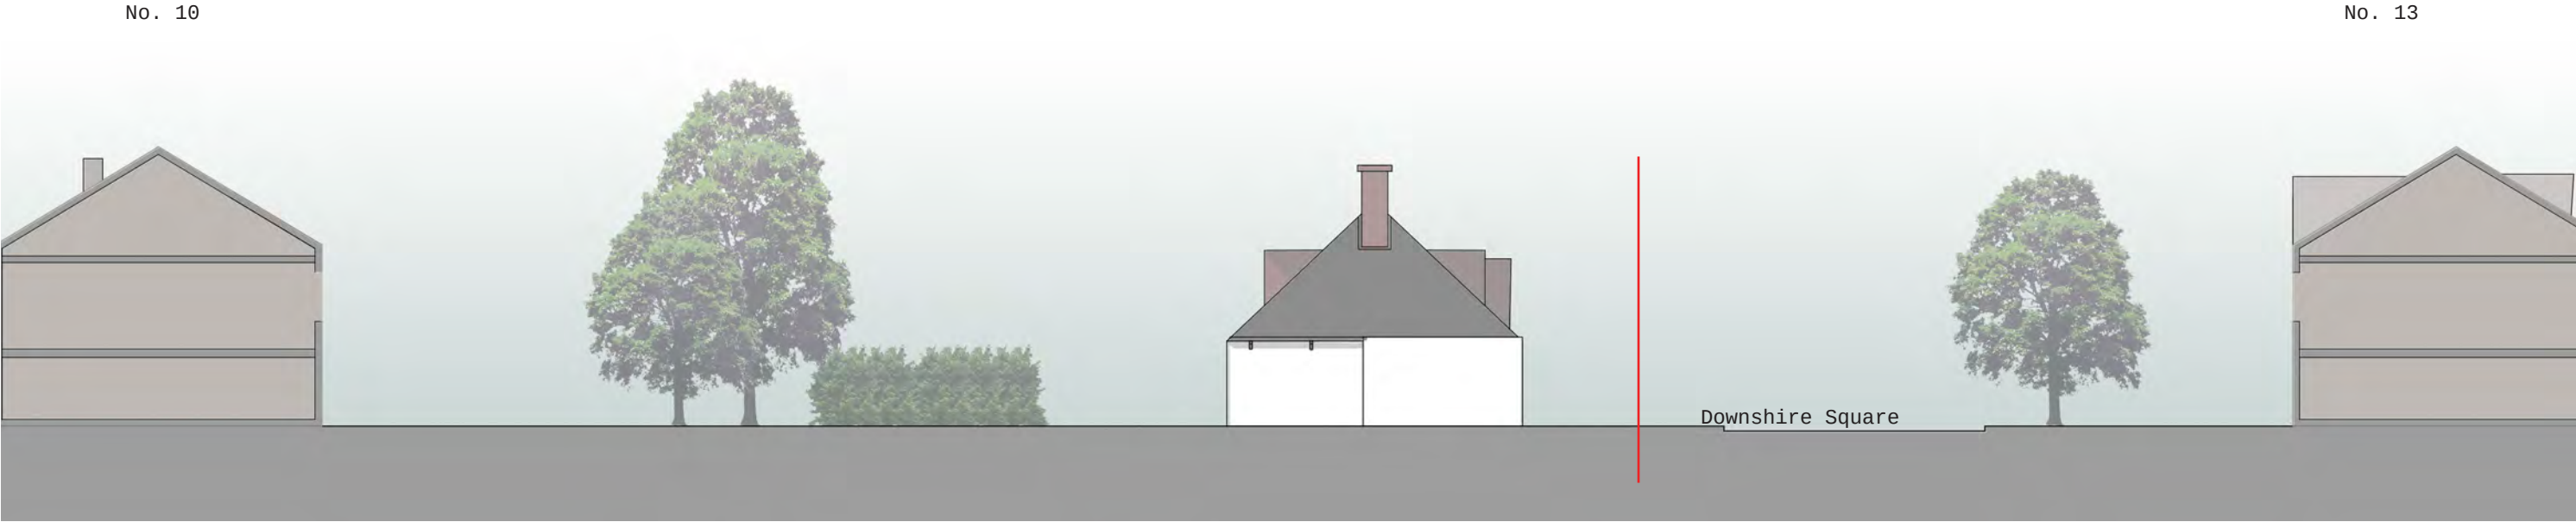

Side (South) Street Scene 1:200

project
4 Downshire Sq.
Reading RG1 6NH
client
AJC
drawing title
Existing
Elevations

project drawing number revision
430 05-03 -P
date stage
June 19 Planning
scale title author checked
VARIES A3 JB IB
© 2017 colony architects

REVISIONS

colony
architects
RIBA

www.colonyarchitects.com
colony architects ltd is a collaborative of
architects and designers with an agenda
to find out more visit our beautiful website
contact design@colonyarchitects.com
stu 07990 615372
ed 07779 255328
tq 0118 3809328
250 South Oak Way
Green Park, Reading
RG2 6QG