



Proposed elevations


Rear: West facing

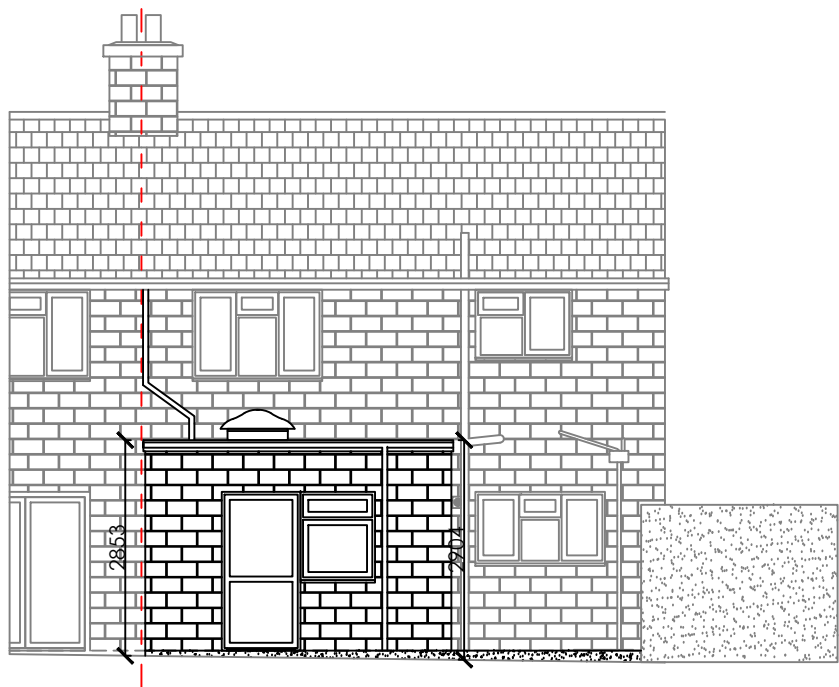

Side: South facing

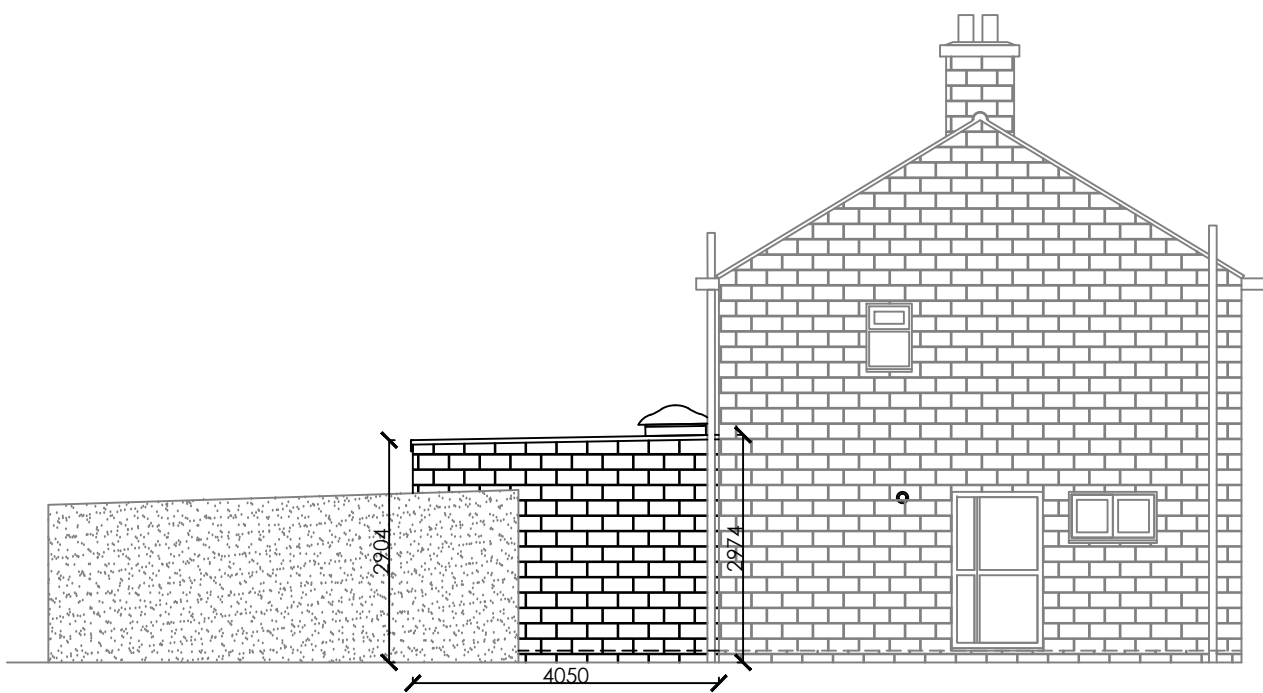

Side: North facing

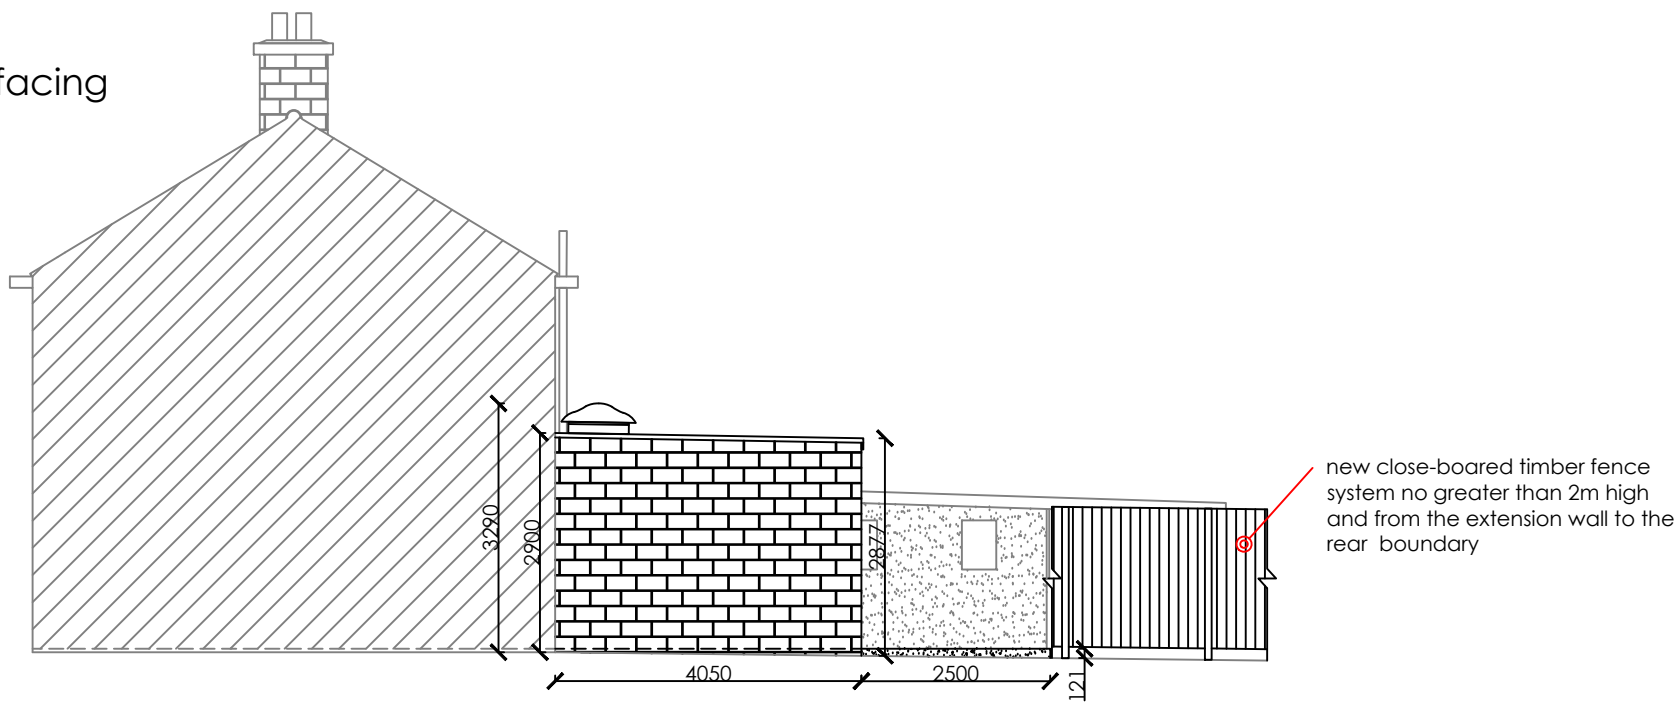

Property Address:
6 Wye Close, Reading. RG30 4HS.

Title: Single storey rear extension
Drawn By: Simon Gurd
Date: 18/ 11 / 24 | 1 in 100 A3

Rev: B
Patio and fence system

Dwg.No.: WYC-BC-03 | Issue: COLD
S.Gurd Property Solutions Ltd
17 Napier Road, Maidenhead
Berks. SL6 5AR.

Mob: 0781 8440876

simongurd@sgurdpropertysolutions.co.uk

All information on this drawing should be read in conjunction with drawings 01 to 06, the Schedule of works ref:tbc and all subsequent revisions to them. The information is to be checked prior to the demolition or removal of building components, excavation and the purchase of materials. Any anomalies or proposed changes should be brought to the attention of the designer immediately and prior to undertaking the work. This drawing is the intellectual property of S Gurd Property Solutions Ltd and may not be used for any purposes without written consent from the proprietor.



Red facing brick



Smooth sand and cement render



Concrete roof pantiles



Adjoining properties



Assumed property boundaries



Rooflight

The rear extension has been considered under application HPA PL/24/1052 and notice has been given that prior approval is not required

Scale in metres based on 1in100 @ A3

