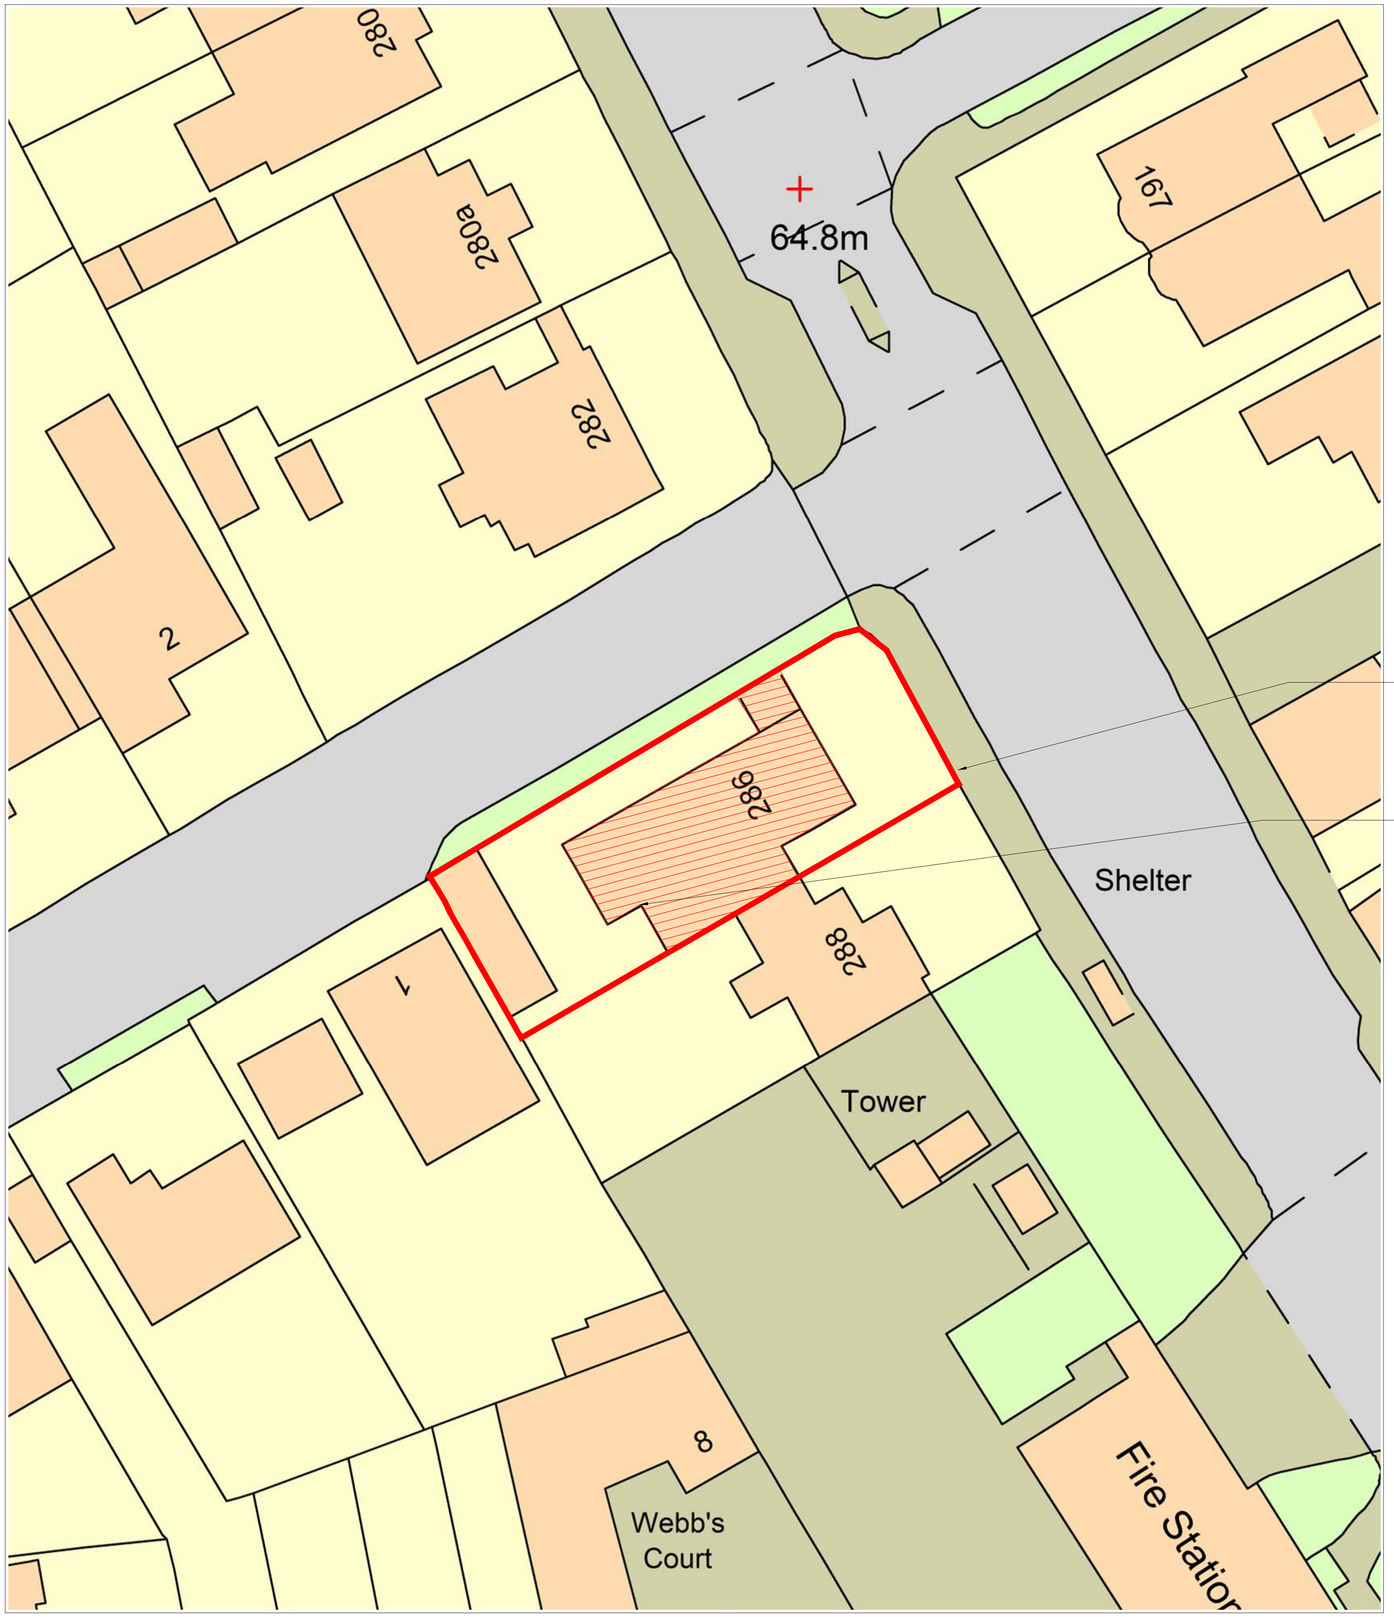


Block Plan
Scale 1:200

Site Location Plan
Scale 1:1250

PLEASE NOTE THAT THE CURRENT OS-MAP AVAILABLE FOR THE LOCATION PLAN MAY NOT BE COMPLETELY ACCURATE OR UP TO DATE. PLEASE CONSULT THE PLANNING HISTORY FOR THE AREA FOR MORE UP TO DATE DEVELOPMENT.

0 5000 10000 15000 20000mm
SCALE 1:200

0 25 50 75 100 125m
SCALE 1:1250

| REV | DATE | DRN | CHKD | APPD | DESCRIPTION |
|---|---|---|---|---|---|
| A | 14.11.24 | JA | DA | JA | ISSUED FOR CERTIFCATE OF LAWFULLNESS |

DRAWING STATUS
For Approval

BLUEBIRD DESIGN SERVICES
E: info@bluebirdengineering.co.uk
T: 0118 9583 551
A: 46 London Street, Reading, RG1 4SQ

| | |
|---|---|
| CLIENT | Mr Dhillon |
| PROJECT | 286 Wokingham Road<br>Reading |
| TITLE | Site Location Plan<br>& Block Plan |

| DRAWN | DATE | SCALE |
|---|---|---|
| | Nov 24 | As shown @ A1 |
| DRG NO | A-1000 | REV A |

© BLUEBIRD ENGINEERING LTD 2022