© Kyle Seeley Associates Ltd
This drawing is the sole copyright of kyle seeley associates and no part may be reproduced without their written consent.
Only scale from this drawing for the purposes of determining a planning application.
All dimensions are to be checked on site
This drawing is to be read in conjunction with all relevant consultants information.

Kitchen
- 2 x Fridge
- 2 x Freezers
- 2 x Hobs
- 2 x Double oven
- 2 x Microwave
- 2 x Sink

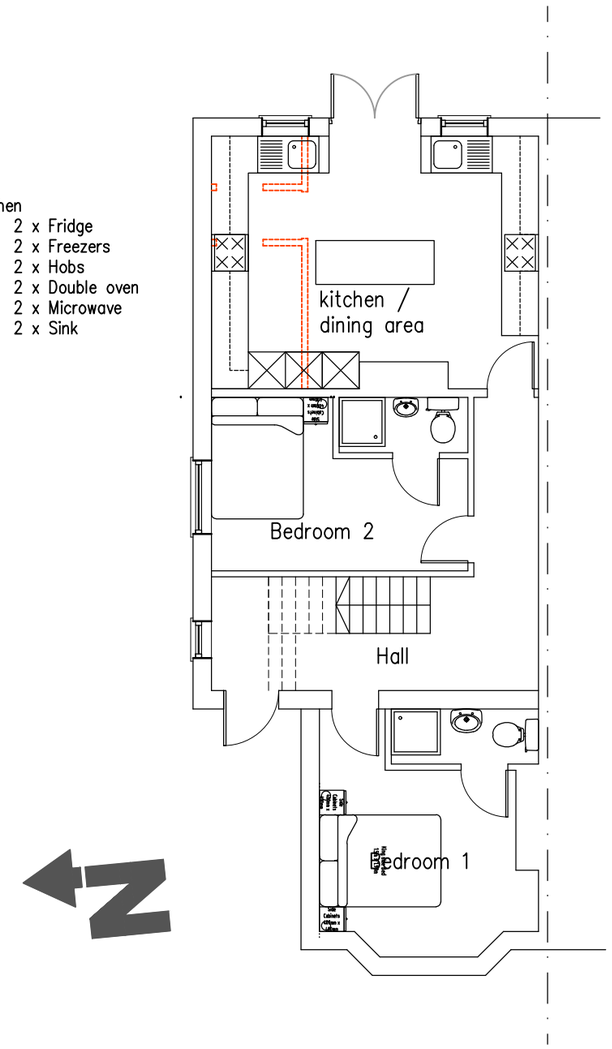

GROUND FLOOR 1-100

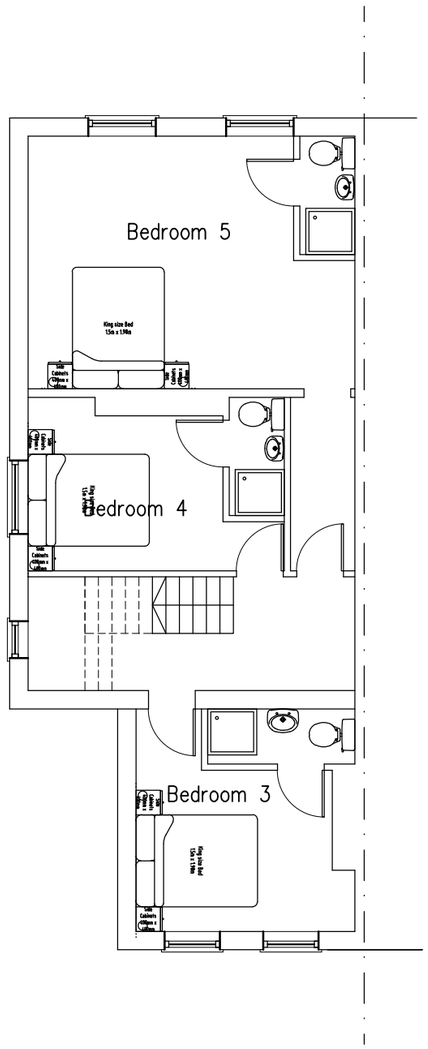

FIRST FLOOR 1-100

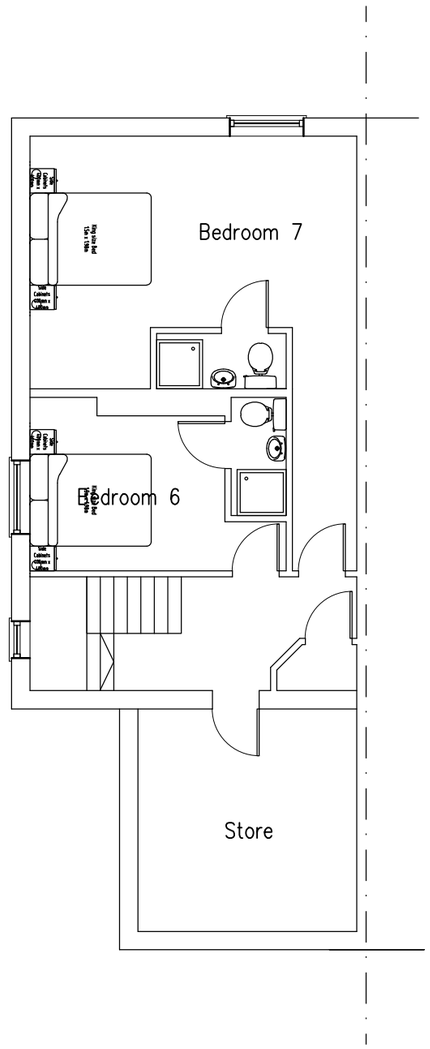

SECOND FLOOR 1-100

0 1 2 3 4m
Scale 1:100

Rev.	Notes	Date

KYLE SEELEY ASSOCIATES

Client
Mr I Cardoso

Project
73 Russell Street, Reading, RG1 7XG

Drawing Title
PROPOSED PLANS

Drawn	Date	Scale
KRMS	06.11.2024	1:100 @ A3

Drawing No. 005

Rev. A