


Location Plan

Site Address: Easting: 471374 Northing: 173265

Date Produced: 20-Nov-2024

Scale: 1:1250 @A4

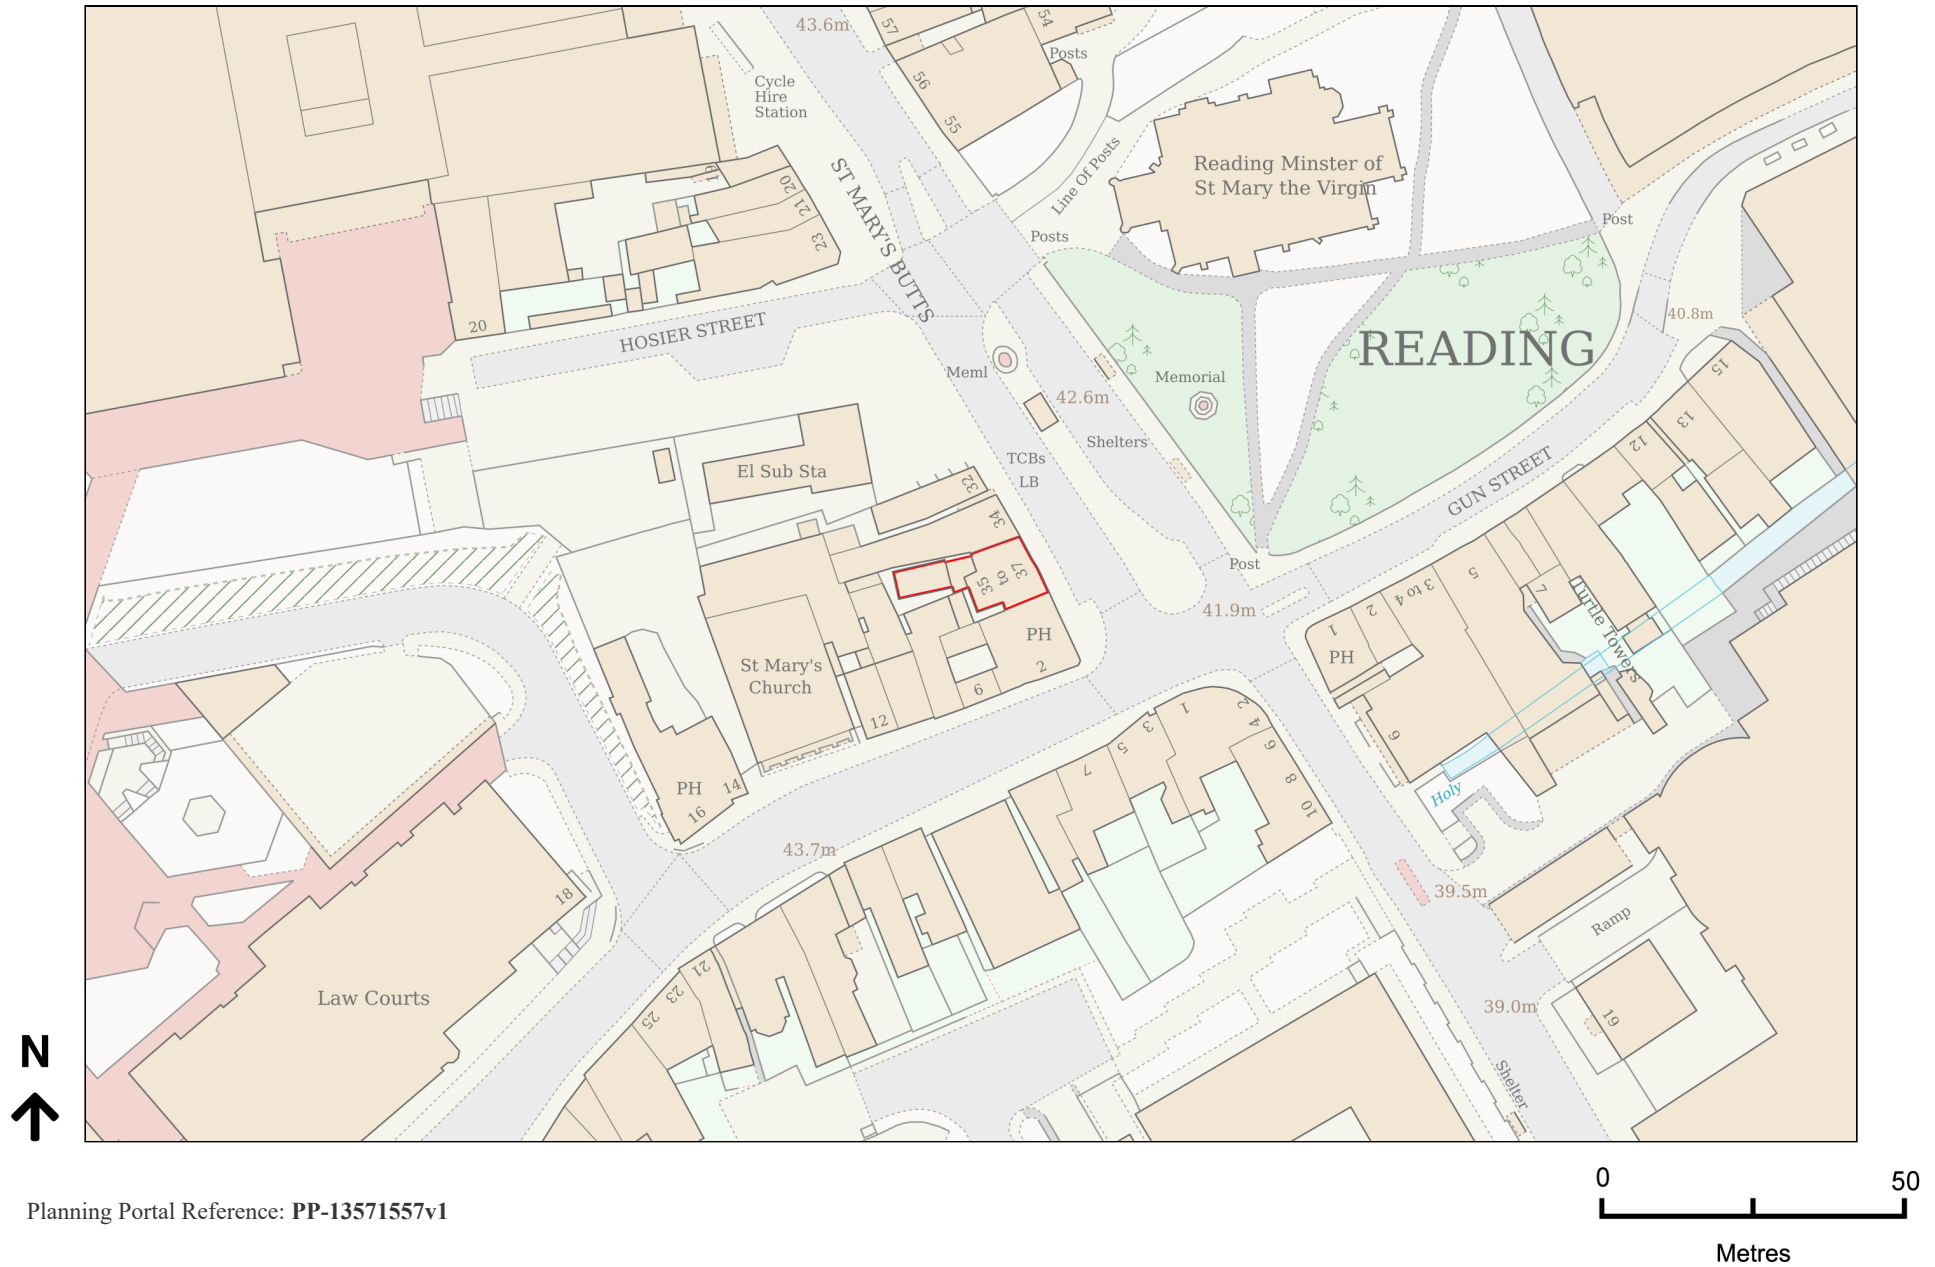

Planning Portal Reference: PP-13571557v1