


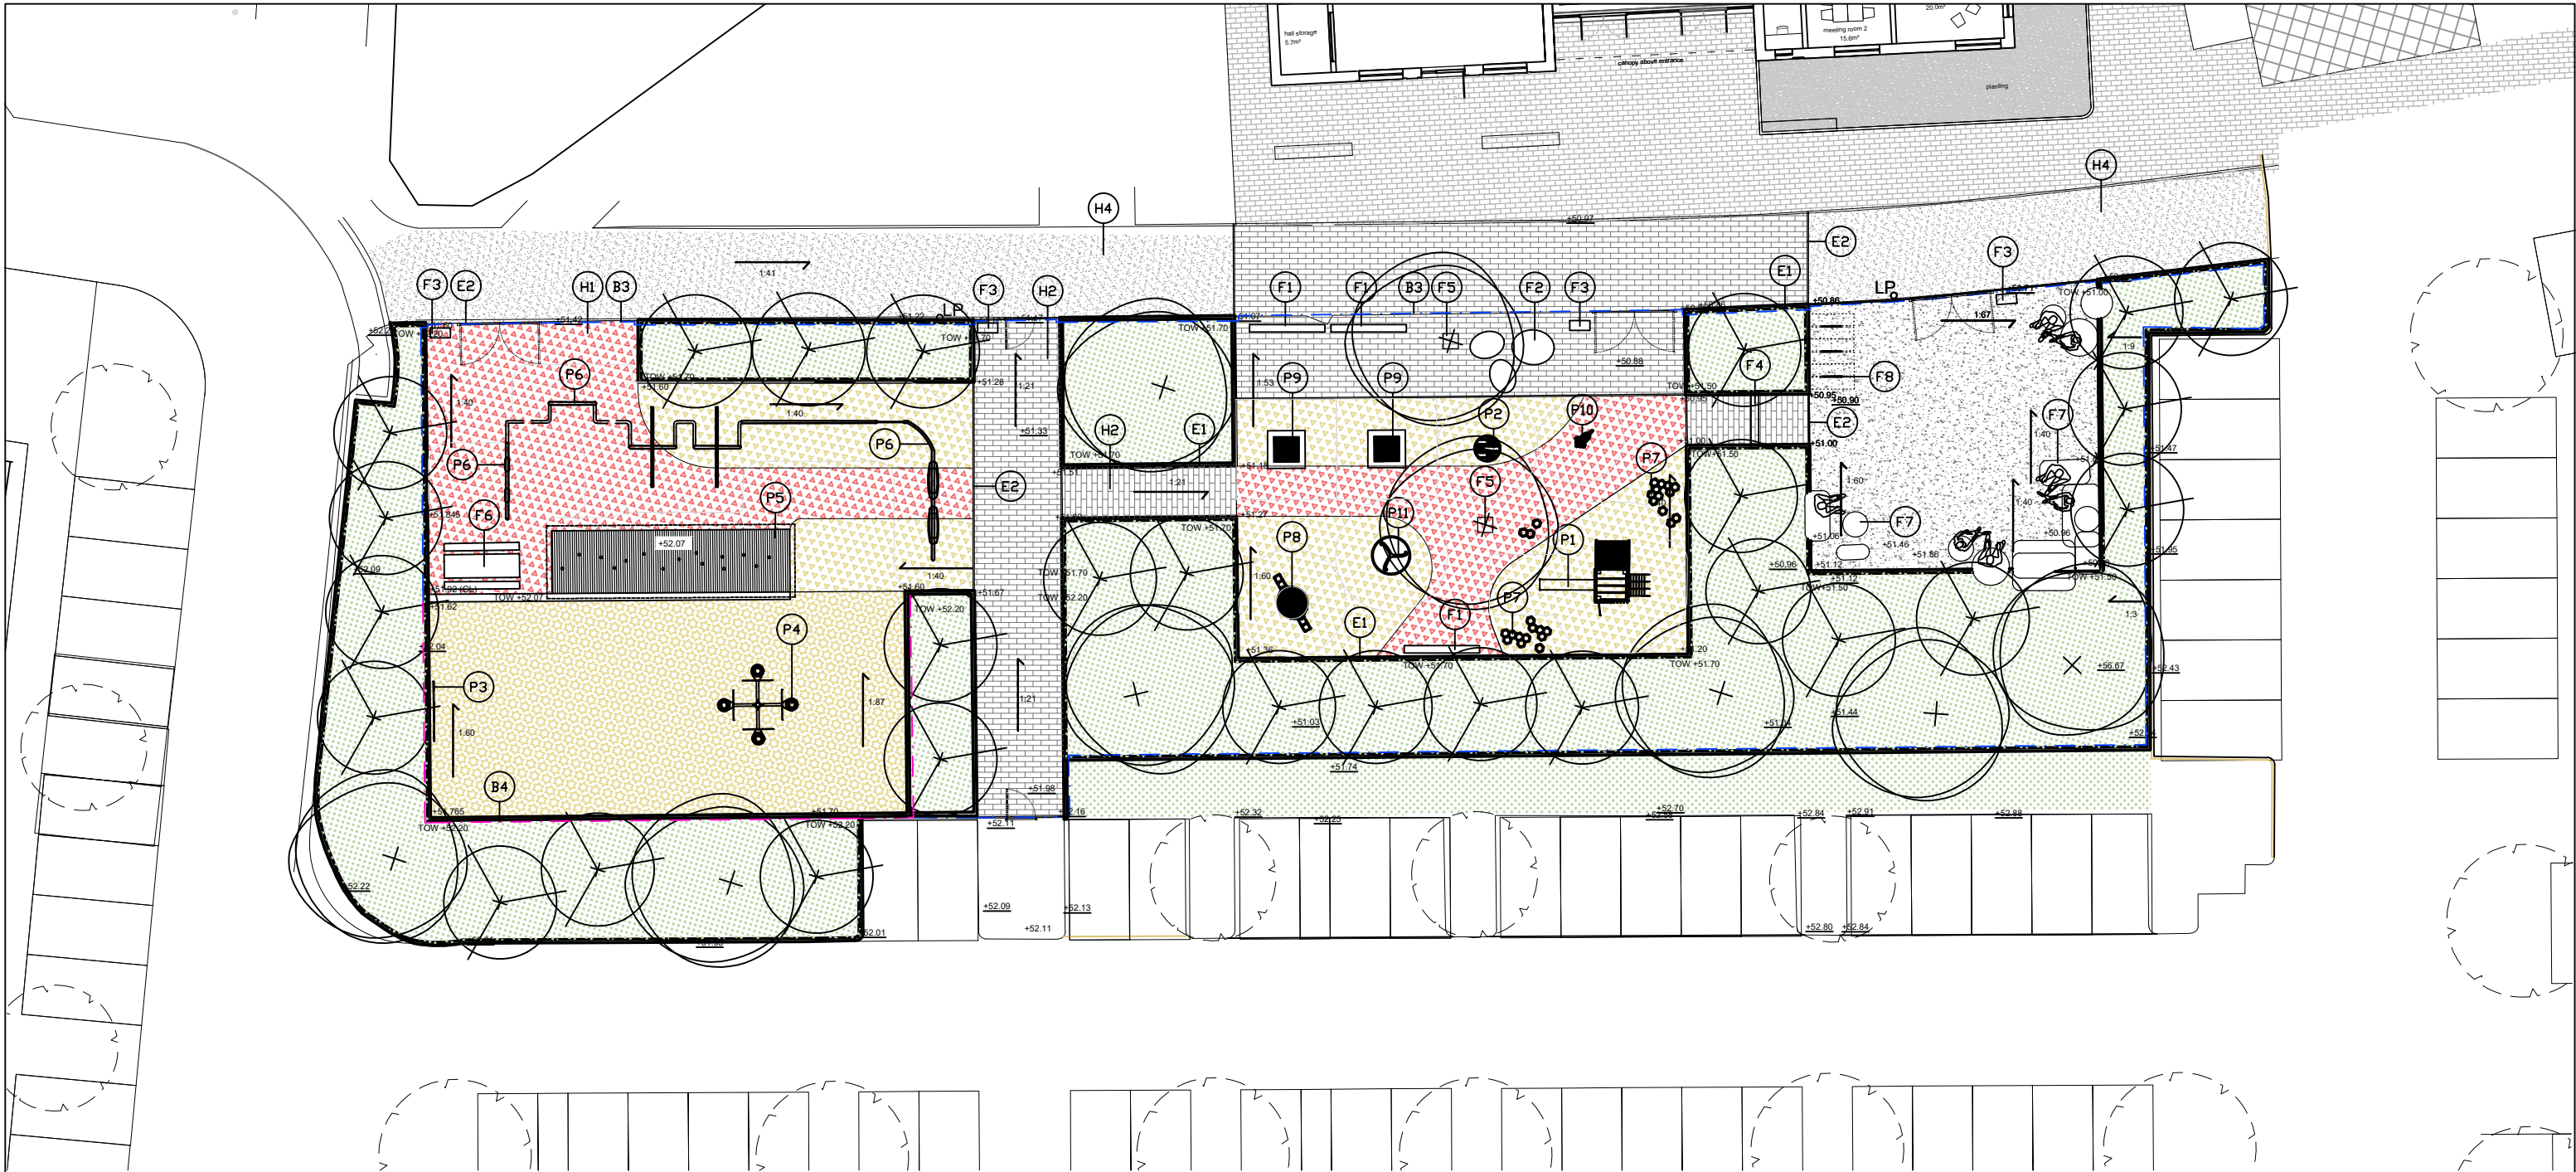

Legend

Levels

- Existing level retained
- Proposed level
- Proposed fall/ gradient

Surface Finishes & Edges

- H1 A/B wetpour/ tigermulch surfacing (porous)
- H2 Porous pre-cast concrete block paving (brick style)
- H3 Polymeric surfacing to ball sports area (porous)
- H4 Asphalt surfacing
- H5 Porous tar and chip surface
- E1 Timber sleeper retaining wall
- E2 Flat Top edging 50mm wide

Boundary Treatments

- B1 Double metal gate (gate to open inwards into park)
- B2 Single metal gate (gate to open inwards into park)
- B3 Metal fence to playground 1.1m high
- B4 Rebound fence to ball sports area 2m high

Play

- P1 Cantilever Play Frame
- P2 Spring discs
- P3 Target wall by Numuga. Ref: NM008
- P4 4-way basketball net by Numuga. Ref: NM203
- P5 Playground Stage with shelter

- P6 Bespoke play structure with double seesaw, swings and climbing elements
- P7 Hexagon stumps
- P8 Nursery swing
- P9 Playground trampoline
- P10 Bike rocker
- P11 Roundabout

All playground equipment supplied by Playequip unless stated otherwise. Refer to hardworks schedule for details.

Furniture

- F1 Timber bench
- F2 Pebble seat
- F3 Litter bin
- F4 Reclaimed metal arch
- F5 Tree grille
- F6 Picnic table and bench
- F7 'Biscuit tin' seats
- F8 Bicycle stands

Refer to hardworks schedule for details.

Planting

- Shade mix- groundcover structure planting with bulbs
- Specimen tree - (SF) standard form, clear stem 2m minimum.
- Specimen tree - (ms) multi-stem form, height 3m minimum with raised stems.
- Refer to softworks schedule for details.
- Existing trees to be retained.

NOTE: All play equipment and materials are as described 'or similar'. The final design and material specification could be subject to minor changes as a result of stage 4 coordination, subject to client approval.


Rev	Date	Drawn	Description
A	03.05.23	KRA	For information
B	22.05.23	RBL	For information
C	25.05.23	RBL	For information
D	04.09.24	RBL	For information
E	12.09.24	RBL	For information
F	08.10.24	RBL	For planning
G	14.10.24	RBL	Note added to legend. For planning
	20.11.24	RBL	Permeable paving annotated. For planning

Notes:
Do not scale from drawings unless by agreement with HTA. Use figured dimensions only. Check all dimensions on site prior to commencing the works. Drawing to be read in conjunction with other relevant consultant information.

This drawing is the copyright of HTA Design LLP and must not be copied or reproduced in part, or in whole, without the express permission of HTA Design LLP. Drawing to be read in conjunction with specification.

Legend

1:250

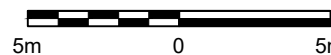

Hardworks General Arrangement
drawing title

Reading Borough Council
Dea Park Open Space

client name

PLANNING
status

RBC-DPR_HTA-L_DR_0901
drawing number

1:250
scale @ A3

RBC-DPR
project number

HTA Design LLP
www.hta.co.uk
London | Edinburgh | Manchester | Bristol

G
revision

KRA
originated by

