




PROPOSED REAR (W) ELEVATION

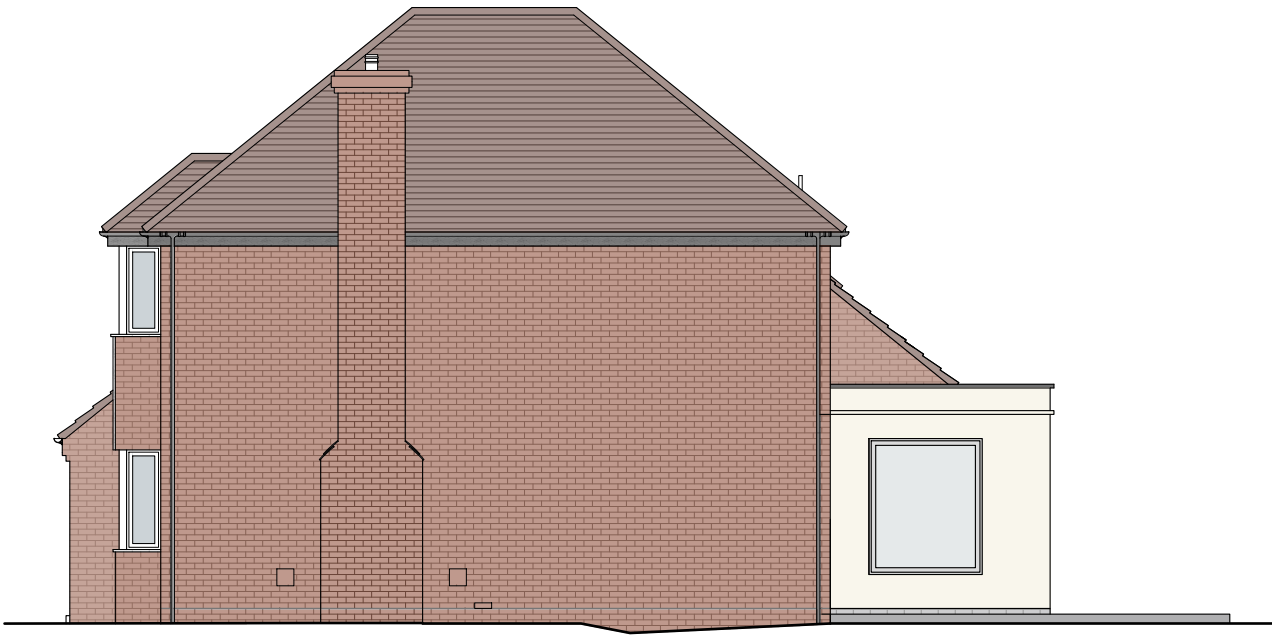

PROPOSED SIDE (N) ELEVATION



PROPOSED SIDE (S) ELEVATION



UNCHANGED PROPOSED FRONT (E) ELEVATION

 PHILIP WADGE ARCHITECTURE		www.philipwadge.co.uk info@philipwadge.co.uk 01635 736440	
PROJECT Rear extension and alterations		AT 77 Balmore Park Caversham Reading RG4 8PX	
TITLE PROPOSED ELEVATIONS		DATE 21/11/24	
SCALE 1:50 @ A1 1:100 @ A3	DRAWING NUMBER 24036/PL/09		Rev C
All Rights Reserved © Philip Wadge Associates Ltd 2024			