

R E A R E L E V A T I O N


MATERIALS KEY:

1. Blended red stock facing brickwork to match existing.
2. Plain clay tiles to match existing.

Black PVC windows in black timber surrounds to match existing on front and rear first floors (dormers).

Black aluminium feature windows and doors at rear.

Black PVC rainwater goods to match existing.

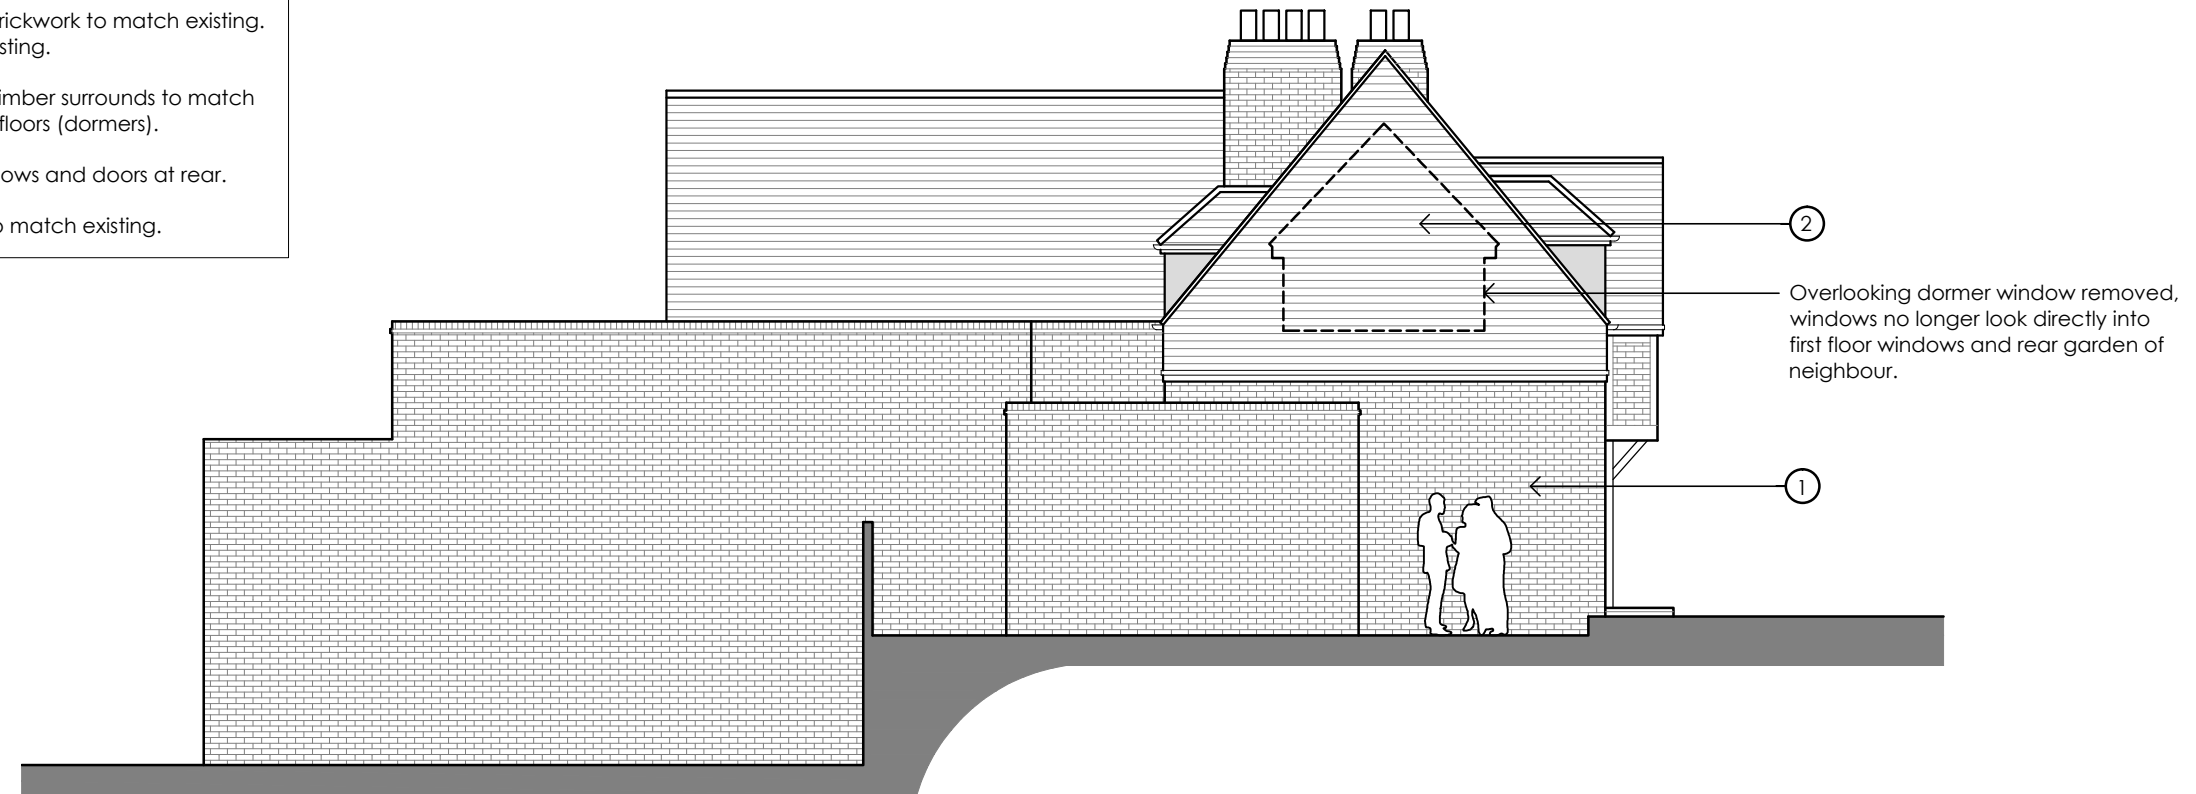

L E F T F L A N K E L E V A T I O N

P R O P O S E D

halshaw
architecture ltd