


North Point

0 1m 3m 5m
Scale: 1:100


	To warn of significant hazards or information that is unusual
	To be read in conjunction with all other consultant's information
	Refer to CDM Schedule XXXX-IBI-WB-XX-SC-A-572-0010

M&F
M&G

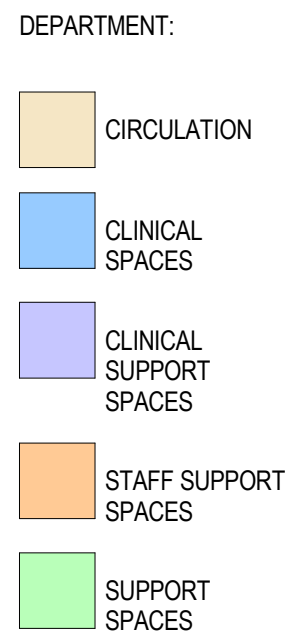


Level 00-GA Proposed Departmental Plan
1 : 100

Logos

 Royal Berkshire
NHS Foundation Trust

T: +44(0)161 6940123 | E: info@mtxcontracts.co.uk | W: www.mtx.co.uk

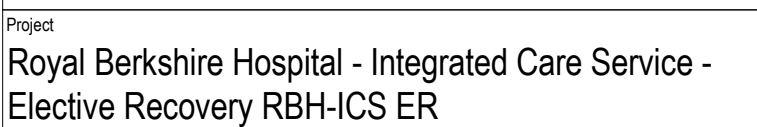

Drawing Title
Proposed GA Departmental Plan

Job Number 146891	Date 13.05.2024	Security Classification	Drawn By MJS
Scale@A1 1 : 100	Purpose STAGE 4 ISSUE	Reviewed By RMR	
Drawing Number RBHU-AUK-XX-00-PL-A-200110		Revision P10	Suitability S0