


DO NOT SCALE DIMENSIONS OF THIS DRAWING.
CHECK ALL DIMENSIONS ON SITE BEFORE FABRICATION.
FINAL COORDINATION AND CHECKS ARE RESPONSIBILITY OF THE SITE TEAM.
TO SUIT CONDITIONS AND TOLERANCES BEFORE ANY INSTALLATION.
REPORT ALL ERRORS OR OMISSIONS TO MIDGARD LIMITED.
THIS DRAWING IS PROTECTED UNDER COPYRIGHT AND SHALL NOT BE
REPRODUCED IN PART OR WHOLE WITHOUT PRIOR EXPRESSED
PERMISSION OF MIDGARD LIMITED.

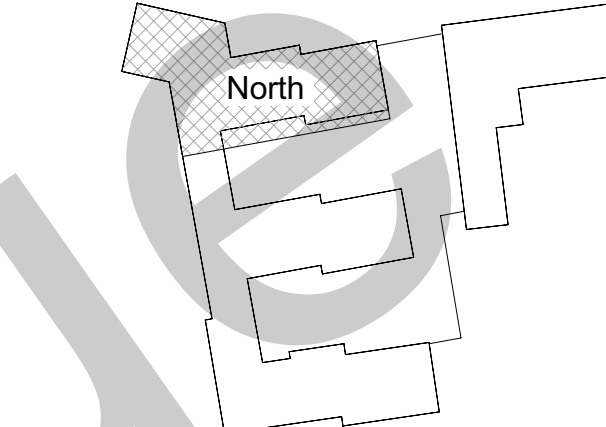

GENERAL NOTES

- FOR CONSTRUCTION INFORMATION REFER TO SPECIALIST SUPPLIERS DETAILS, THIS IS A DESIGN INTENT DRAWING AND SERVES AS A GUIDE ONLY
- CHECK ALL DIMENSIONS ON SITE BEFORE THE COMMENCEMENT OF WORKS
- TO BE READ IN CONJUNCTION WITH MDS ACCOMMODATION SCHEDULE
- KITCHEN ARRANGEMENTS INDICATIVE ONLY
- PIPES INDICATED ONLY. FOR BUILDERS WORK AND UPSTAND SETTING OUT REFER TO MDS 33 SERIES DRAWINGS AND ARK MEP FOR FIRE COLLARS.

LEGEND

- SVP / SS / VENT
- RWP
- OTHER PIPES
- GULLY

ROOM KEY

- RI RISER
- DR DRY RISER
- MSVS MECHANICAL SMOKE VENTILATION SHAFT
- FF FIRE FIGHTING

C06	JR	18.08.23	SM	FINAL ISSUE FOR CONSTRUCTION
C05	CG	05.07.23	SM	LAYOUT UPDATED / SHUTTER UPDATED
C04	AF	02.11.22	DM	BICYCLE PARKING UPDATED
C03	AN	12.08.22	DM	PARKING NUMBERING ADDED/BICYCLE RACKS ADDED/TOTAL BICYCLE PARKING NUMBER ADDED/MOVE IN/OUT CAGE NUMBERING ADDED/EXTERNAL DOOR OMITTED
C02	AN	18.02.22	SB	RFC 0003 APPLIED, BLOCKWORK GENERALLY UPDATED / CURTAIN WALL / LOUVRE UPDATED
C01	JO	09.11.21	SB	ISSUED FOR CONSTRUCTION
P03	JO	26.08.21	SB	LAYOUT GENERALLY UPDATED
P02	IM	21.06.21	SB	LAYOUT&UPSTANDS GENERALLY UPDATED / SUBSTATION UPDATED
P01	IM	15.04.21	SB	FIRST ISSUE

REV	BY	DATE	CHK	DESCRIPTION
-----	----	------	-----	-------------

STATUS

FINAL ISSUE FOR CONSTRUCTION

CONTRACTOR

MIDGARD LTD

PROJECT

Station Hill, Reading

CLIENT

SH Reading (phase 1) Limited

DRAWING TITLE

Basement
General Arrangement Plan
Level LG - E01

DATE CREATED 15.04.21	DATE AMENDED 18.08.23	SCALE 1 : 100 @A1
DRAWN BY IM	AMENDED BY JR	CHECKED SM

DRAWING NO & REVISION
SHR-MDS-BN-LG-DR-A-03-0001 - C06

