
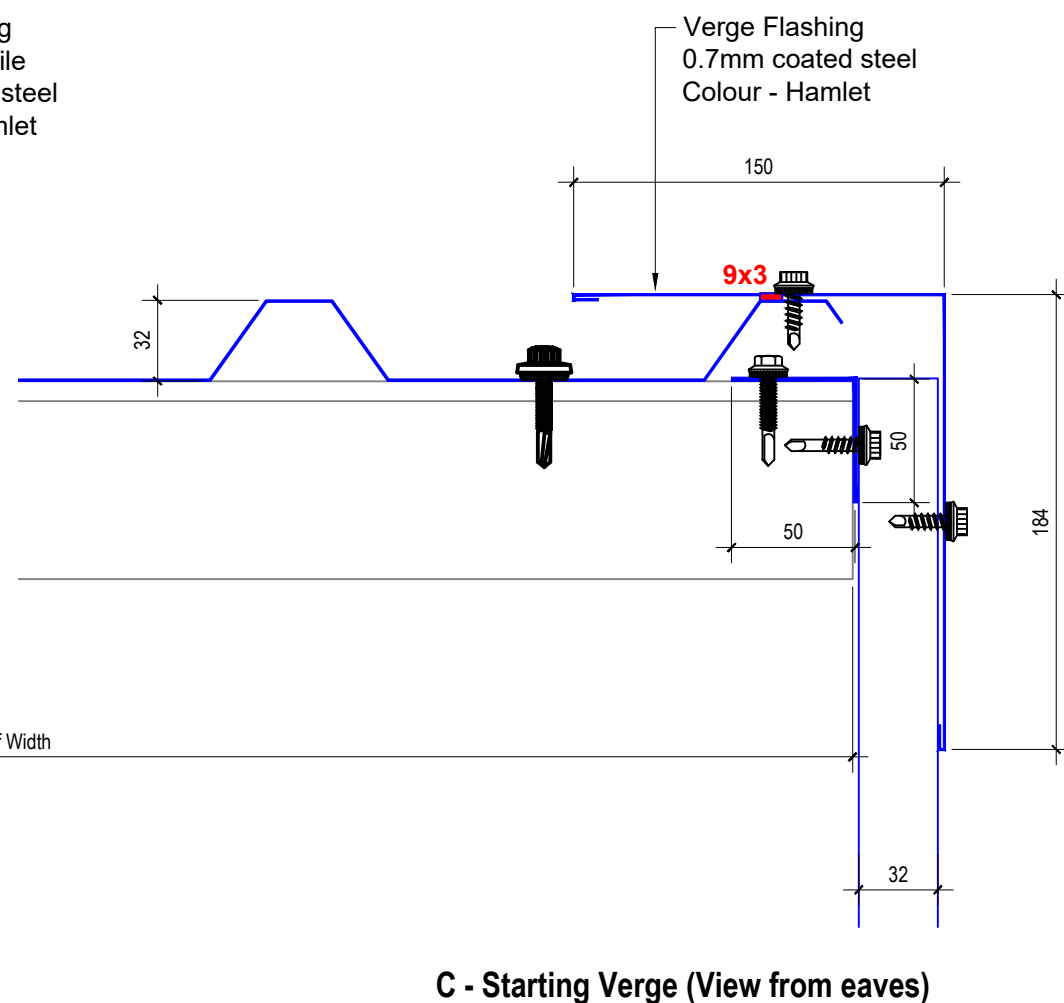
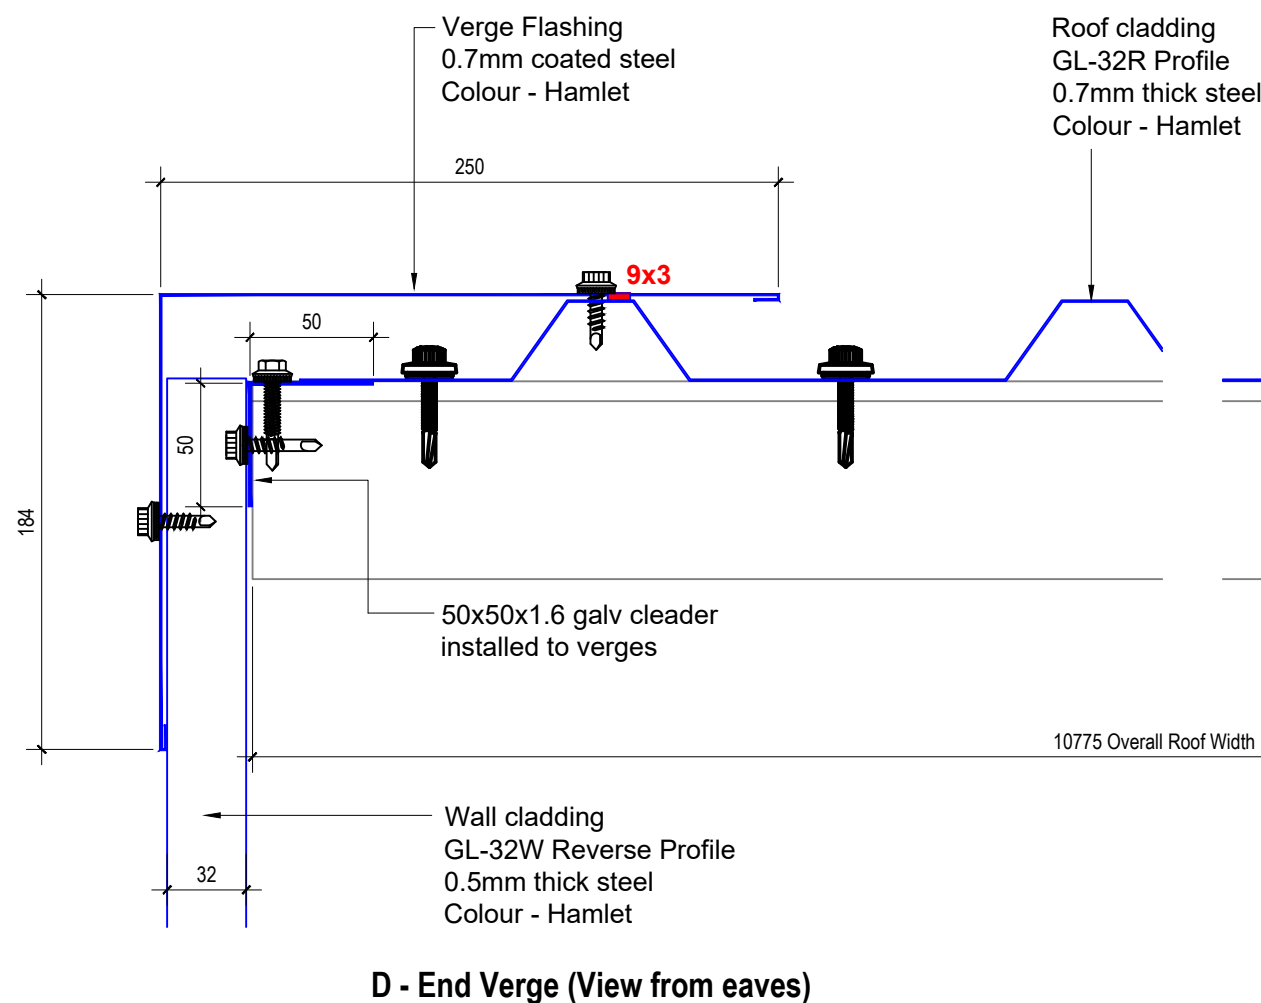
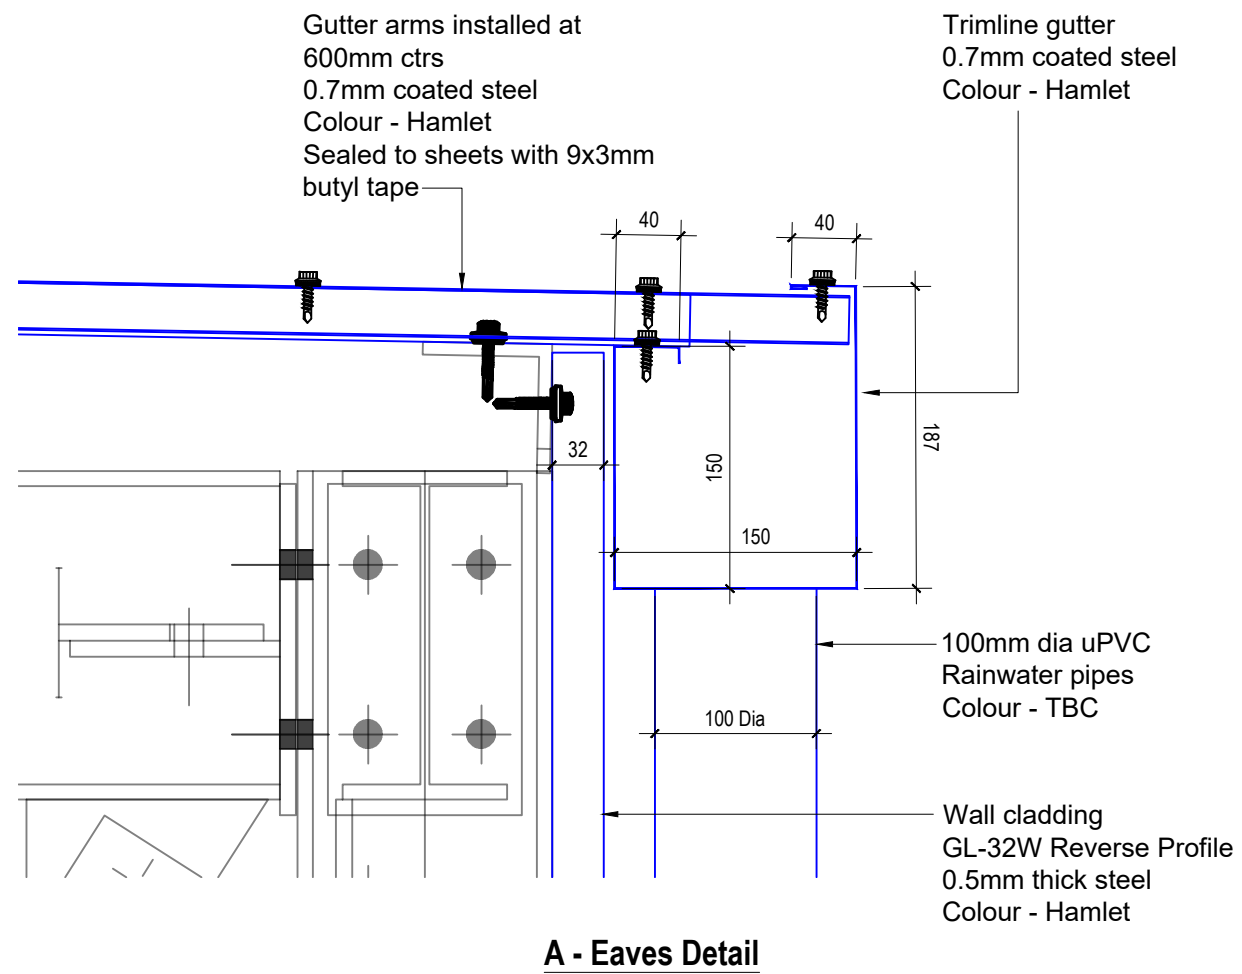


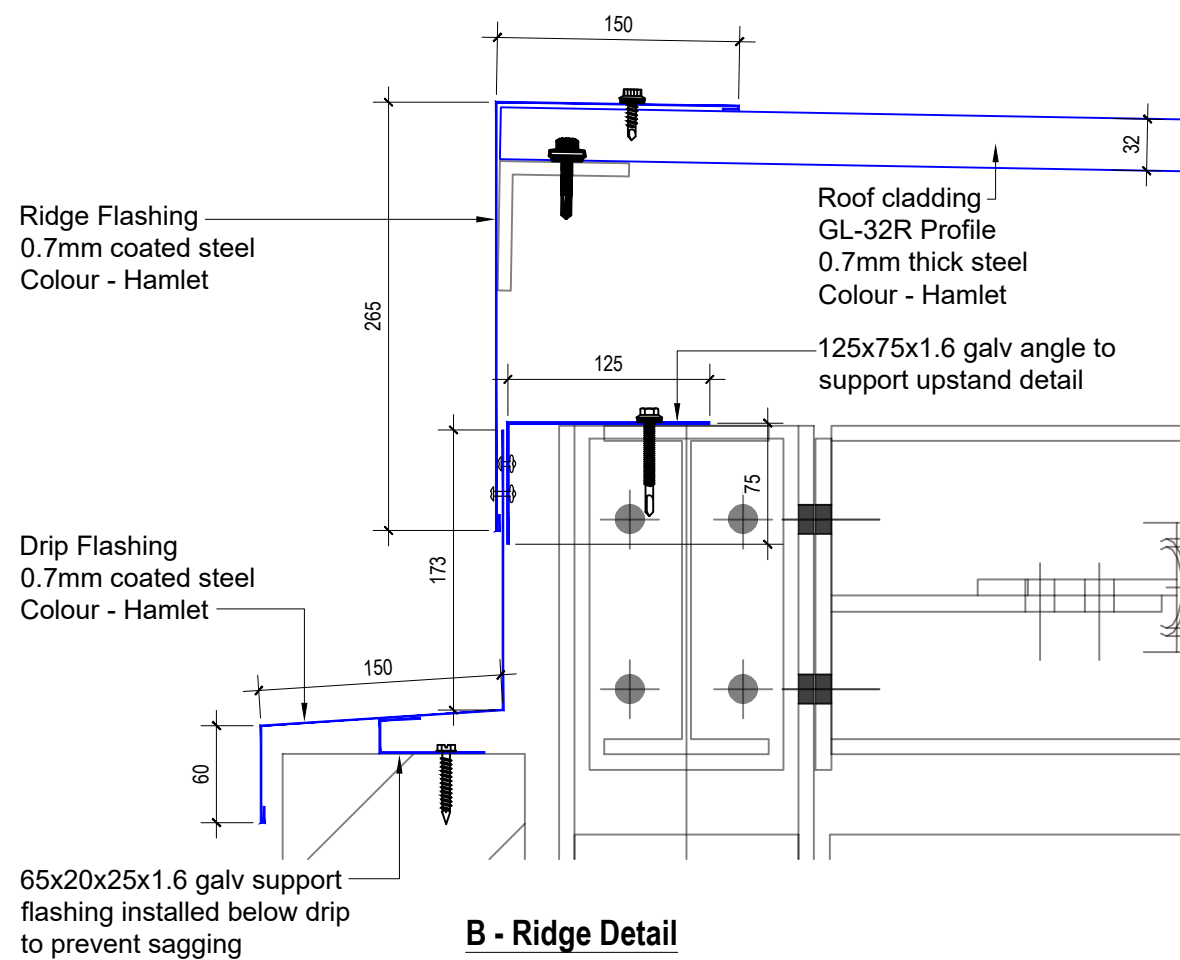

Important Notes:

Do not scale from this drawing, use figured dimensions only.

All dimensions are theoretical and should be checked and verified prior to installation.

Isolation tape required between dissimilar materials.

Specification:

- All fixings are stainless steel unless noted otherwise
- All fixings centres are 450mm ctrs unless noted otherwise

Rev	Date	Description	Initial

FOR APPROVAL

Client:	Francis Construction Ltd
Project:	Royal Berkshire Hospital
Title:	Roofing Details Sheet
Job No:	
Drg No:	201
Rev:	P01

Drawn By: MED	Checked By: CS
Scale: NTS @ A3	Date: 18.09.24